



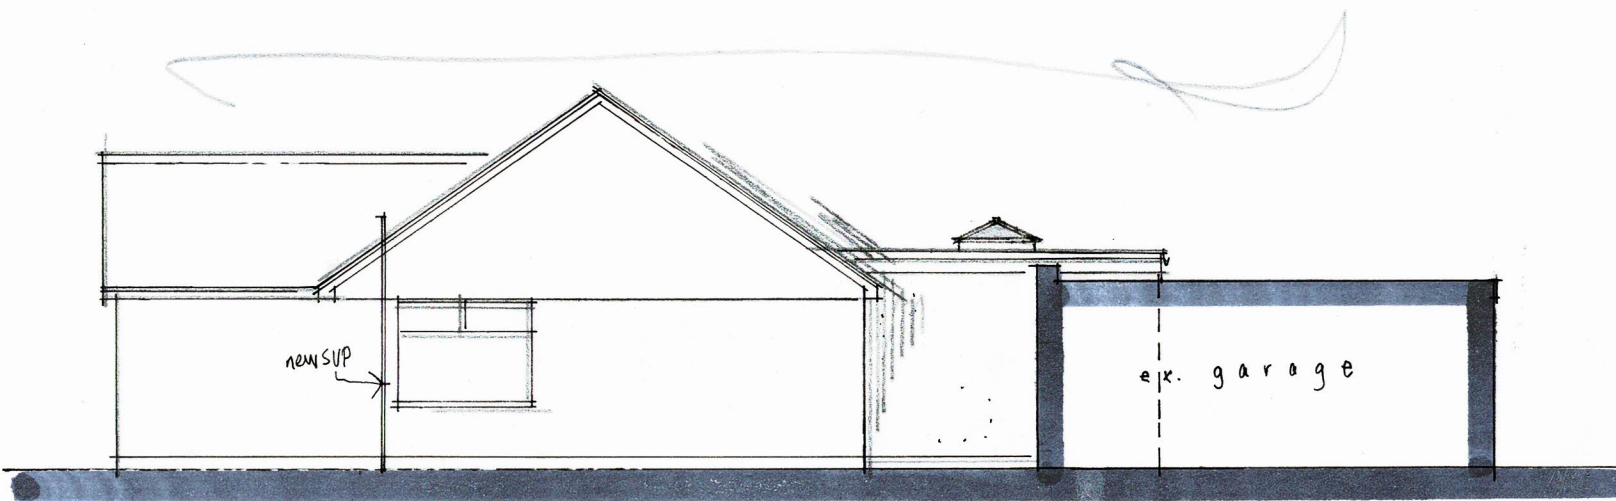


SIDE (e) ELEVATION 1:100 @ A3

0 1 2 3 4 5m
metres


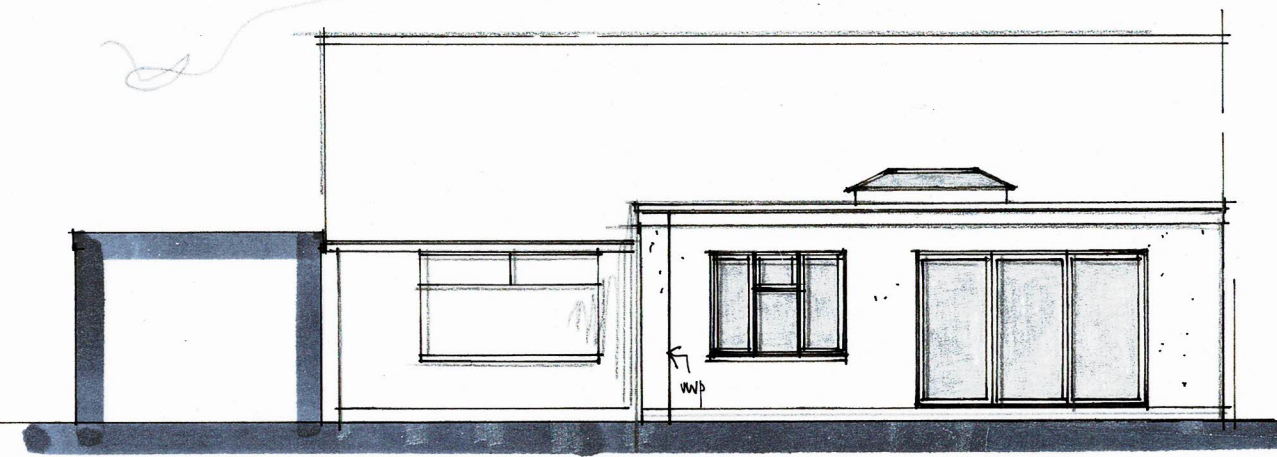


REAR (n)

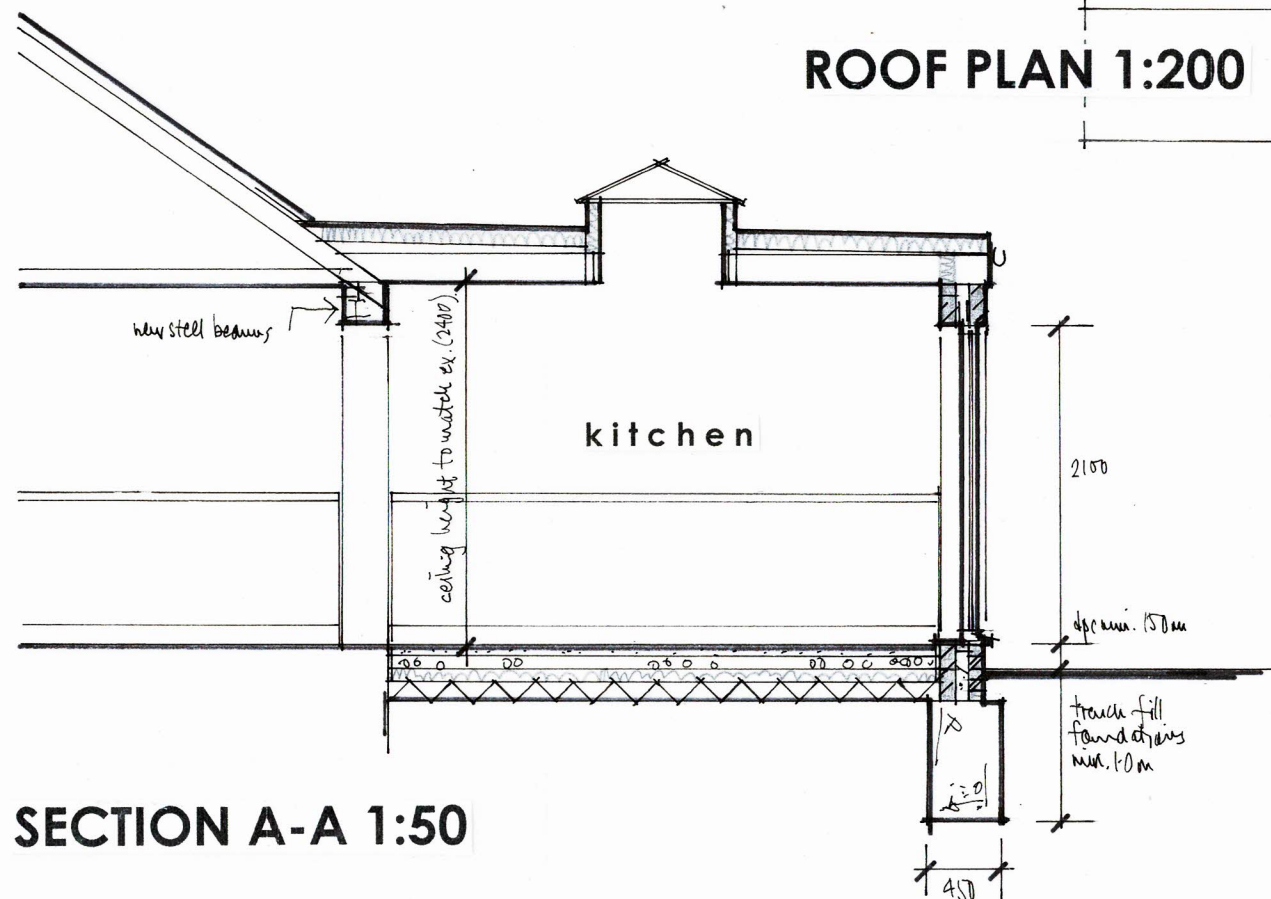

SECTION A-A 1:50

ROOF PLAN 1:200

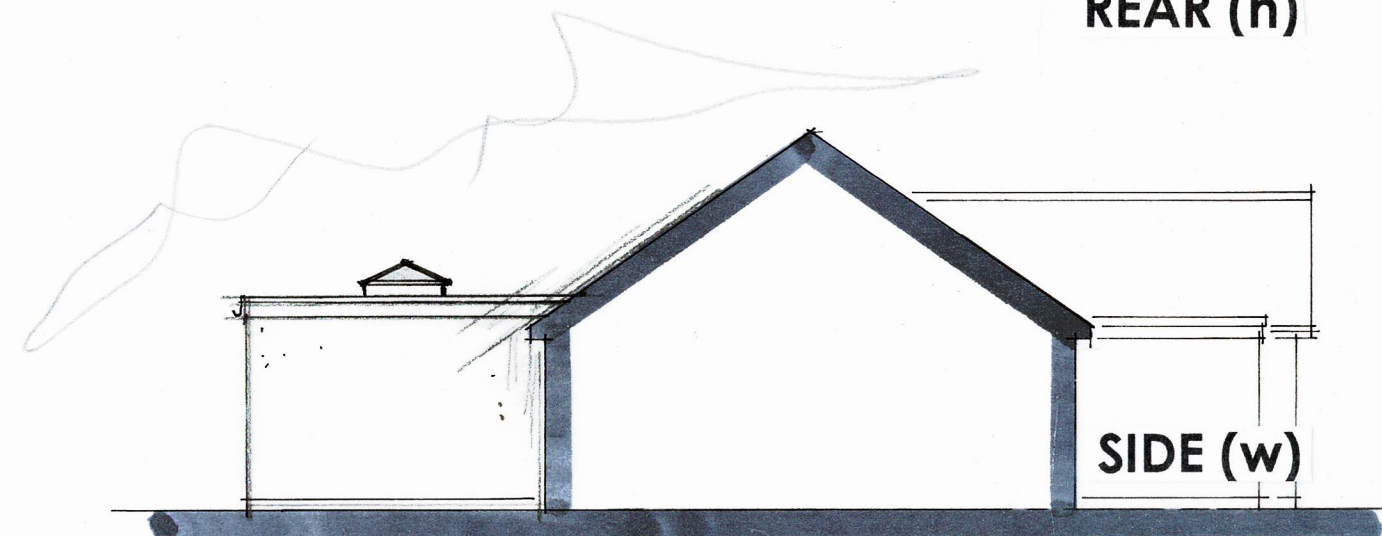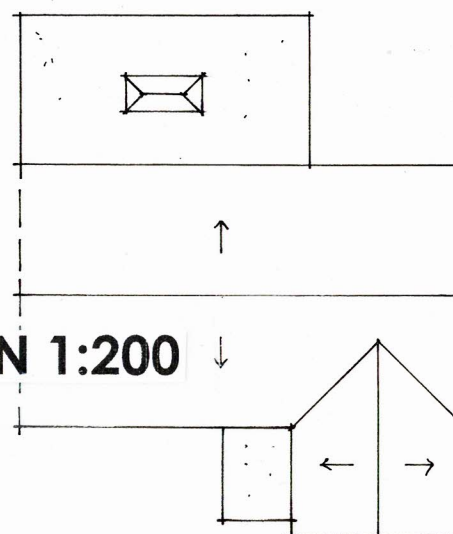

SIDE (w)

SCHEDULE OF FINISHES

All materials to be of similar appearance to the existing property.

ELEVATIONS : face brickwork and render to match existing
ROOF : composite GRP or high performance felt flat roof
WINDOWS/DOORS : white PVCu plastic or grey powdercoated aluminium frames
R/W GOODS : white squareline Floplast guttering & 63mm diameter downpipes

THE CONTRACTOR IS TO PROVIDE SAMPLES FOR APPROVAL BY THE CLIENT AND THE LOCAL PLANNING AUTHORITY IF REQUIRED.

Figured dimensions to take precedence over scaled dimensions. The contractor is to verify all dimensions on site before commencing any works.
Any discrepancies whatsoever to be brought to the attention of the client immediately.
The copyright of this drawing is reserved and the drawing must not be disclosed without authority.

Project
23 BLAKEHURST WAY, LITTLEHAMPTON
Proposed single storey rear extension

Client
Mr & Mrs Conway

Drawing no. **LH/BHW/04**

Scale **AS SHOWN** Date **Sept 2021**

Drawn By **WG**

WAYNE GANDER MCIAT
Chartered Architectural Technologist
98 Durrington Lane
WORTHING
West Sussex
BN13 2RQ
Tel 07808 887896
Email - waynegander08@gmail.com