


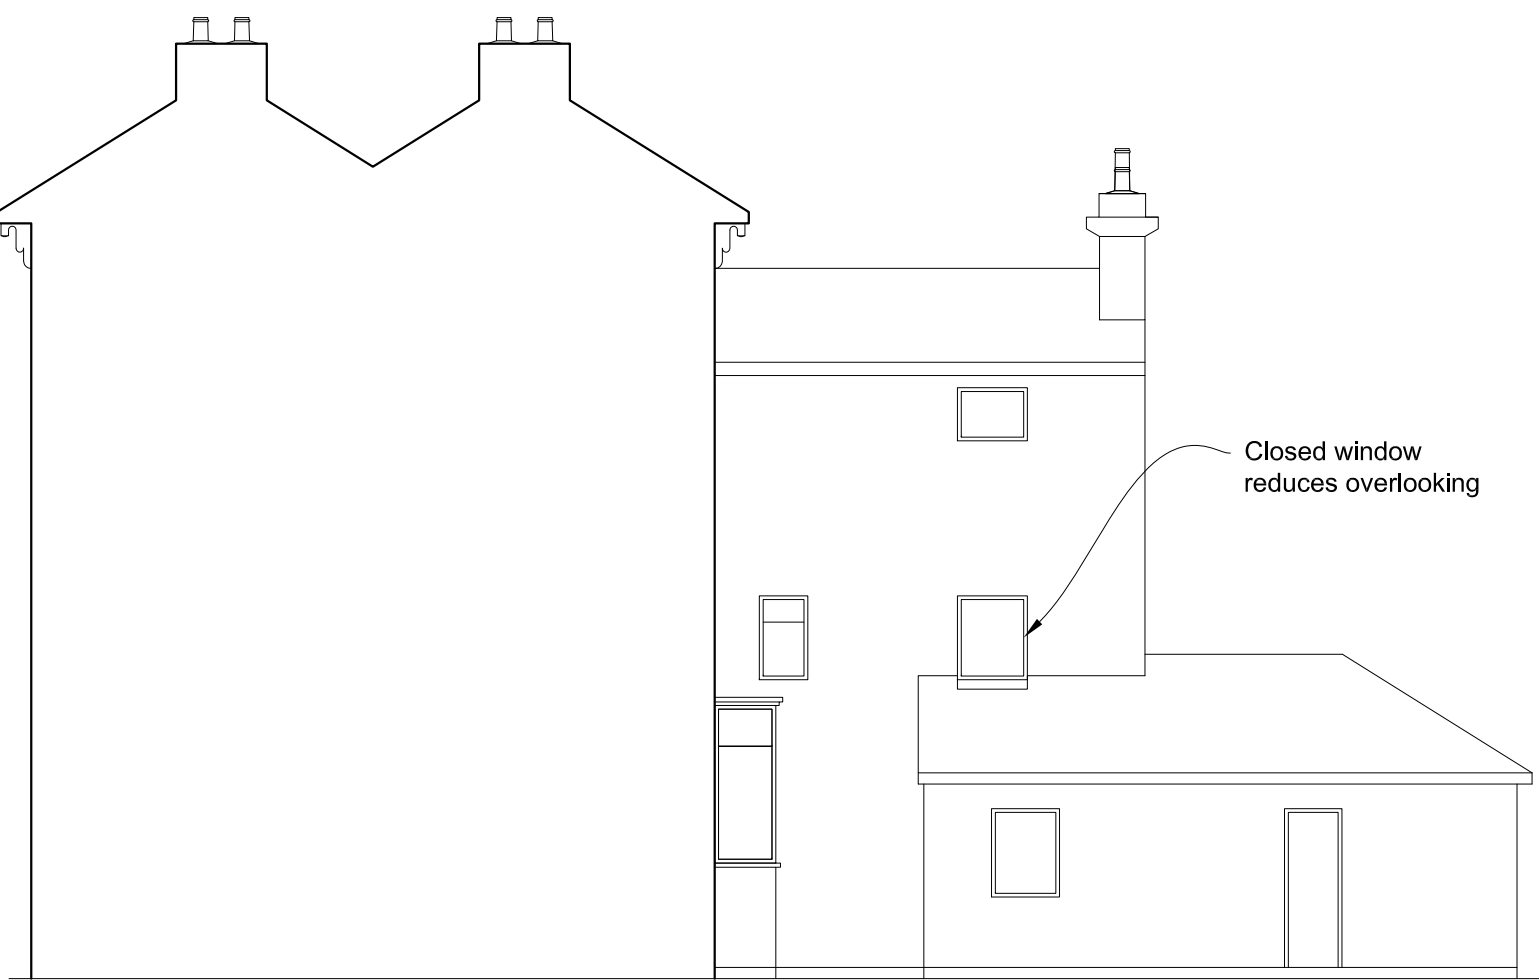


EXISTING SOUTH ELEVATION




EXISTING FRONT ELEVATION



EXISTING NORTH ELEVATION

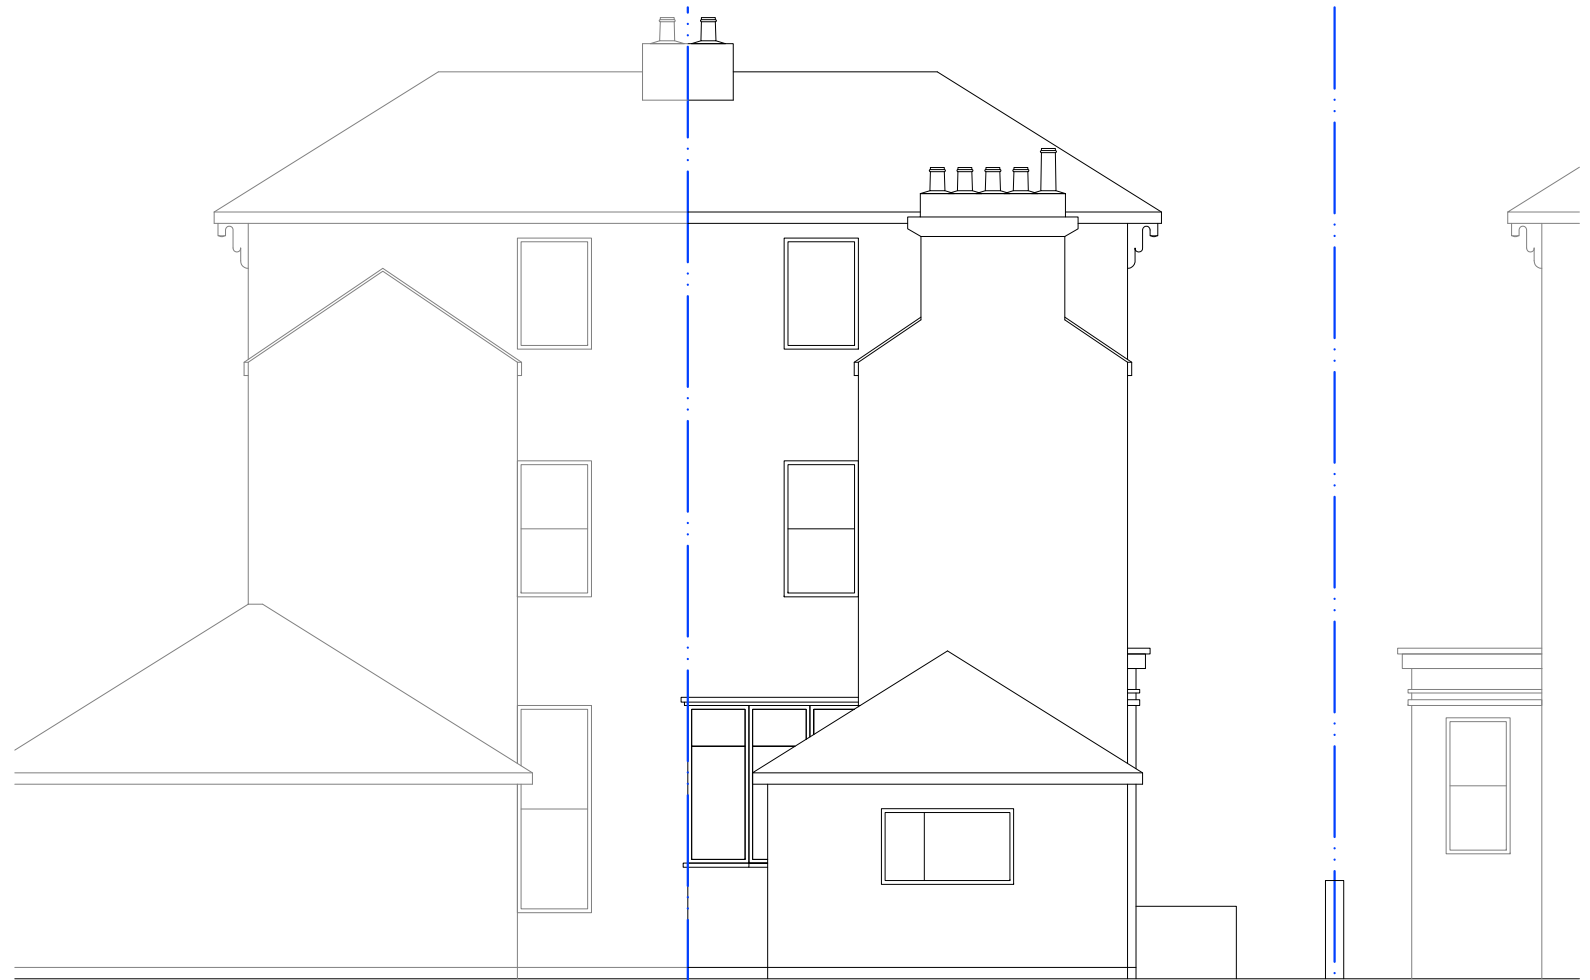


EXISTING REAR ELAVATION

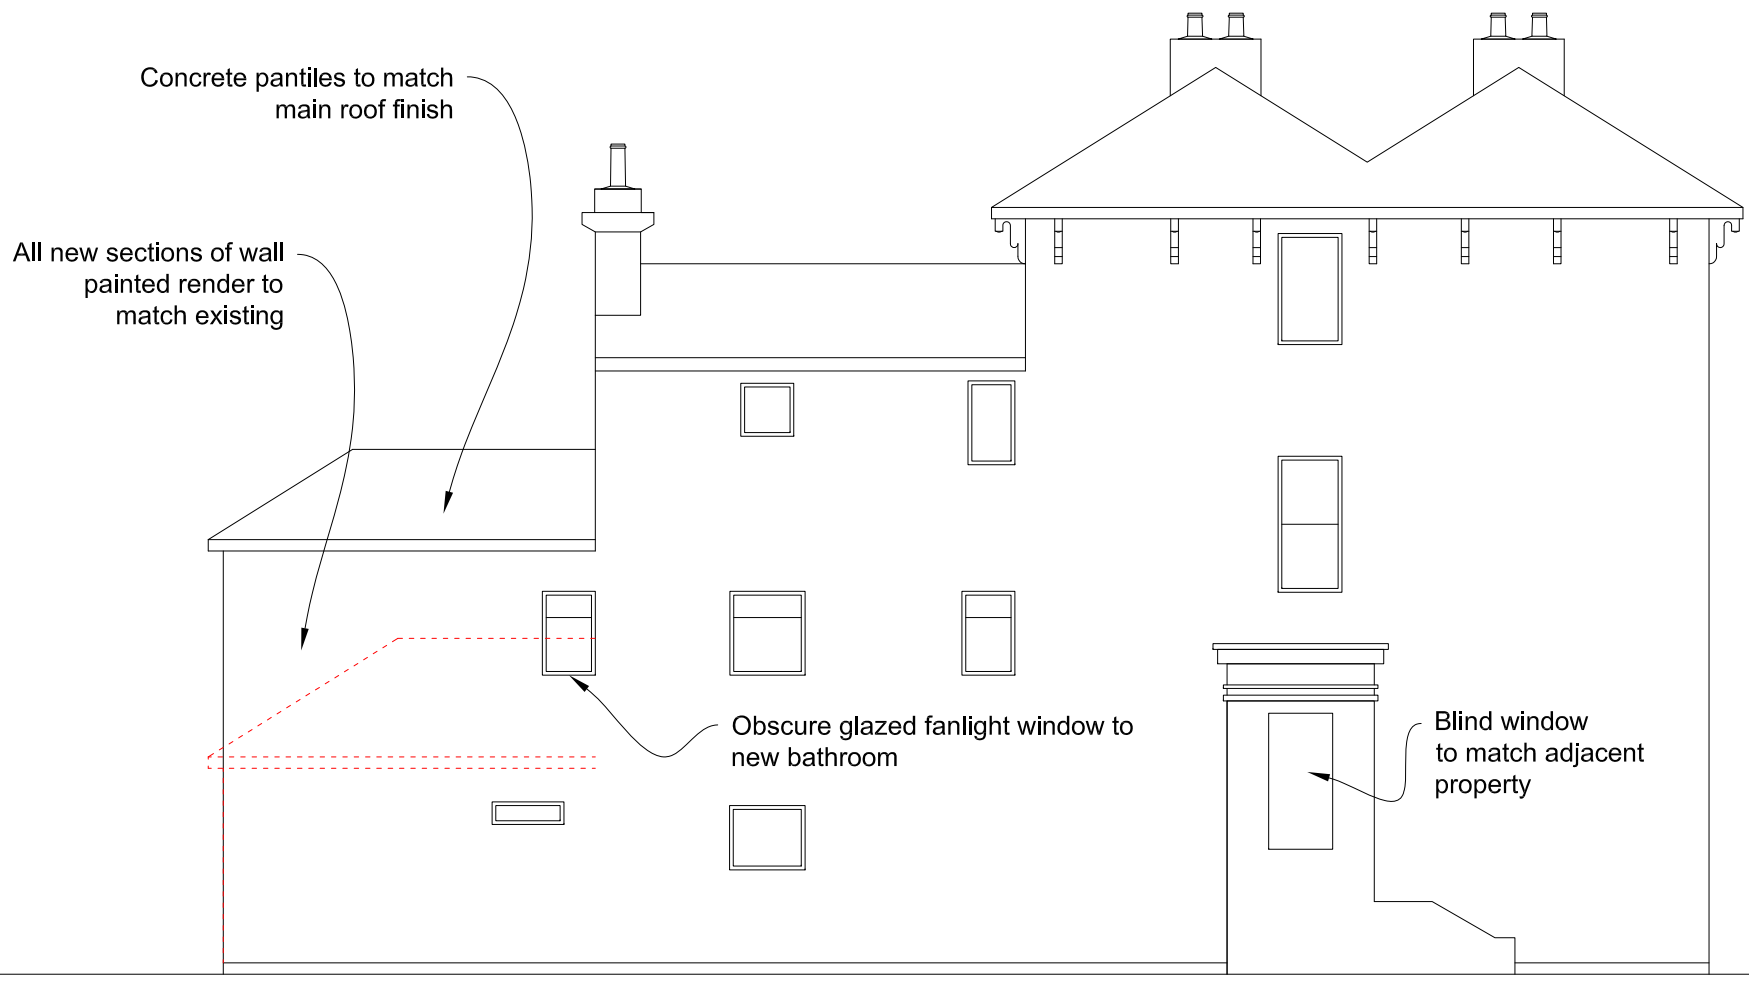


PROPOSED SOUTH ELEVATION




PROPOSED FRONT ELEVATION

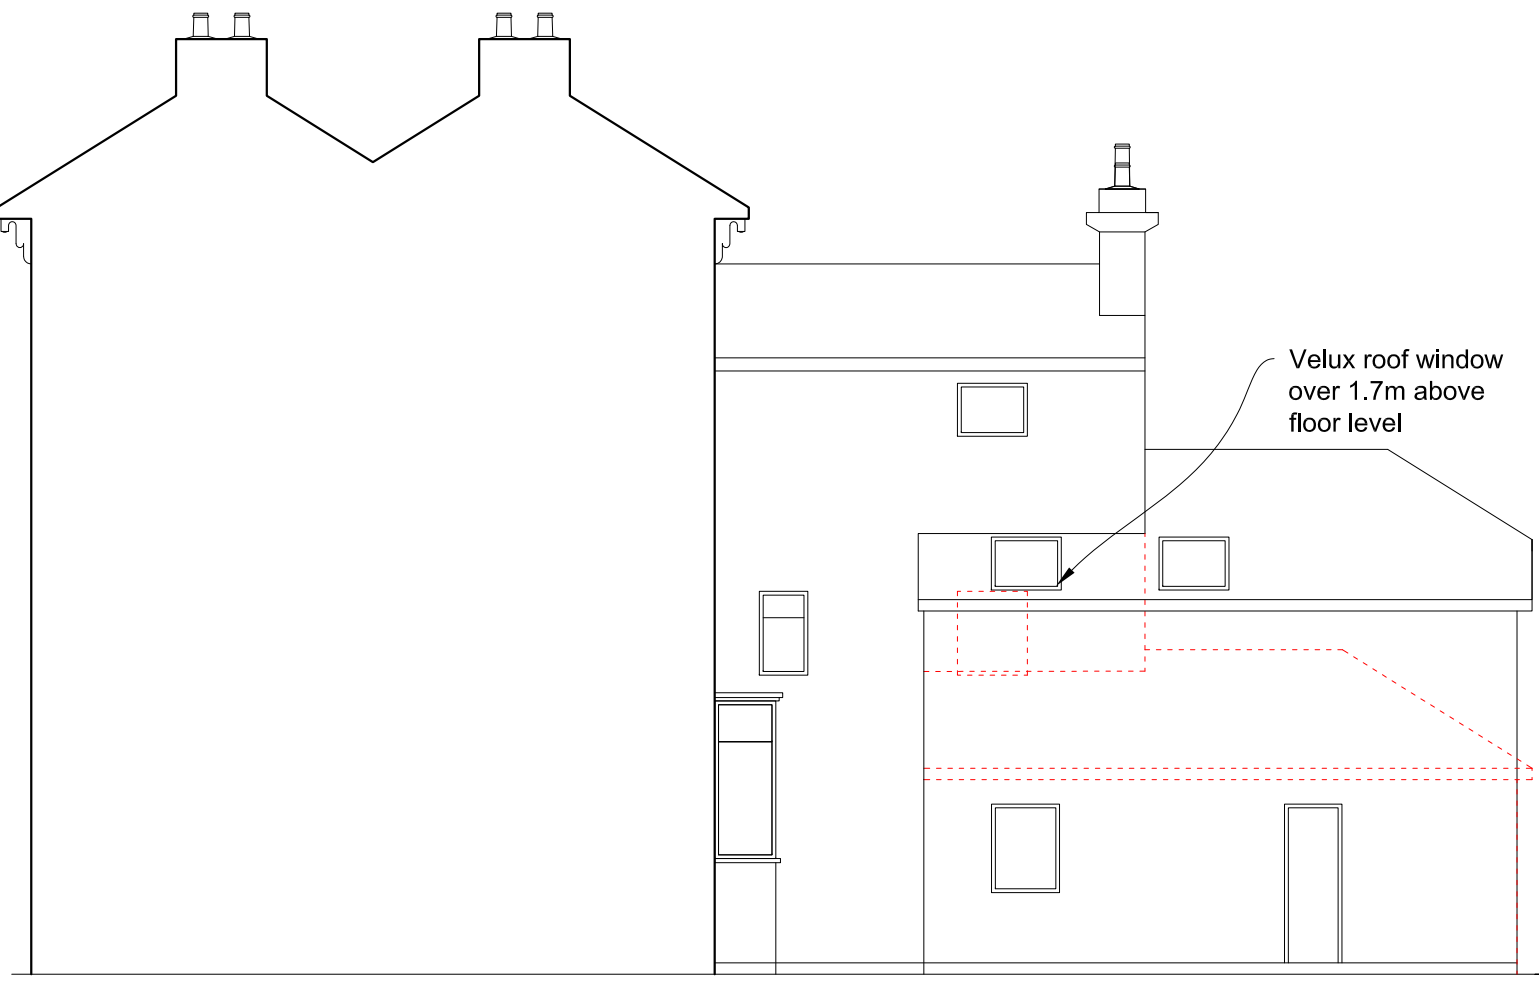


PROPOSED NORTH ELEVATION

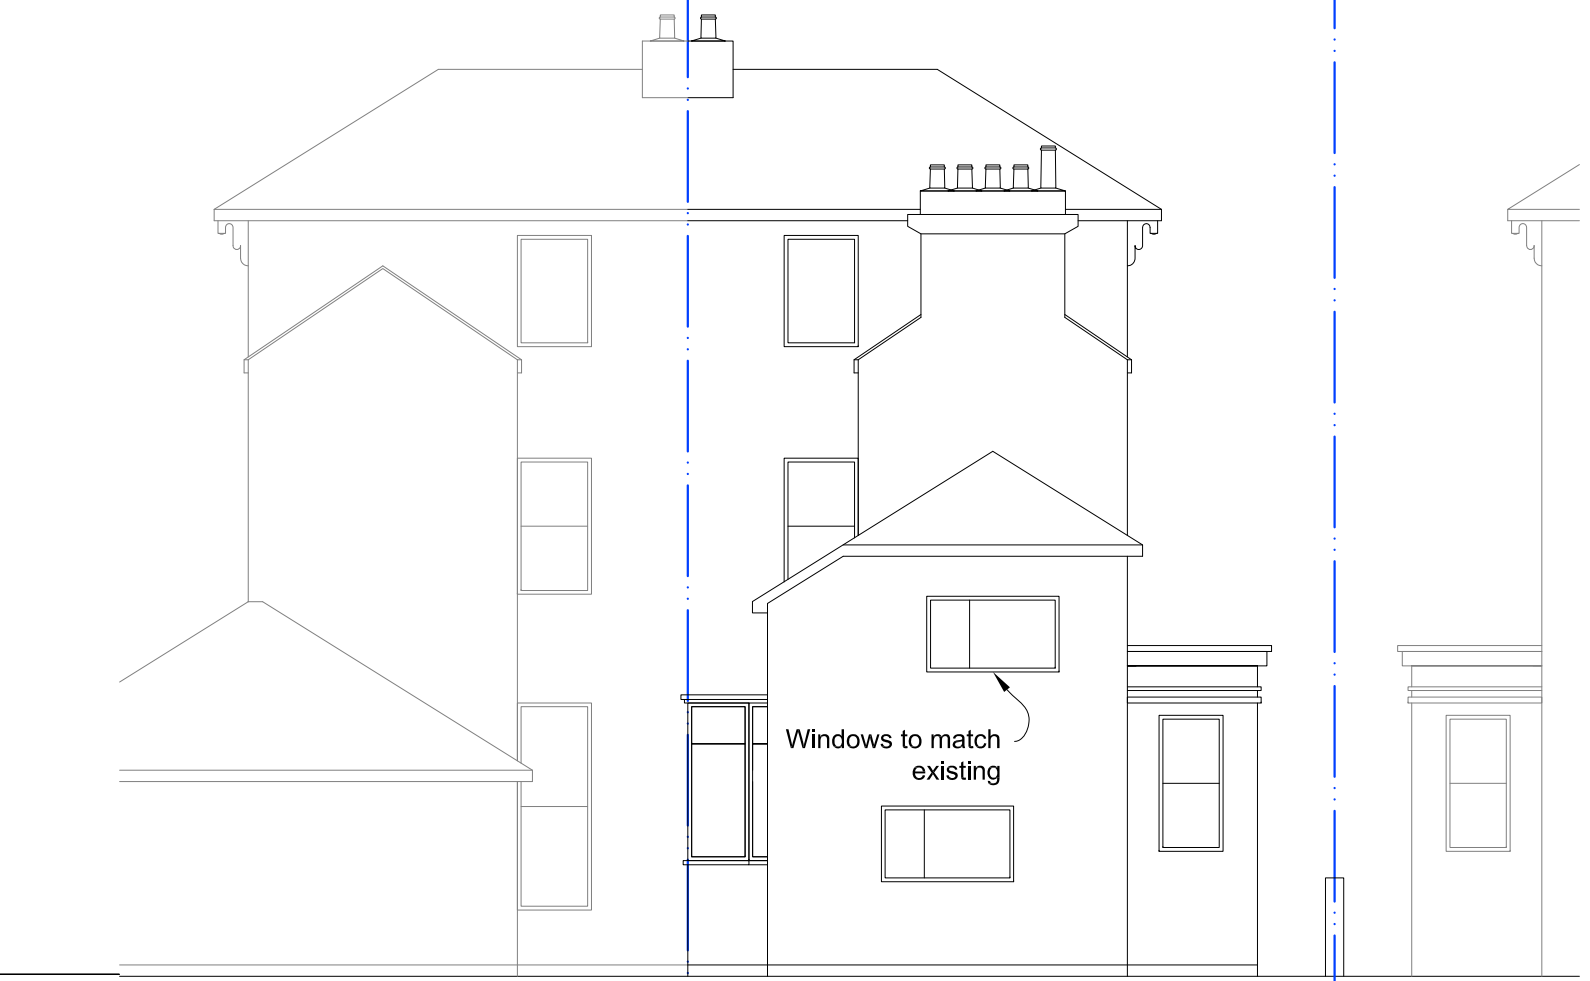


PROPOSED REAR ELEVATION

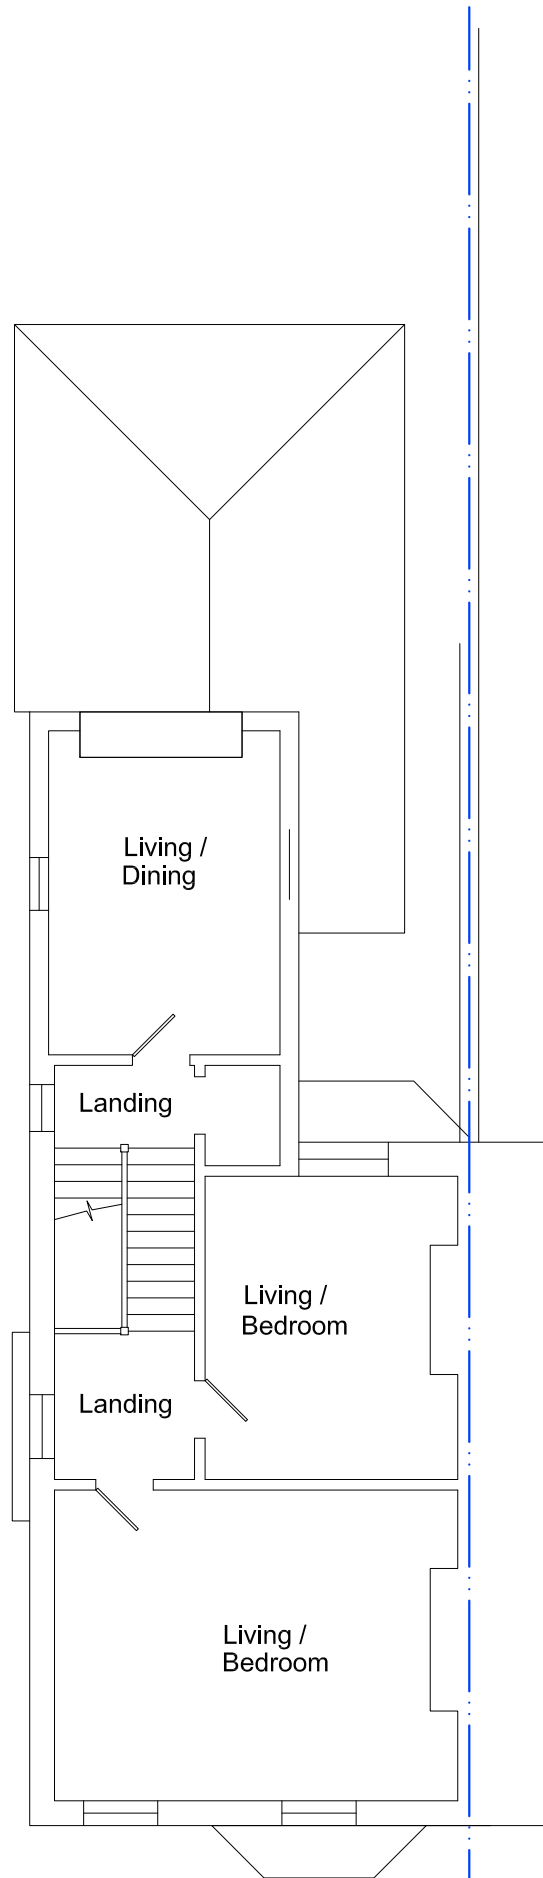


EXISTING SECOND FLOOR

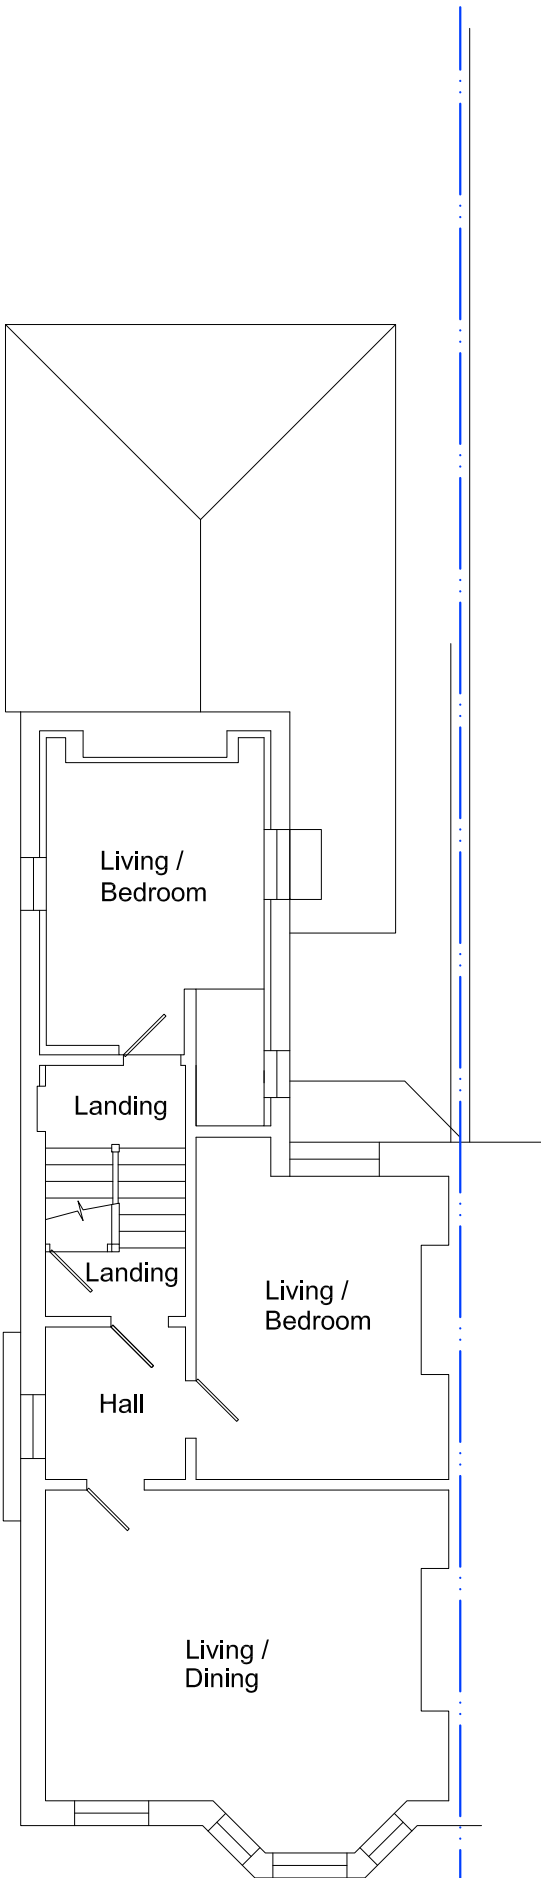


EXISTING FIRST FLOOR

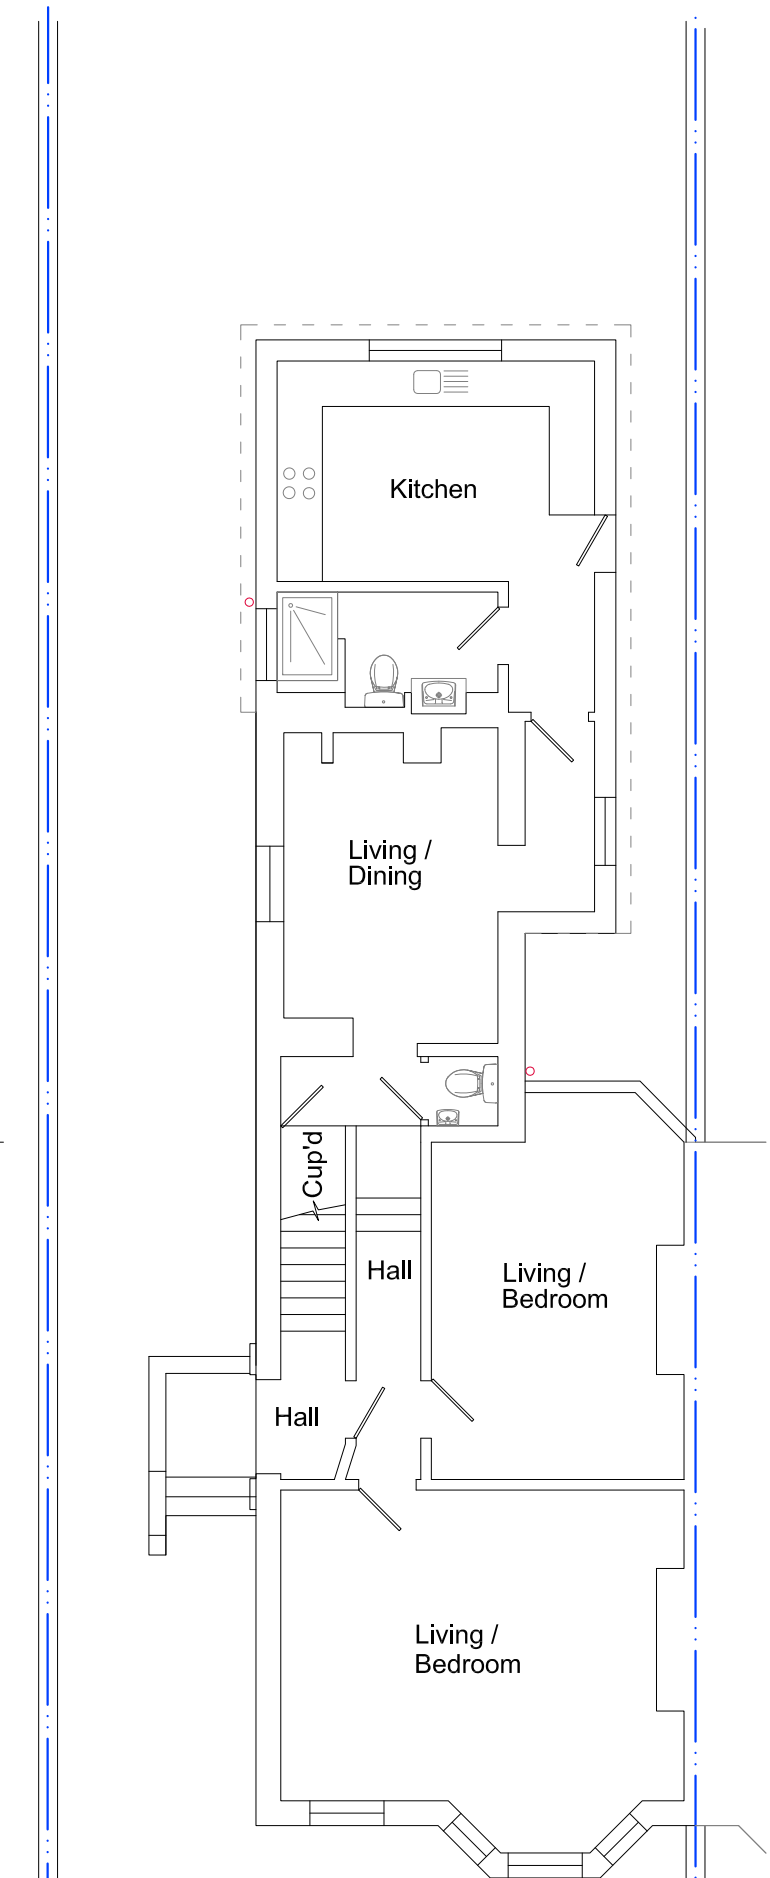


EXISTING GROUND FLOOR

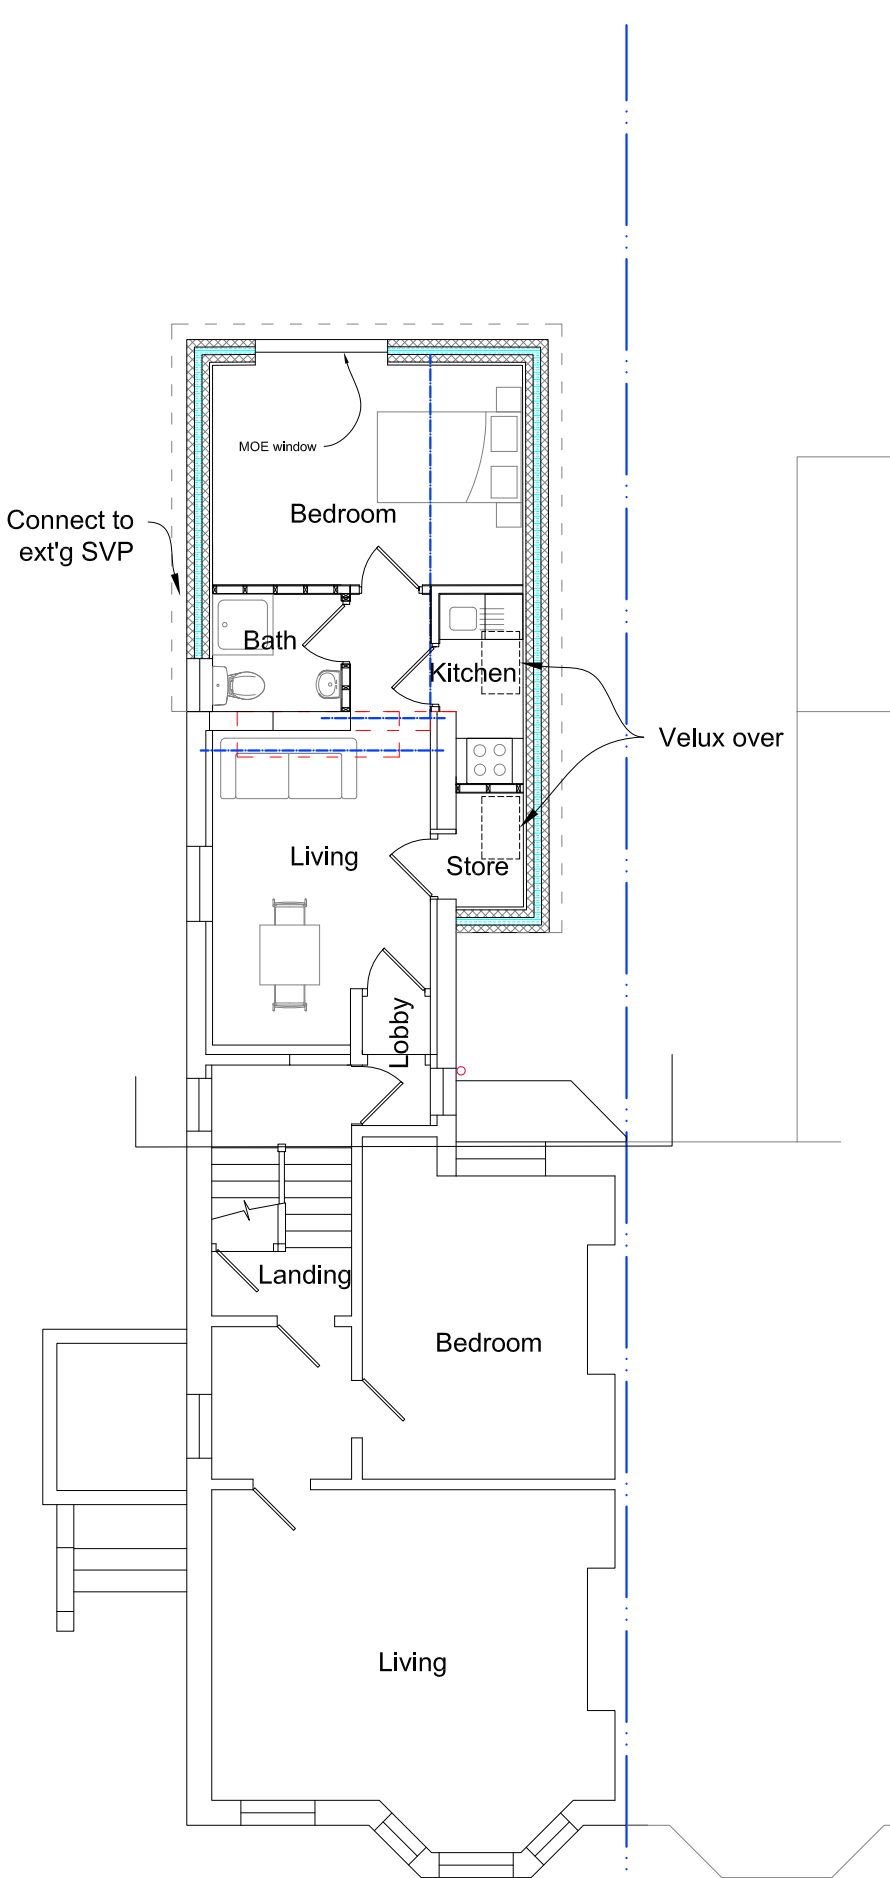


PROPOSED FIRST FLOOR

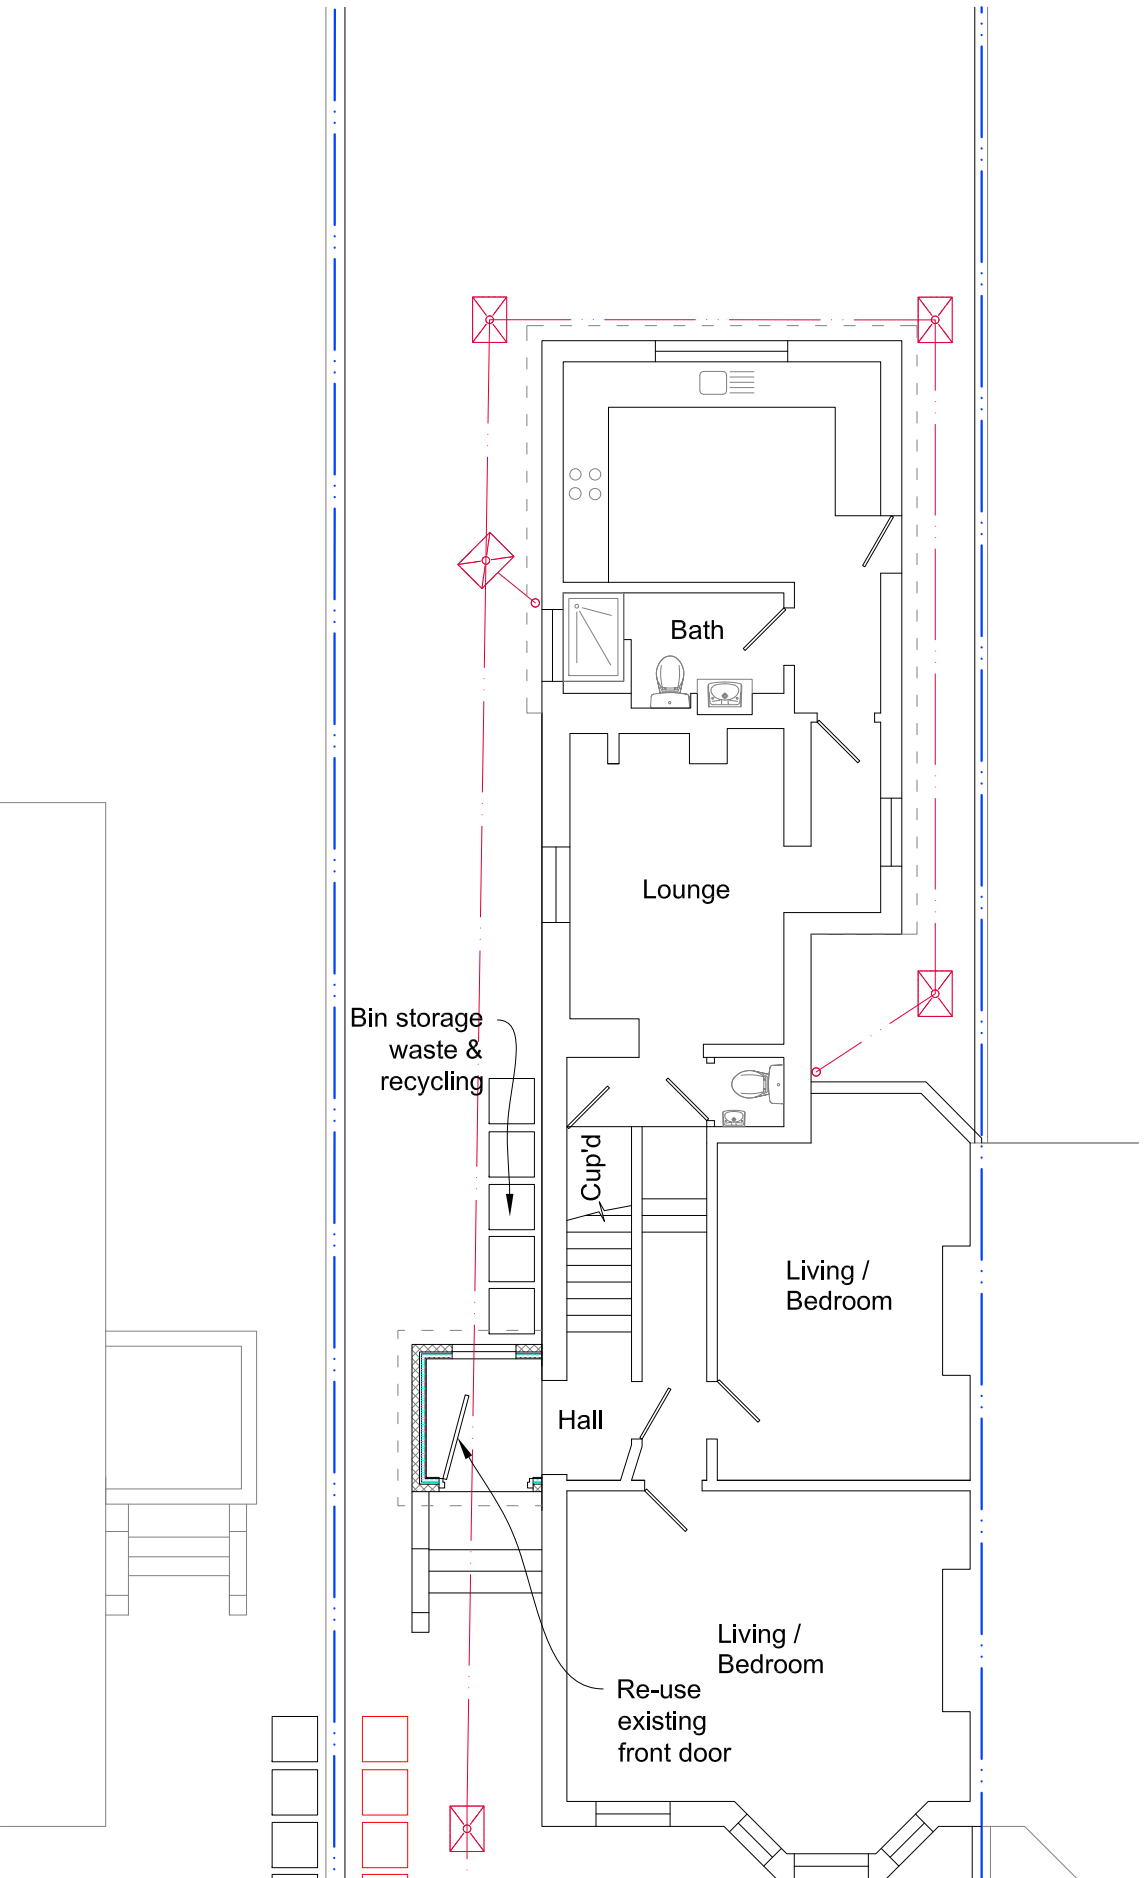

PROPOSED GROUND FLOOR

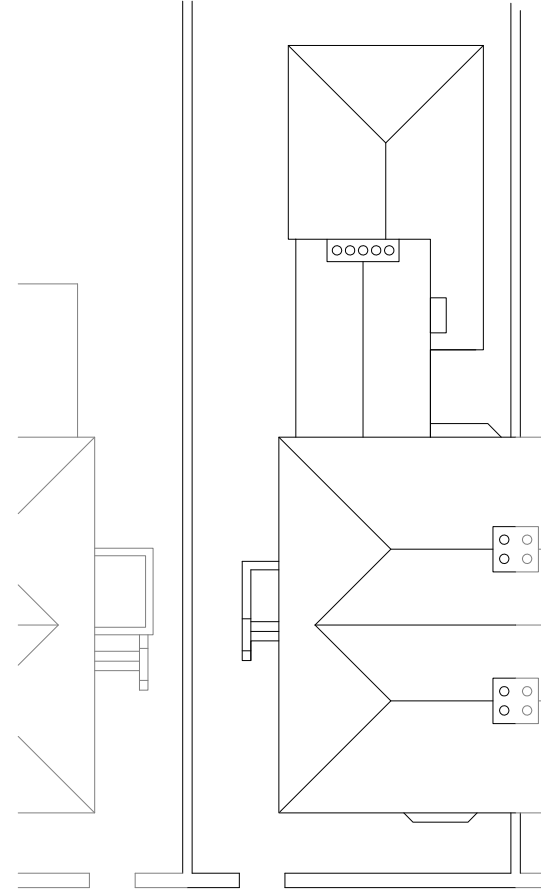

EXISTING ROOF PLAN 1:200

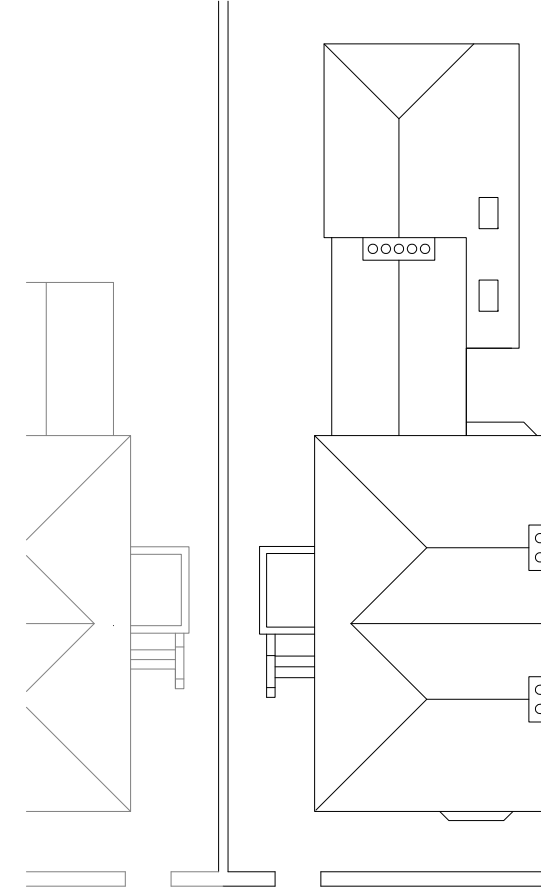

PROPOSED ROOF PLAN 1:200

REVISIONS

- A: Extension size increased
B: Amendment to first floor layout
C: First floor size reduced & windows amended
D: Porch added
E: Annotation added
F: Extension reduced in size to existing footprint
Ordinance Survey Licence number 100045702
(c) Crown copyright 2013. All rights reserved.
Notes
1. These are computerised drawings for the purposes of obtaining planning & building regulations approvals & are based on certain overall measurements. They do not constitute working drawings.
2. Distortion and uneven walls etc. have been ignored with some average measurements.
3. Dimensions shown must not be relied upon and must be checked on site and verified prior to commencement of work.
4. Where applicable this drawing is to be read in conjunction with other consultants' drawings & calculations.
5. Do not scale from these drawings, except for planning purposes.
6. Any Work undertaken prior to Planning and Building Regulations Approval is done so entirely at the Client/Contractors own risk
(c) 2013 - A.H.Sutcliff

SUTCLIFF CONSULTANTS Ltd
Surveyors & Architectural Consultants

Crossbush Cottage
11 Crossbush Road
Felpham, Bognor Regis
West Sussex, PO22 7LS
Tel: 01243 586004
Fax: 08708 793194
Mob: 07799 393250
Email: mail@sutcliffconsultants.co.uk

PROJECT DETAIL
18 Norfolk Road
Littlehampton

Extension to enlarge 1st floor flat & side porch
FOR: Mr. R. Overington

DRAWING SCALE: 1:100 @ A1
Plans & Elevations
DATE: March 2013
DRAWN: A. H. Sutcliff
DRAWING: 1398/01 REVISION: F