




GROUND FLOOR



FIRST FLOOR



SECOND FLOOR

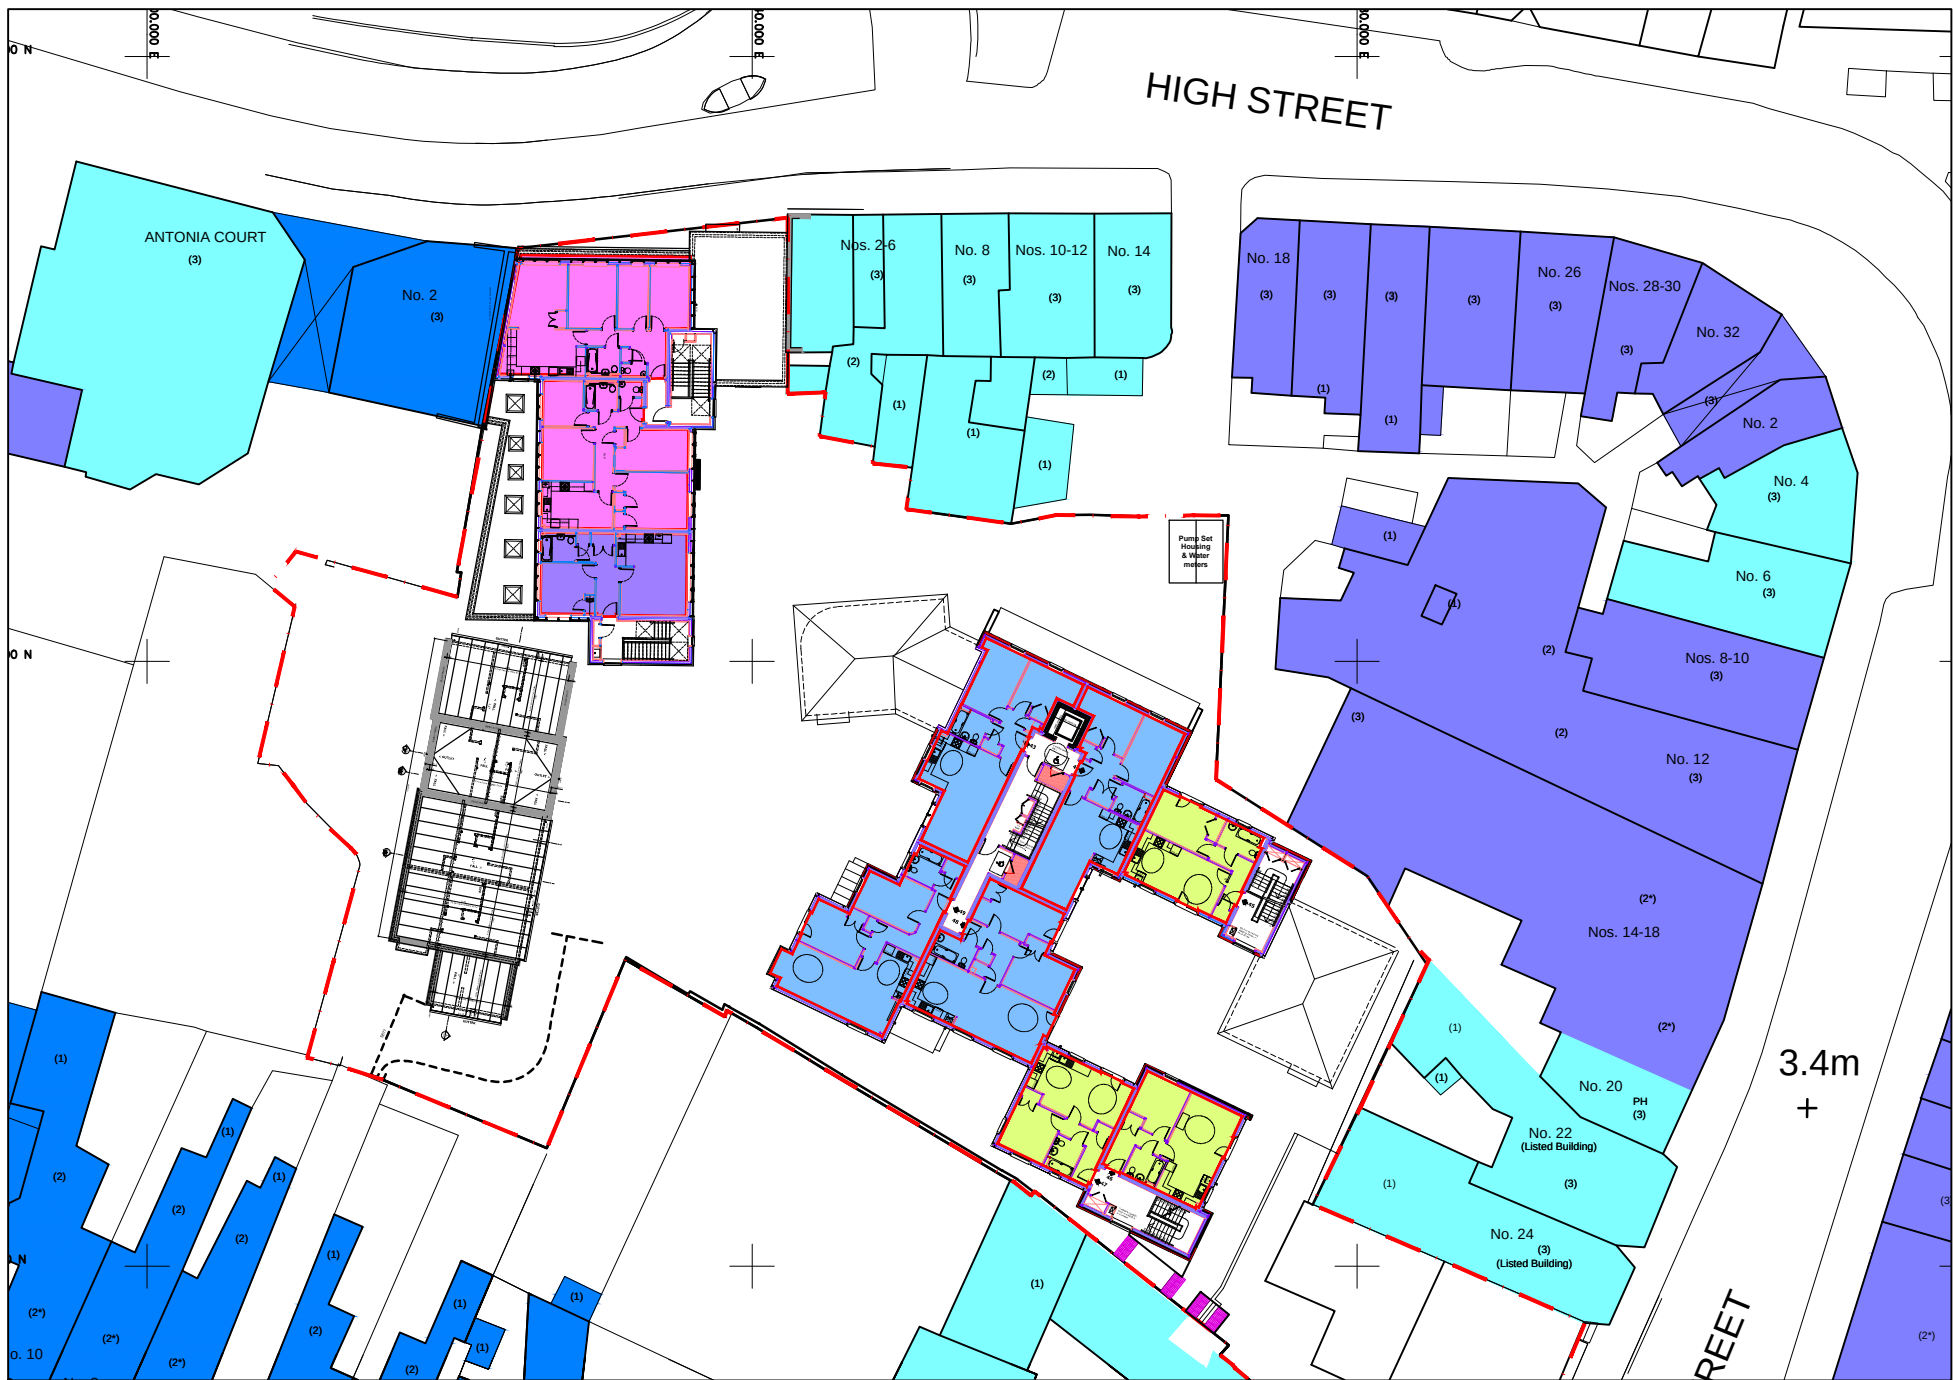


THIRD FLOOR



FOURTH FLOOR

	Plots	m ²
Rented - 1 Bedroom		
Plot 17, 30	2	49.6
Total	2	99.2
Rented - 2 Bedroom		
Plot 2	1	76.4
Plot 3	1	76.7
Plot 4	1	77.2
Total	3	230.6
Rented - 3 Bedroom		
Plot 1	1	95.4
Plot 15, 28	2	84.2
Plot 16, 29	2	89.6
Plot 41	1	84.2
Plot 42	1	89.6
Total	7	616.8
Shared - 1 Bedroom		
Plot 14, 27	2	51.8
Plot 40	1	51.8
Total	3	155.4
Private Sale - 1 Bedroom		
Plot 5, 18	2	50.4
Plot 8, 21	2	45.5
Plot 10, 23	2	45.2
Plot 11, 24	2	45.5
Plot 12, 25	2	49.7
Plot 31	1	52.4
Plot 34, 45	2	46.6
Plot 36, 46	2	47.5
Plot 37, 47	2	45.5
Plot 50	1	56.8
Plot 51	1	58.9
Total	19	919.9
Private Sale - 2 Bedroom		
Plot 6, 19	2	67.3
Plot 7, 20	2	67.9
Plot 9, 22	2	63.6
Plot 13	1	68.4
Plot 26	1	65.6
Plot 32	1	68.8
Plot 33, 44	2	71.1
Plot 35	1	65.8
Plot 38	1	77.2
Plot 39	1	78.8
Plot 43	1	68.8
Plot 48	1	77.2
Plot 49	1	78.8
Plot 52	1	76.1
Total	18	1186.5
Total Plots	52	3208.4
Retail		
New Retail		302
Existing Retail		95.8
Extension to Retail		74.3
Total		3680.5

- Rental (1 Bedroom)
- Rental (2 Bedroom)
- Rental (3 Bedroom)
- Shared Ownership (1 Bedroom)
- Sale (1 Bedroom)
- Sale (2 Bedroom)

 

DO NOT SCALE FROM THIS DRAWING EXCEPT FOR PLANNING PURPOSES ONLY.

ALL DIMENSIONS RELATING TO SUB-CONTRACTOR OR SUPPLIERS WORK MUST BE CHECKED ON SITE AND AGREED BETWEEN THE GENERAL CONTRACTOR & THE SUB-CONTRACTORS / SUPPLIERS. ALL DIMENSIONS ARE IN MILLIMETERS. IF IN DOUBT ASK.

ALL WORKS OR MATERIALS INDICATED ON THE DRAWING ARE TO BE TO THE LATEST BRITISH STANDARDS AND ARE TO BE CARRIED OUT IN ACCORDANCE WITH THE RELEVANT CODES OF PRACTICE OR RECOGNIZED TRADE ASSOCIATIONS RECOMMENDATIONS & PUBLICATIONS

REV.	AMENDMENT	BY	DATE
A	AREAS RECALCULATED AND MINOR CHANGES		28.11.08
B	NEW LAYOUT PLANS BLOCK C HOUSING INTRODUCED AREAS/GRID RECALCULATED		25.02.09
C	FLOOR PLANS REVISED TO MEET CURRENT BUILDING REGULATIONS AREAS REVISED TO SUIT		20.06.13
D	PLOTS 2,3 AND 4 OF SCHEDULE REVISED AND TOTAL AMENDED		01.08.13
E	BLOCK A PLAN BOUNDARY REVISED. PUMP SET HOUSING ADDED		18.08.14

Project
Littlehampton Market

Drawing
Schedule of Accommodation

Date
May 2013

Drawn by
mJw

Scales
1:500 @ A1

Status
Planning

Job No
TSP 458

Dwg No
A217-125 E

— the —
SEAMAN
PARTNERSHIP
Ltd

UNIT 2, MARTINS BARN, BIRDHAM ROAD
CHICHESTER, WEST SUSSEX, PO20 7BX
TEL: 01243 514131 FAX: 01243 511488
office@the-seaman-partnership.co.uk
www.the-seaman-partnership.co.uk