



1 Meadow Way

5 Meadow Way

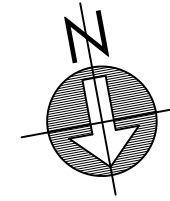

EXISTING FIRST FLOOR PLAN 1:50

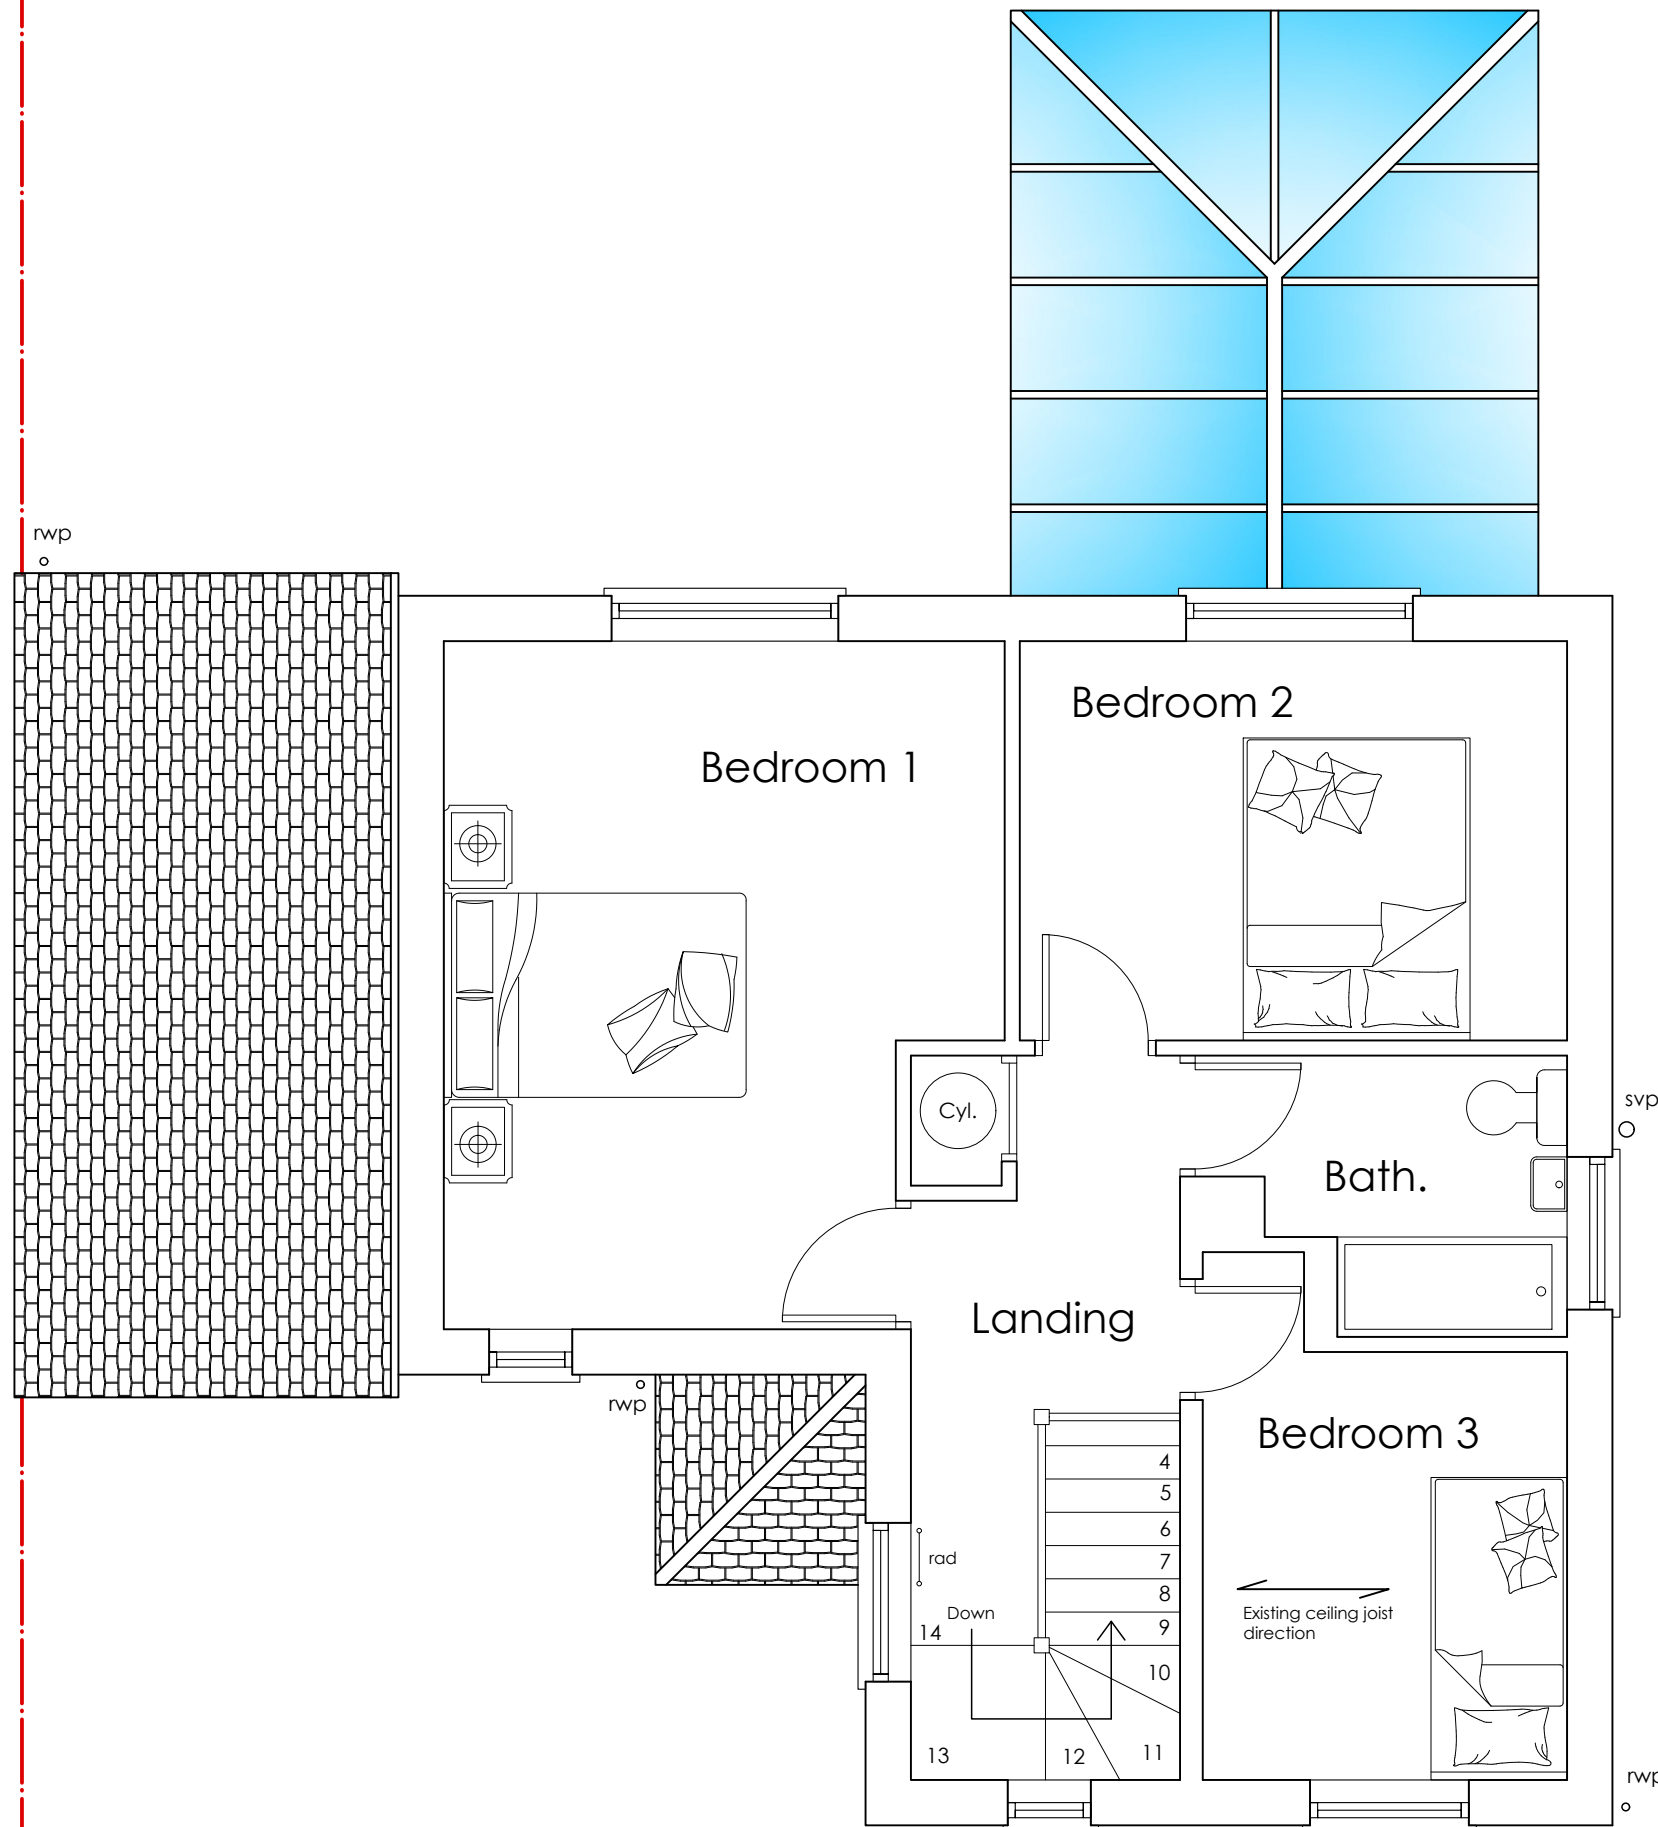

ama architectural & quantity surveying services
atterbury moore associates

Unit 1 Gosling Croft Business Park
Long Furlong
Clapham Worthing
West Sussex BN13 3UT
01903 871131
carl@atterburymoore.co.uk

Client: Janet Dyke

Address of Works: 3 Meadow Way
Littlehampton
West Sussex
BN17 6BW

Drawing Title: Proposed 2 Storey Front Extension
Planning Permission Issue

Paper Size: A3 Date: Nov. 2019

Job Number: AR-141 Drawing Number: 02 Revision: Revision

General Notes:
1: Do not scale from these drawings (unless for planning purposes).
2: Drawings to be read in conjunction with the structural calculations and the building notes provided.
3: The client/ contractor is advised to read the separate notes and the details provided in the structural calculations regarding the CDM regulations.
4: The property owner is reminded to serve a Party Wall Notice on any adjoining owner should they need to do so under the requirements of the Party Wall Act 1996.
5: No work should be undertaken until all consents (Planning and Building Control) have been received and approved in writing. Any work undertaken without consent is done so at the clients risk.
6: All dimensions to be checked on site prior to ordering any materials, kitchens or bathrooms.
7: All existing foundations and inlets taking any additional loads are to be exposed and agreed with the Building Control Officer.

Revision	Date	Amendment