



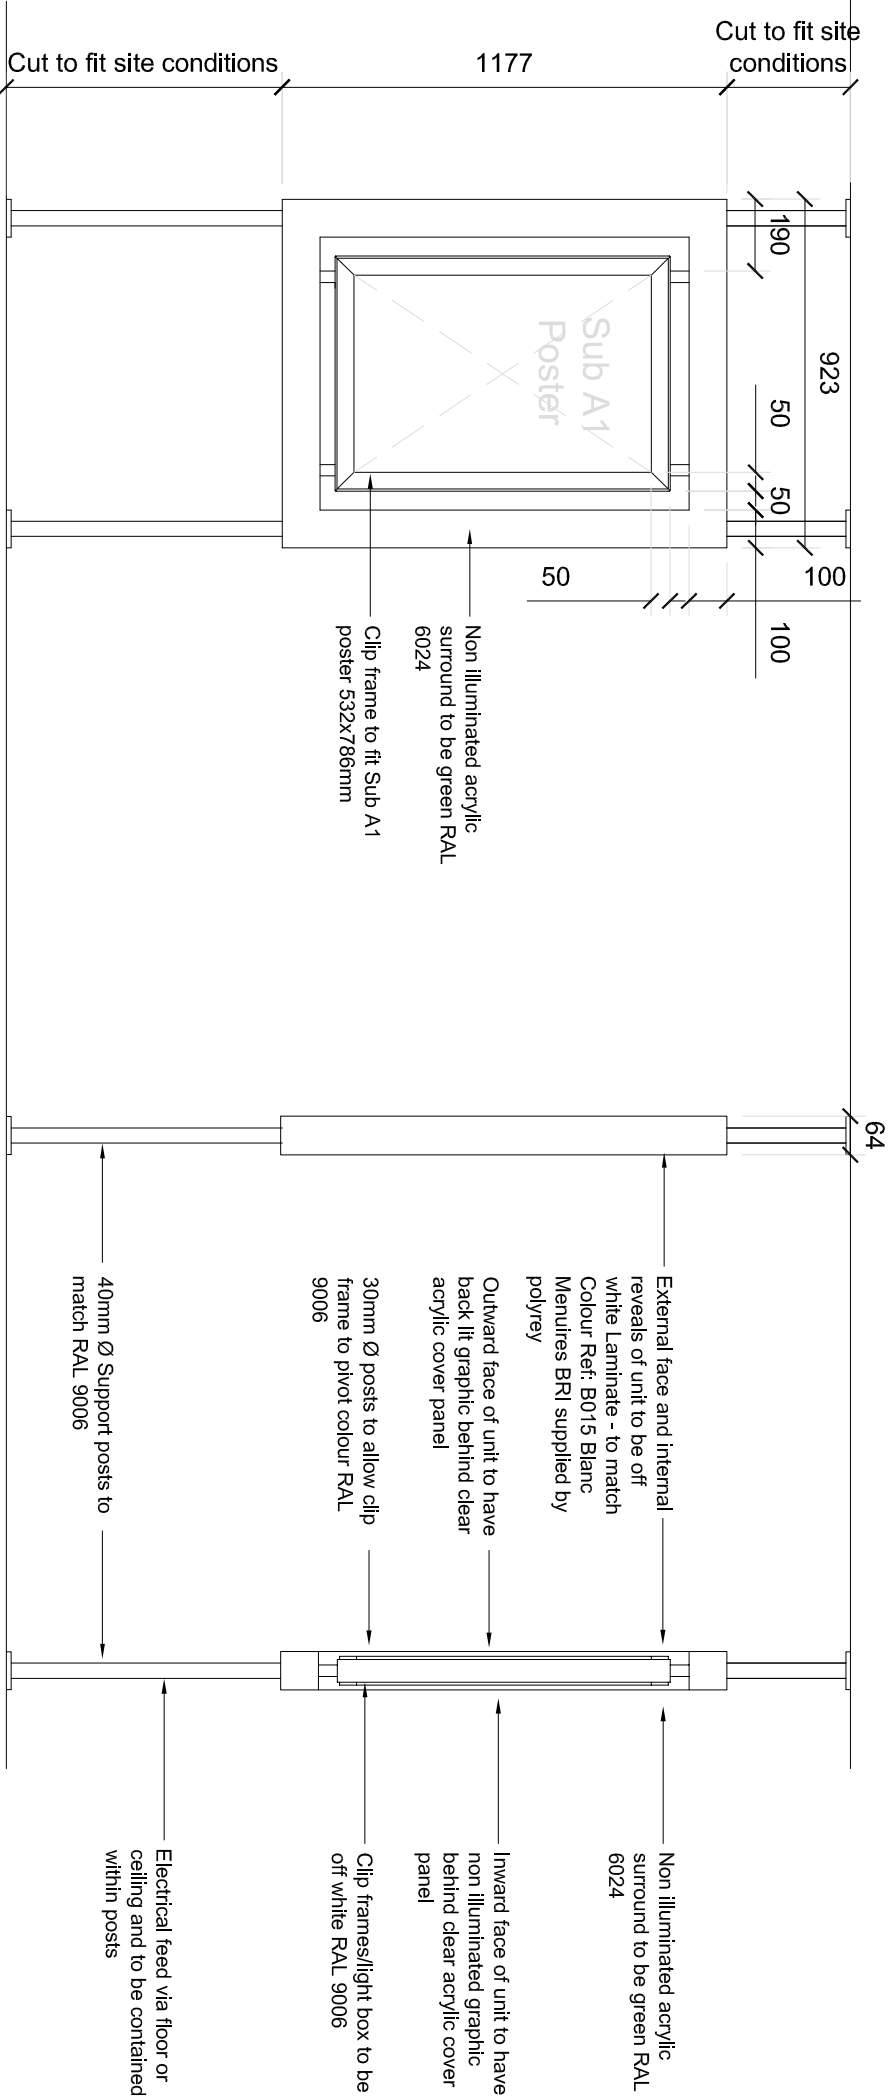


Front Elevation

Side Elevation

Section

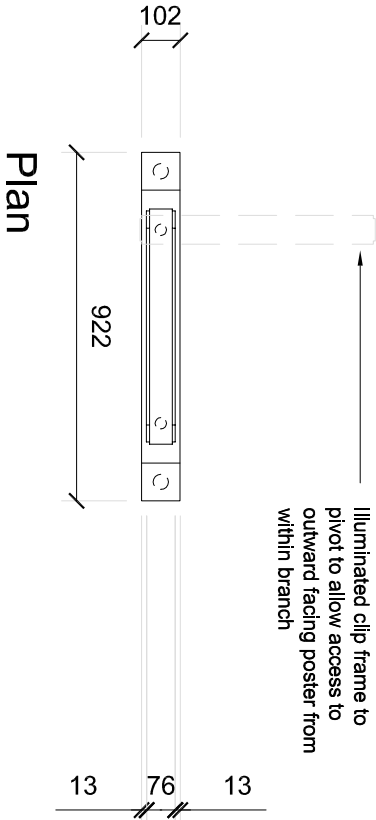

Plan

 

A1 HINGED FIX FRAME

REV	DATE	INT	REVISIONS	ISG	01227 792000	www.isgcathedral.com
				MAIN CONTRACTOR		
				FOR CONTRACTUAL		
				SCALE 1:10 @ A3		
				DRAWING STATUS		
				PLANNING		
				DRAWING NUMBER		
				A1 SUB HINGED FIX FRAME		
				CONTRACT		
				SITE		
				DESIGN ARCHITECT		
				DATE		
				DRAWN BY		
				DATE		
				PROJECT		
				TITLE		
				A1 SUB HINGED FIX FRAME		