




PROPOSED SIDE ELEVATION



PROPOSED FRONT ELEVATION

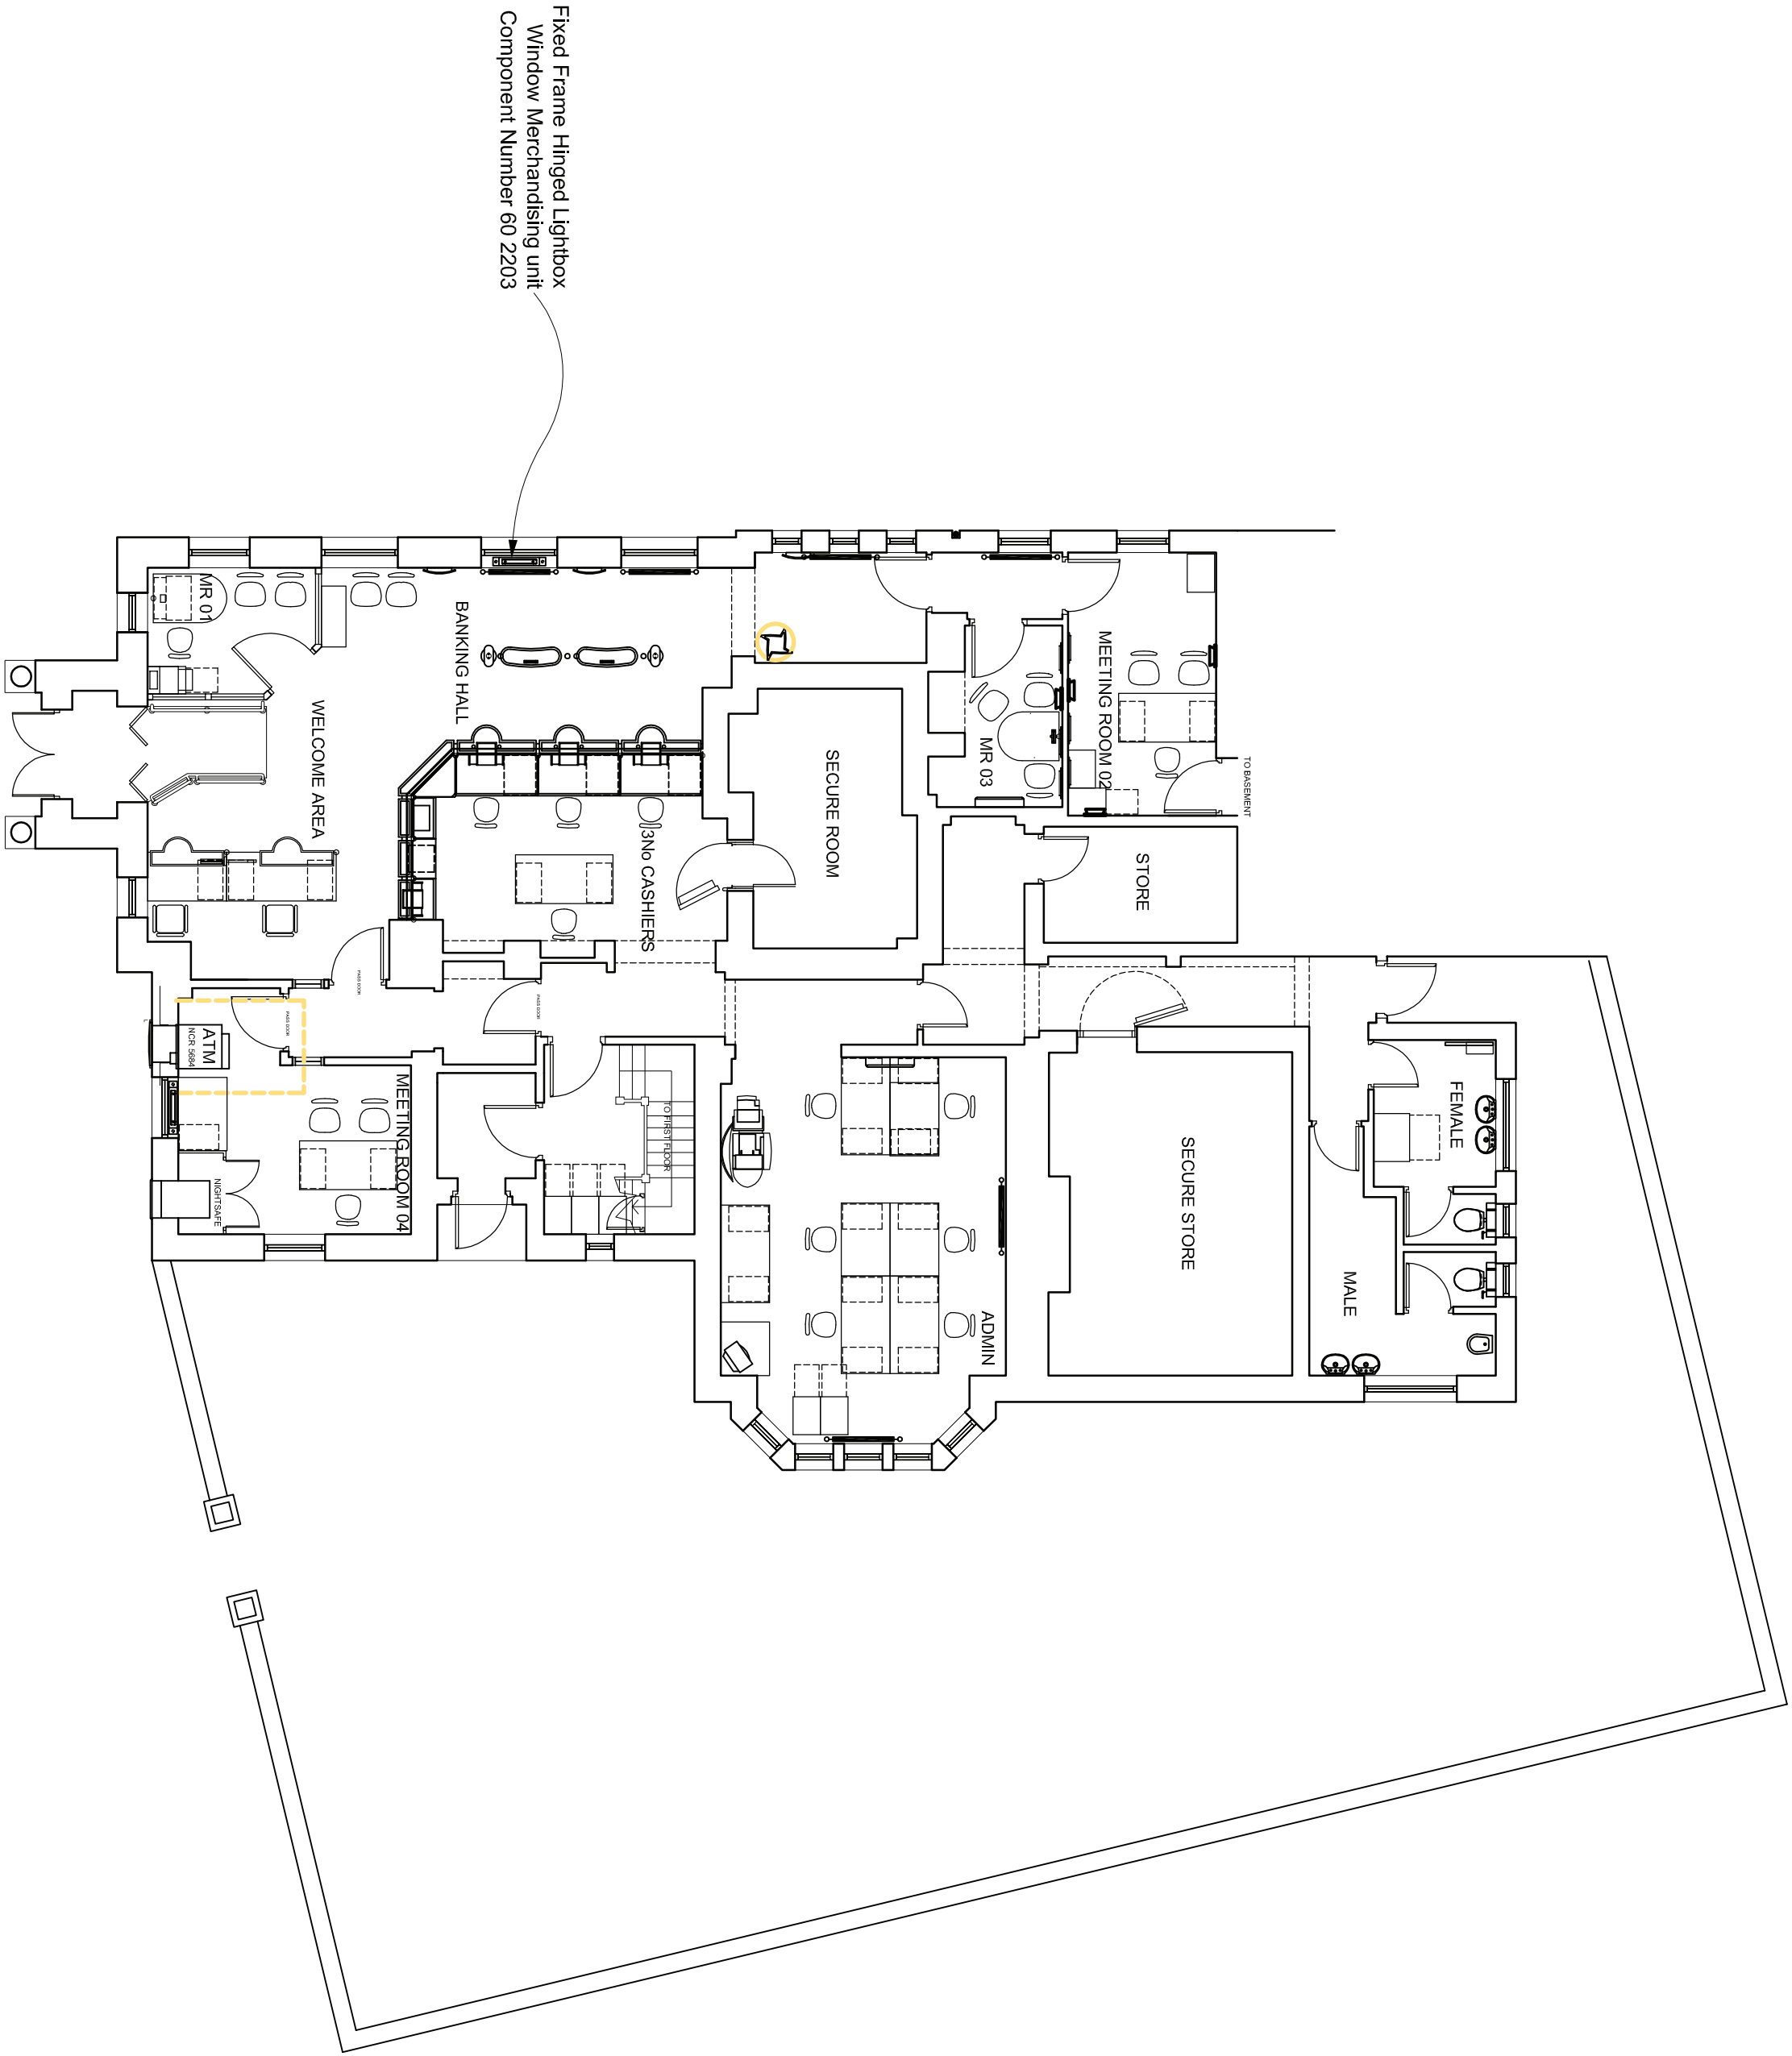


PROPOSED GROUND FLOOR PLAN



PHOTOS OF FRONT ELEVATION



PHOTOS OF SIDE ELEVATION

 

REV	DATE	INIT	REVISIONS

ISG		01227 795000 www.isgathedral.com	
MAIN CONTRACTOR		CONTRACT	
SCALE 1:50 A2:1:100 @A1		DATE 1 JAN 2014	
DRAWING SYSTEM		DESIGN ARCHITECT	
PLANNING		DATE 1 JAN 2014	
DRAWING NUMBER		DRAWN BY	
1020 LITTLEHAMPTON P-03		MG	