


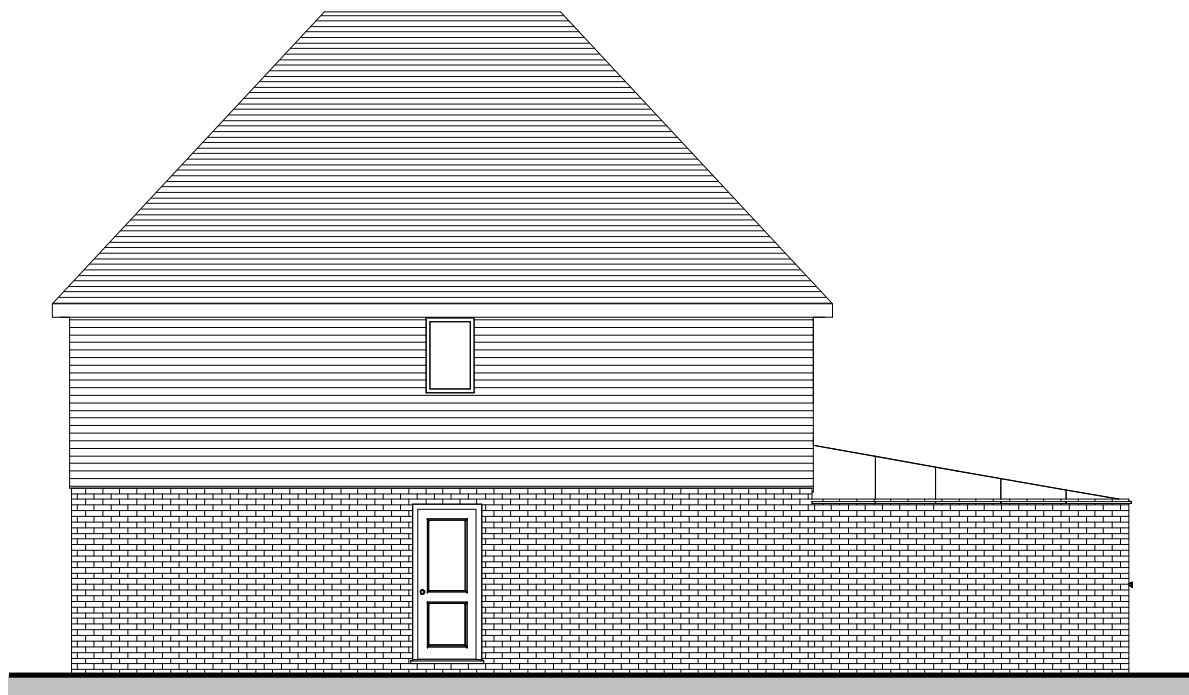

Existing North Elevation

1 : 100




Existing South Elevation

1 : 100



Existing West Elevation

1 : 100

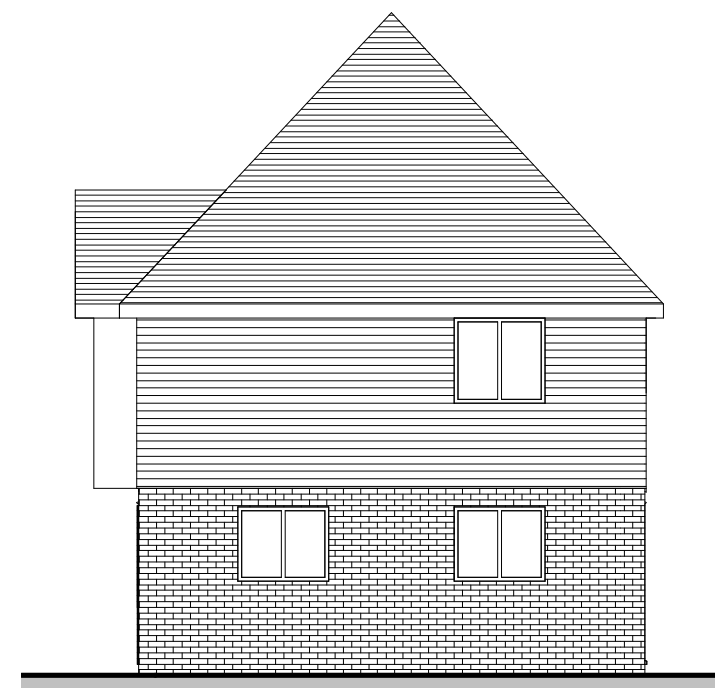

Existing East Elevation

1 : 100



Tel: 0800 6127 664
www.yourhomeplans.co.uk

Your Home Plans




These drawings are for approval purposes. Materials and products should not be ordered based on scaling from drawings as errors may occur along existing building lines. All measurements and supporting elements are to be checked on site. Refer to Your Home Plans if any discrepancies are found.

Mr Keen
2 Etherington Place
Littlehampton
West Sussex
BN17 7AX

Existing Elevations

Project number	2ETH-19	A101
Date	3rd January 2020	
Drawn by	JG	
Checked by	Checker	Scale 1 : 100

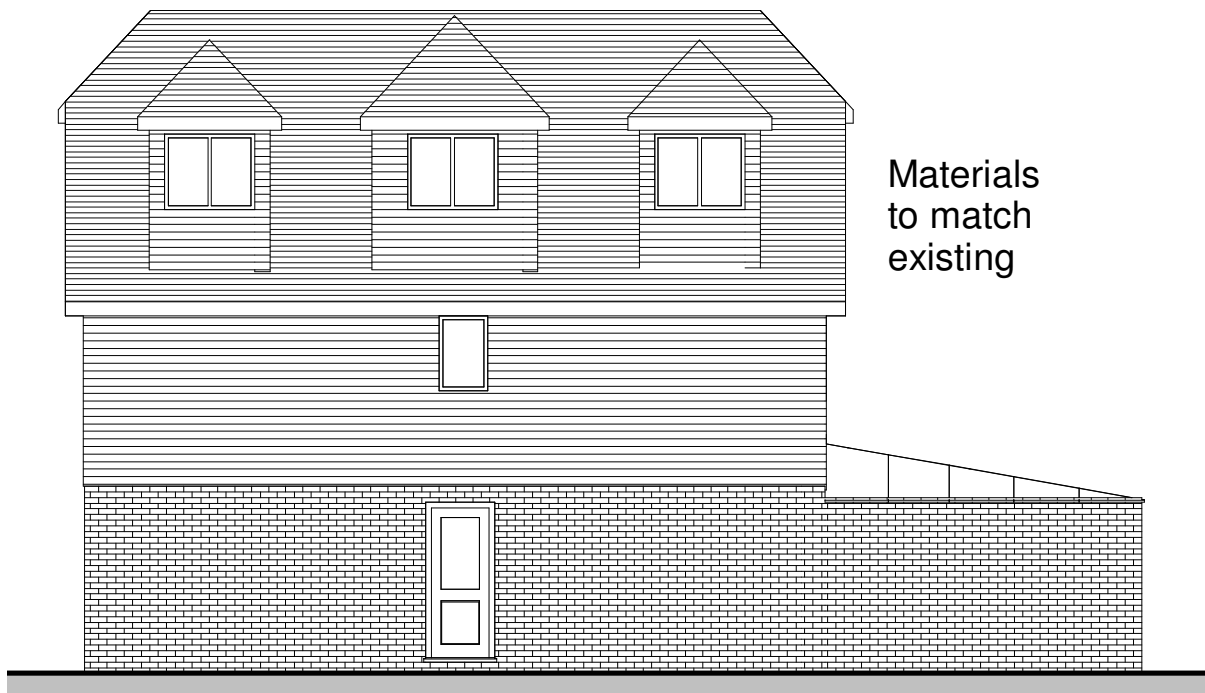


Proposed North Elevation
1 : 100




Proposed South Elevation
1 : 100



Proposed West Elevation
1 : 100

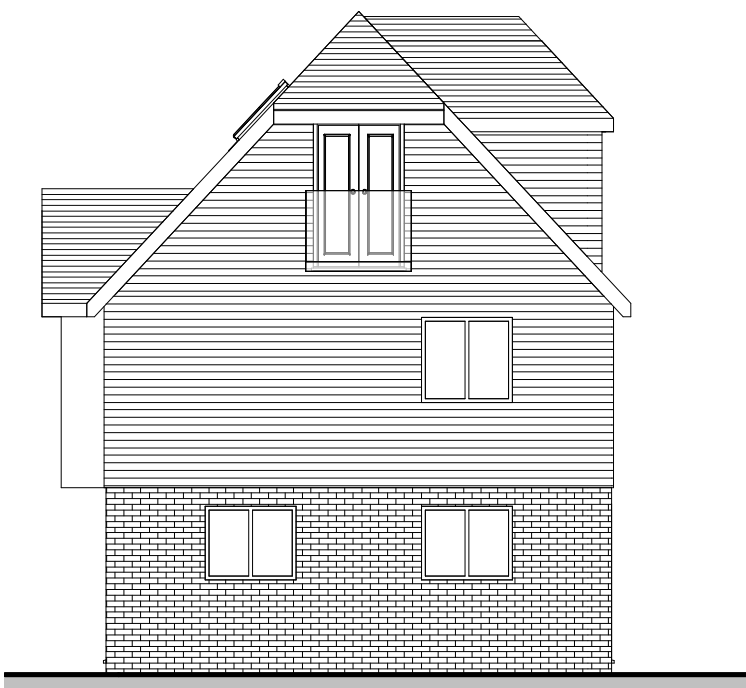

Proposed East Elevation
1 : 100

 

Tel: 0800 6127 664
www.yourhomeplans.co.uk

Your Home Plans




These drawings are for approval purposes. Materials and products should not be ordered based on scaling from drawings as errors may occur along existing building lines. All measurements and supporting elements are to be checked on site. Refer to Your Home Plans if any discrepancies are found.


Mr Keen
2 Etherington Place
Littlehampton
West Sussex
BN17 7AX

Proposed Elevations


Project number	2ETH-19	A102
Date	3rd January 2020	
Drawn by	JG	
Checked by	Checker	Scale
		1 : 100

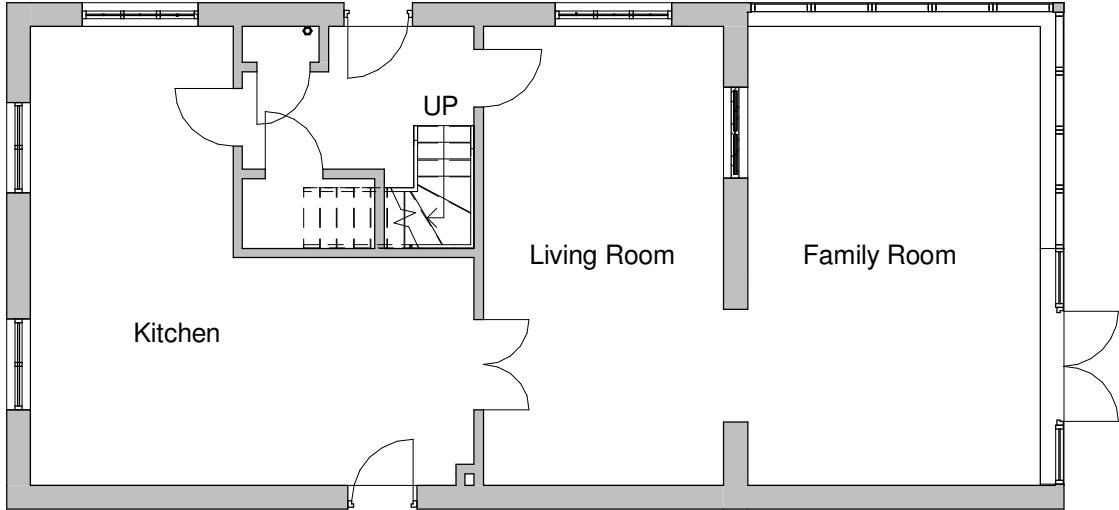



Existing Ground Floor
1 : 100

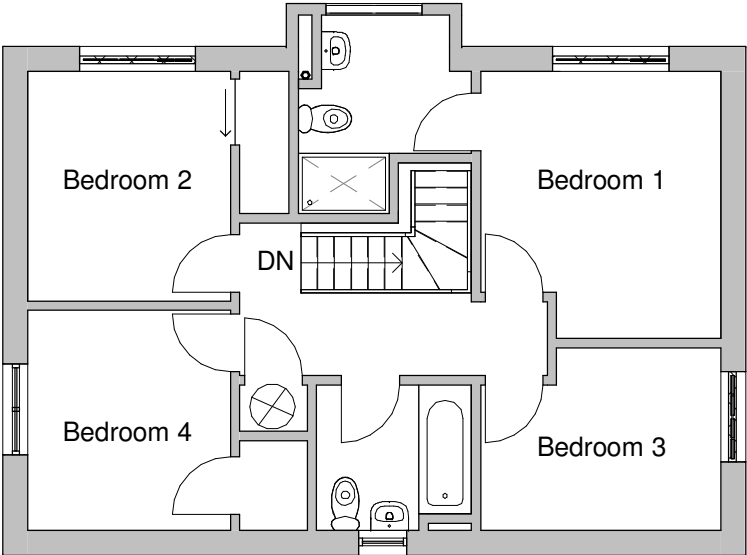


Existing First Floor
1 : 100

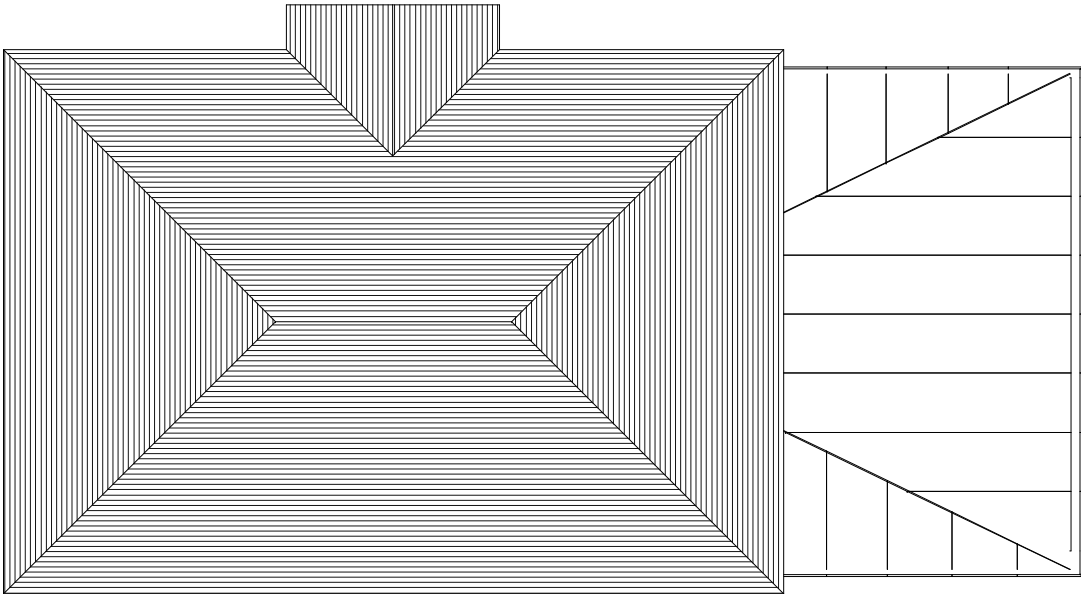


Existing Roof Plan
1 : 100

  


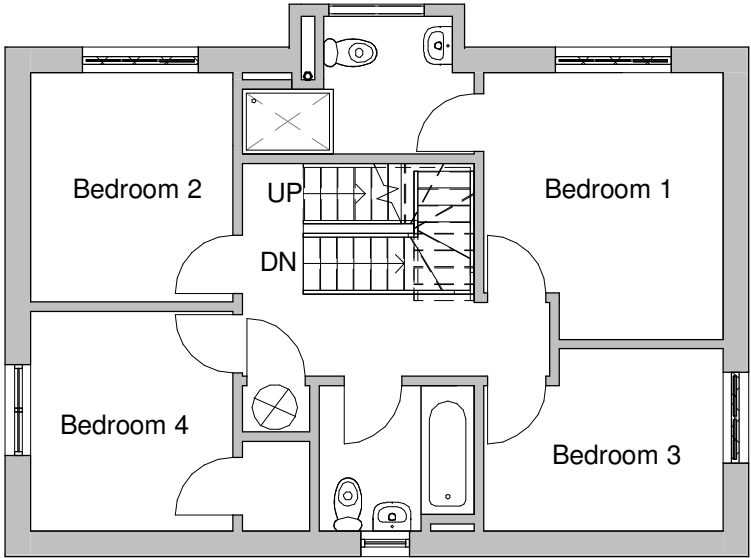



Proposed First Floor
1 : 100

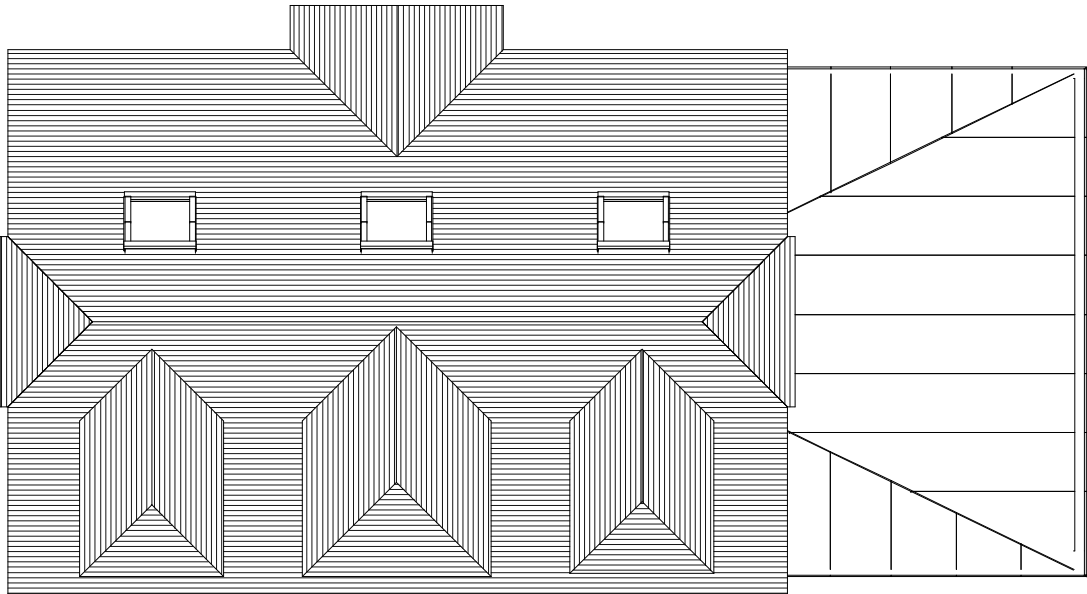


Proposed Roof Plan
1 : 100

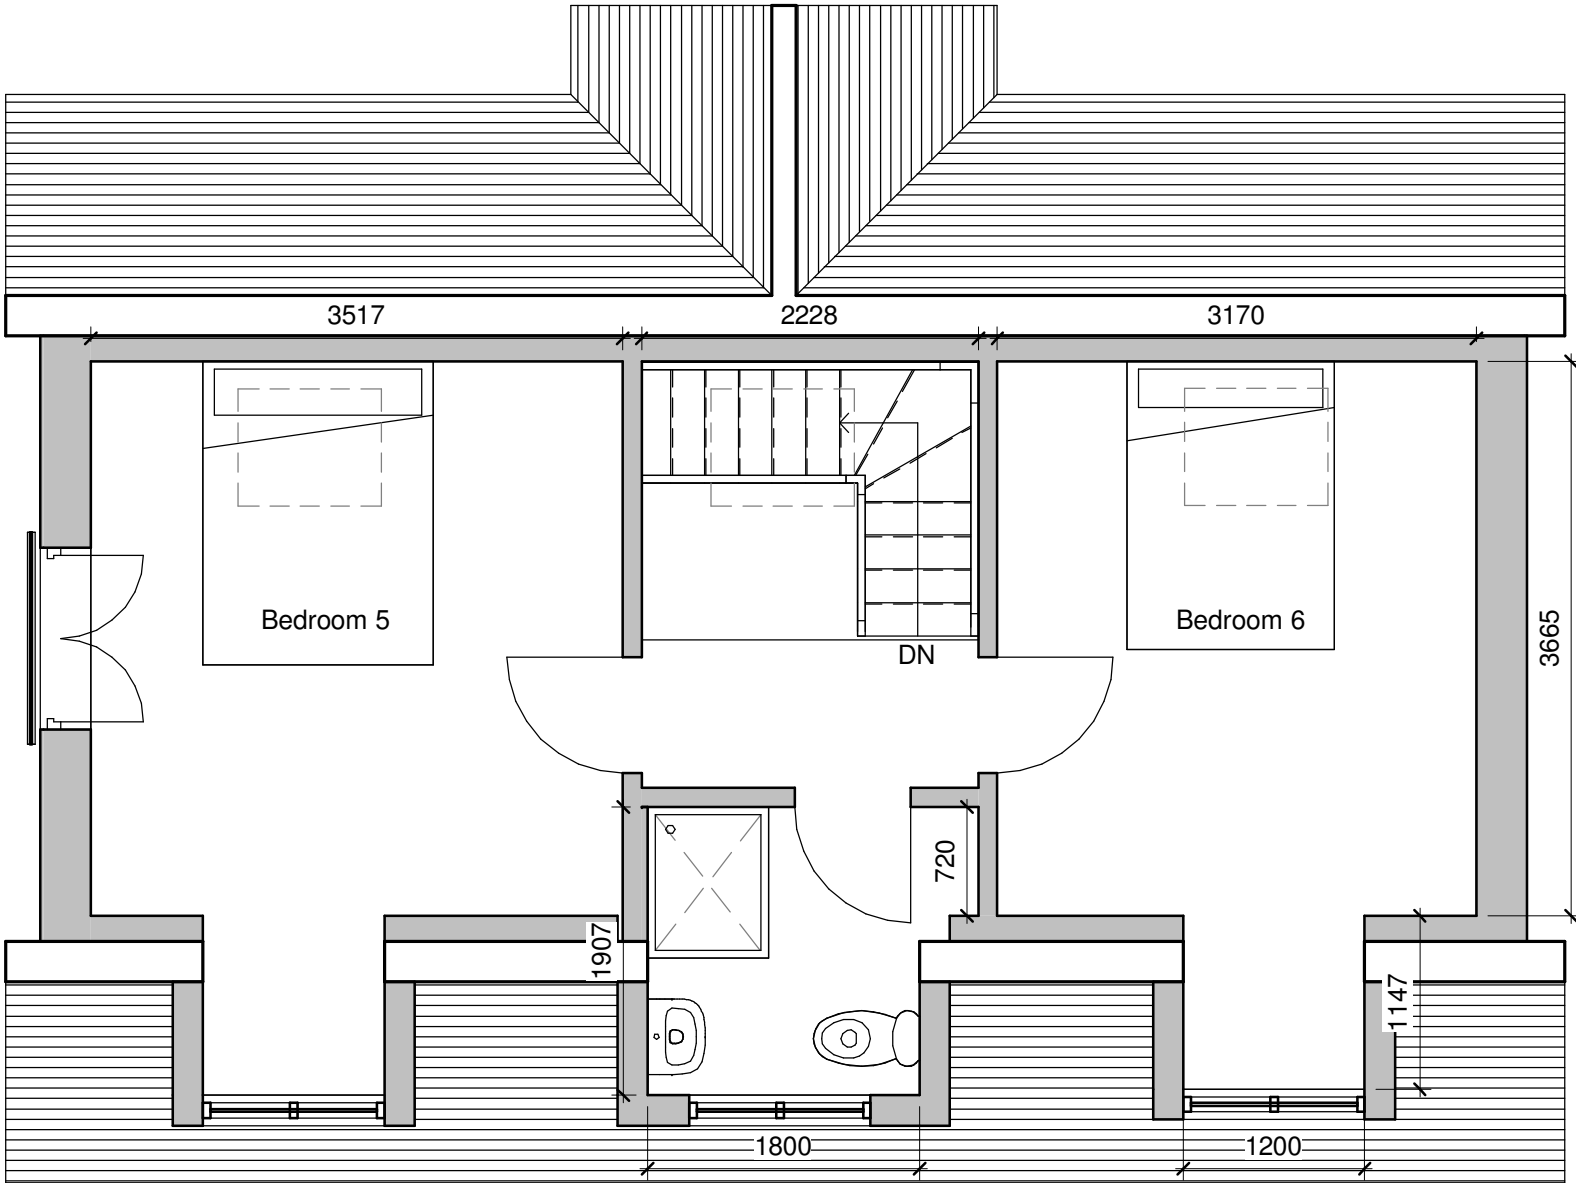

Proposed Loft Plan
1 : 50

  

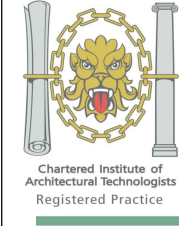

Tel: 0800 6127 664
www.yourhomeplans.co.uk

Your Home Plans



These drawings are for approval purposes. Materials and products should not be ordered based on scaling from drawings as errors may occur along existing building lines. All measurements and supporting elements are to be checked on site. Refer to Your Home Plans if any discrepancies are found.

Mr Keen
2 Etherington Place
Littlehampton
West Sussex
BN17 7AX

Proposed Floor Plan

Project number	2ETH-19	A104	
Date	3rd January 2020		
Drawn by	JG		
Checked by	Checker		
		Scale	As indicated