


Arun Carpet Co Ltd, 49, Horsham Road, Littlehampton, West Sussex, BN17 6DB

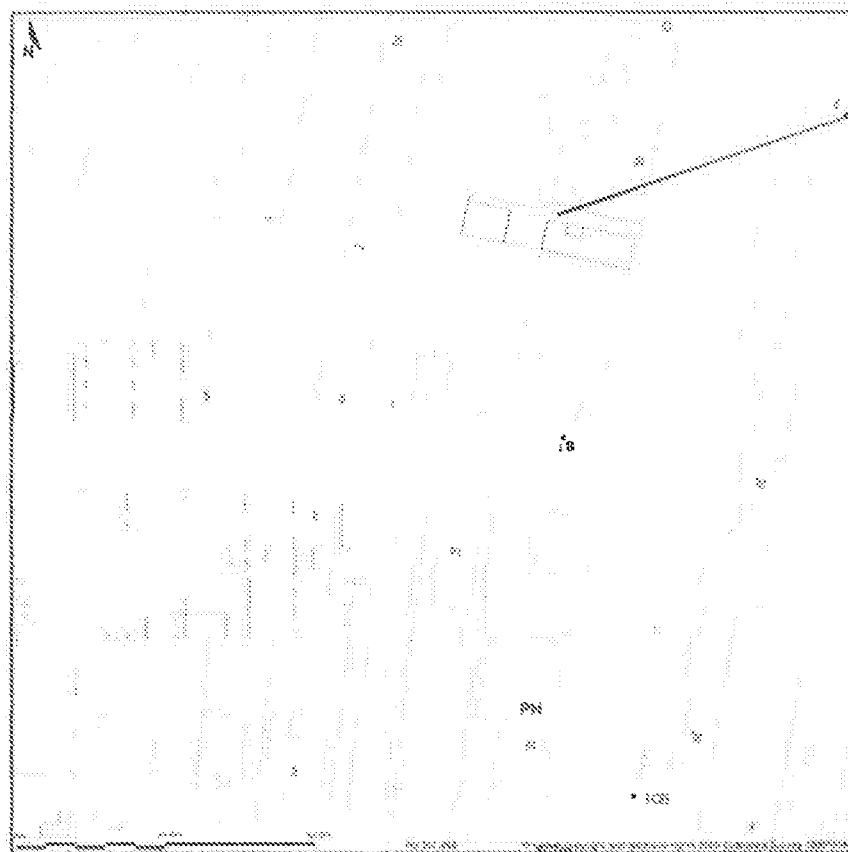

Site Plan shows area bounded by: 503505.78, 102517 14 503547.2, 102558.56 (at a scale of 1:1250), OSGridRef: TQ 557 258. The representation of a road, track or path is no evidence of a right of way. The representation of features as lines is no evidence of a property boundary.


Produced on 8th Jan 2020 from the Ordnance Survey National Geographic Database and incorporating surveyed revision available at this date. Reproduction in whole or part is prohibited without the prior permission of Ordnance Survey. © Crown copyright 2020. Supplied by www.buysplan.co.uk a licensed Ordnance Survey partner (100053143). Unique plan reference: #00483709-7FD8FD

Ordnance Survey and the OS Symbol are registered trademarks of Ordnance Survey, the national mapping agency of Great Britain. Buy A Plan logo, pdf design and the www.buysplan.co.uk website are Copyright © Pass Inc Ltd 2020


ကဏ္ဍကဏ္ဍကဏ္ဍ
ကဏ္ဍကဏ္ဍကဏ္ဍ


Ordnance Survey and the OS Symbol are registered trademarks of Ordnance Survey, the national mapping agency of Great Britain. Buy A Plan logo, pdf design and the www.buyaplan.co.uk website are Copyright © Peas Inc Ltd 2020

Ext^N To boundaries flush
Scale 1:500

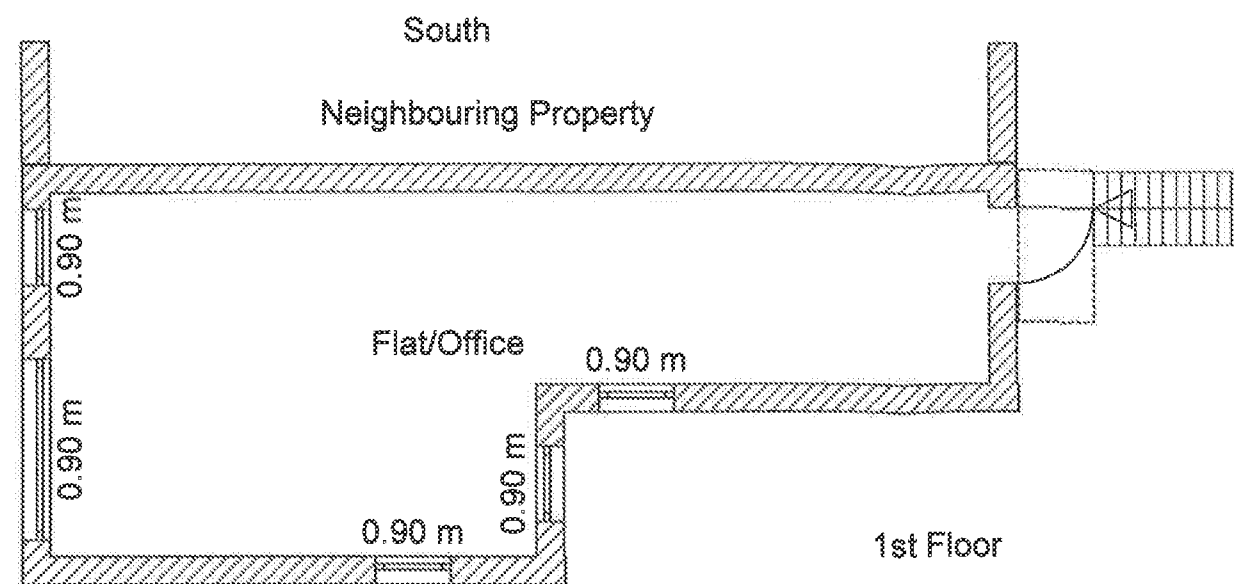



Existing Floor Plans
Scale 1:100
49 Horsham Road, Littlehampton, BN176DB

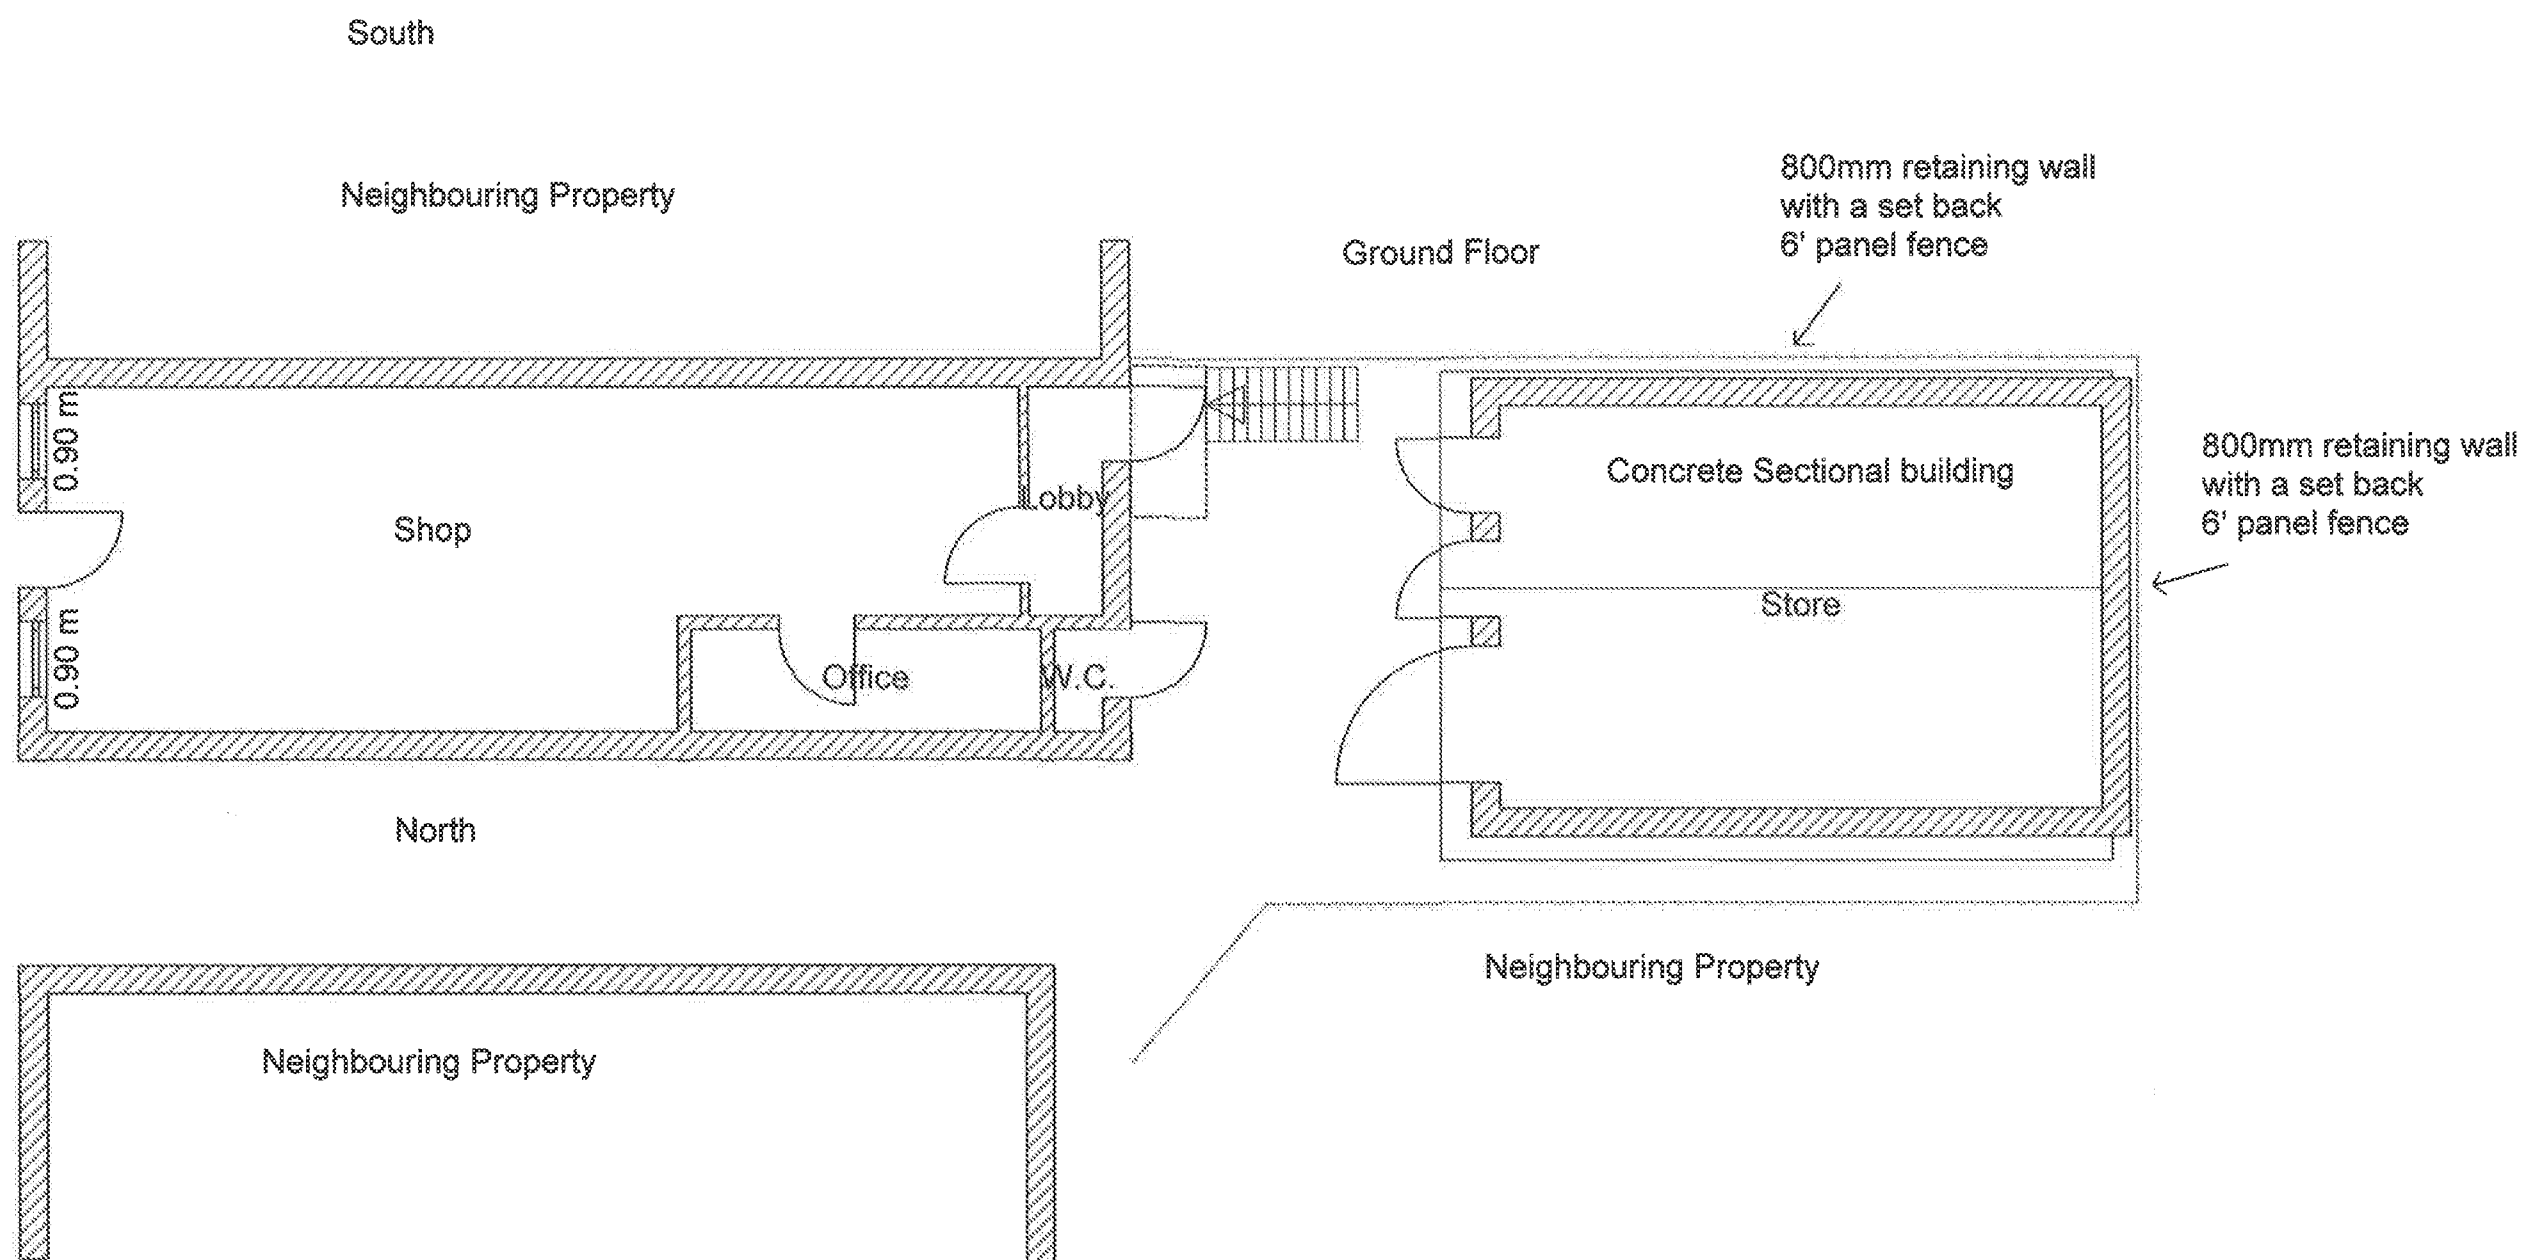

 

St

 


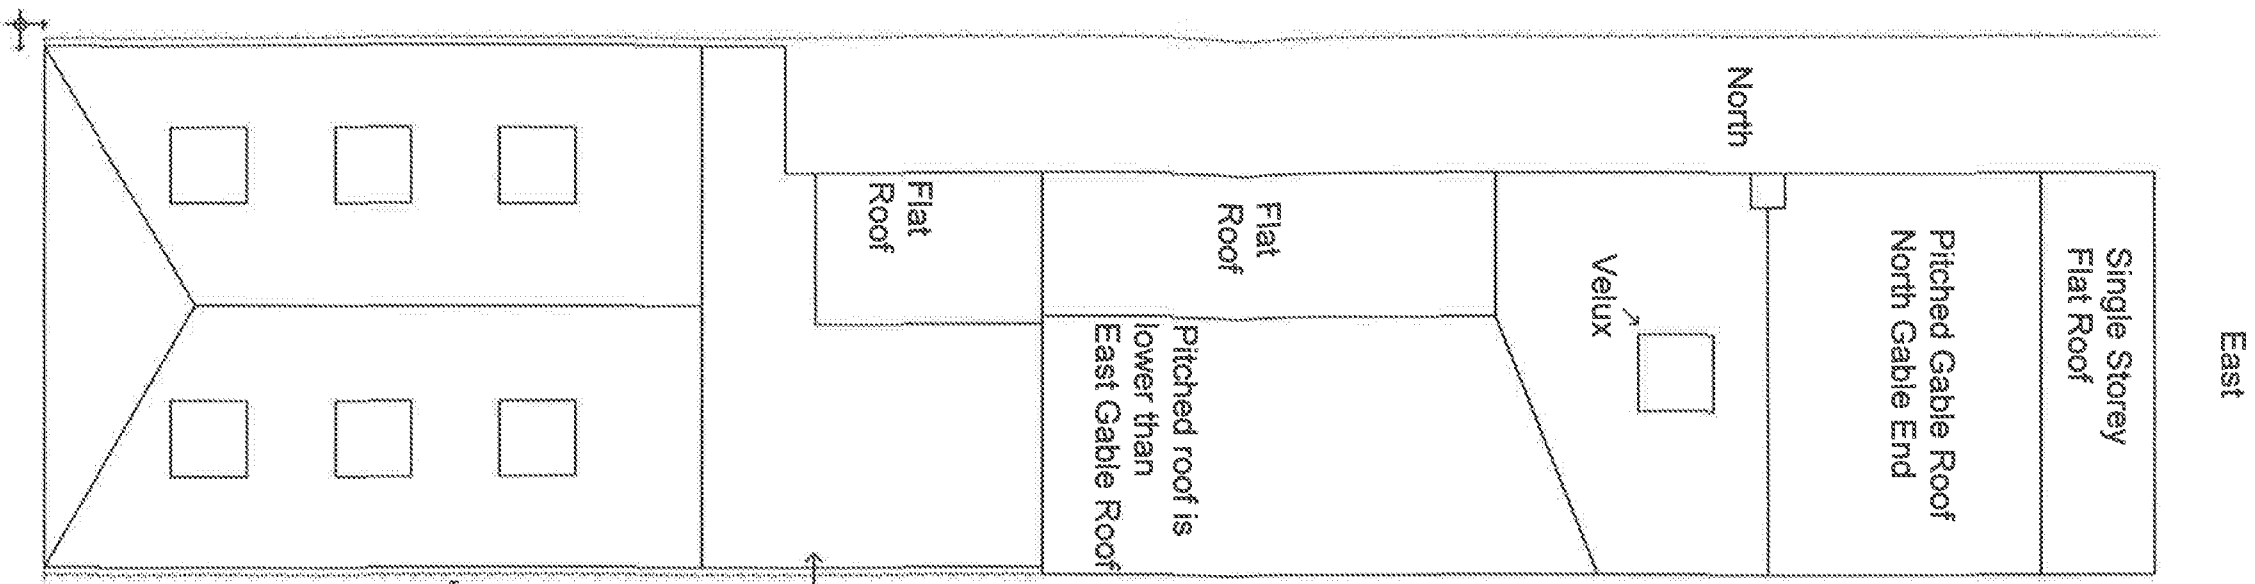

East

Roof Detail Scale 1:100

Proposed

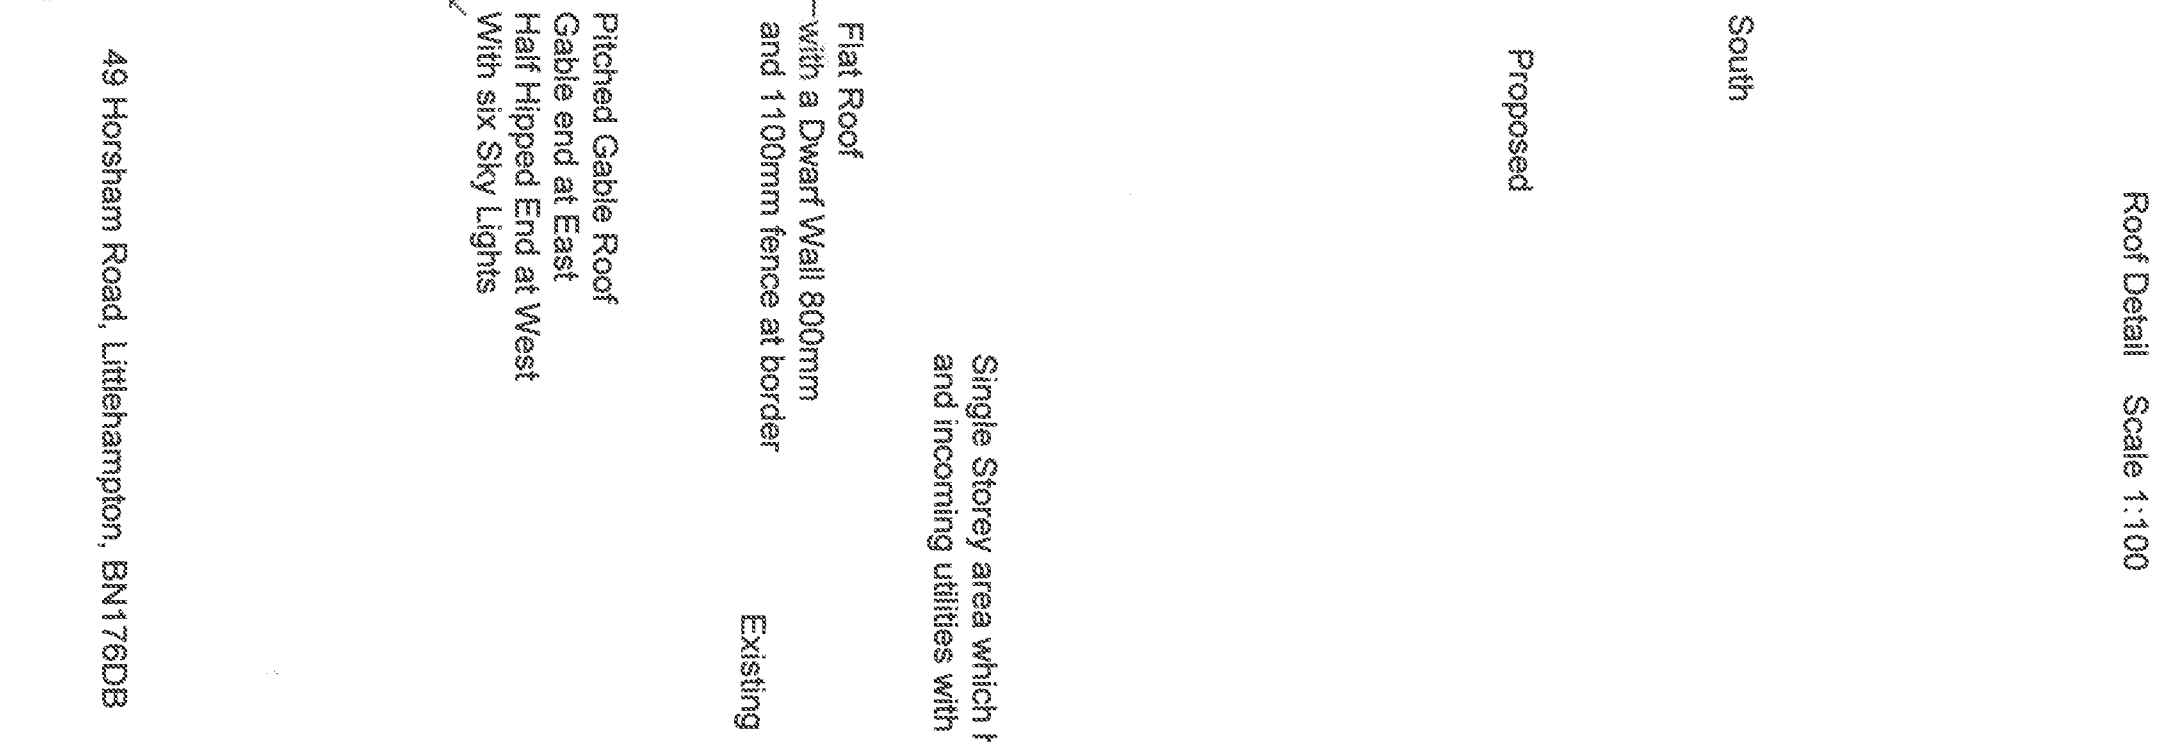


Single Storey area which houses original toilet and incoming utilities with a sloping tile roof

Flat Roof with a Dwarf Wall 800mm and 1100mm fence at border

Existing

Pitched Gable Roof Gable end at East Half Hipped End at West With six Sky Lights

49 Horsham Road, Littlehampton, BN176DB

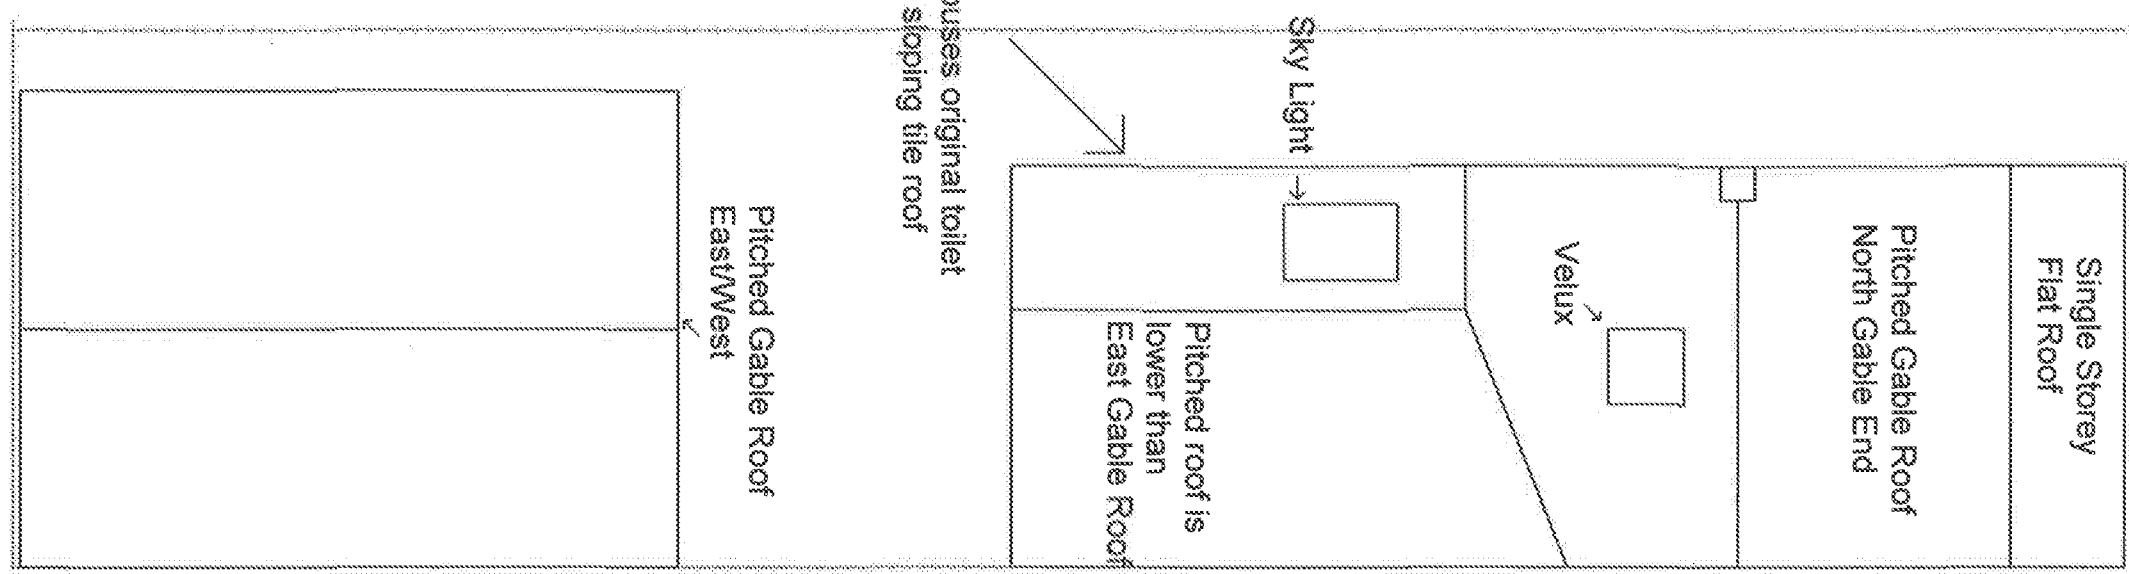

Sky Light

Pitched Gable Roof East/West