


- MATERIALS
- 1) WHITE SOFFITS & FACIAS
 - 2) WHITE FRAMED FENESTRATION
 - 3) BRICK
 - 4) ROOF TILES
 - 5) WEATHERBOARDING
 - 6) STONE BANDING / WINDOW SURROUND DETAIL

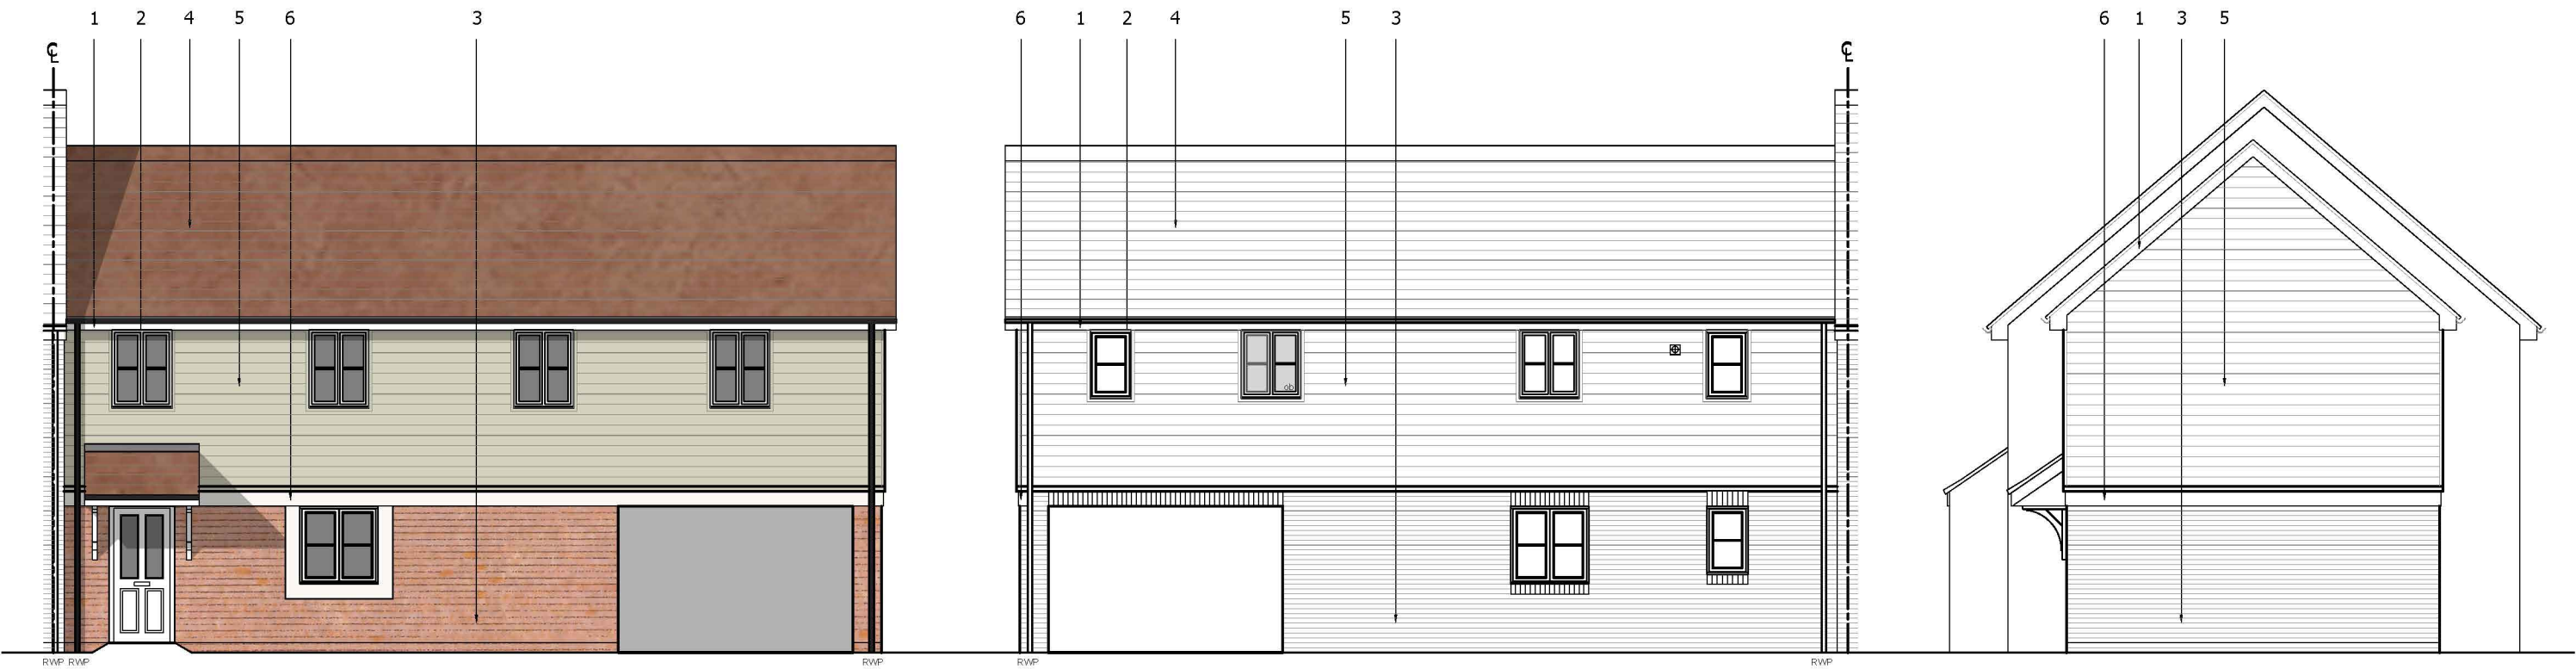

Front Elevation

Rear Elevation

Side Elevation



Scale
1:100

Rev	-	-
Rev	-	-
Rev	-	-
Rev	-	-

**PERSIMMON**
Together, we make a home

Persimmon Homes Thames Valley
Persimmon House, Knoll Road,
Camberley, Surrey GU15 3TQ
Tel: 01276 808080

Site:	Date:
PHASE 3	March 2018
Littlehampton	Scale:
Parcel A2.B6	1:100 @ A3
	Org No:
	544_PL_3BCH_200

Drawing Title: 3 BED COACH HOUSE
Proposed Elevations

Drawing Status:	Drawn:	Checked:
SUBMITTED	AT	ME/RC
	Rev:	-