




APARTMENT UNIT - 45
F4 (1 BED 2 PERSON)
50.0m² (538Ft²)

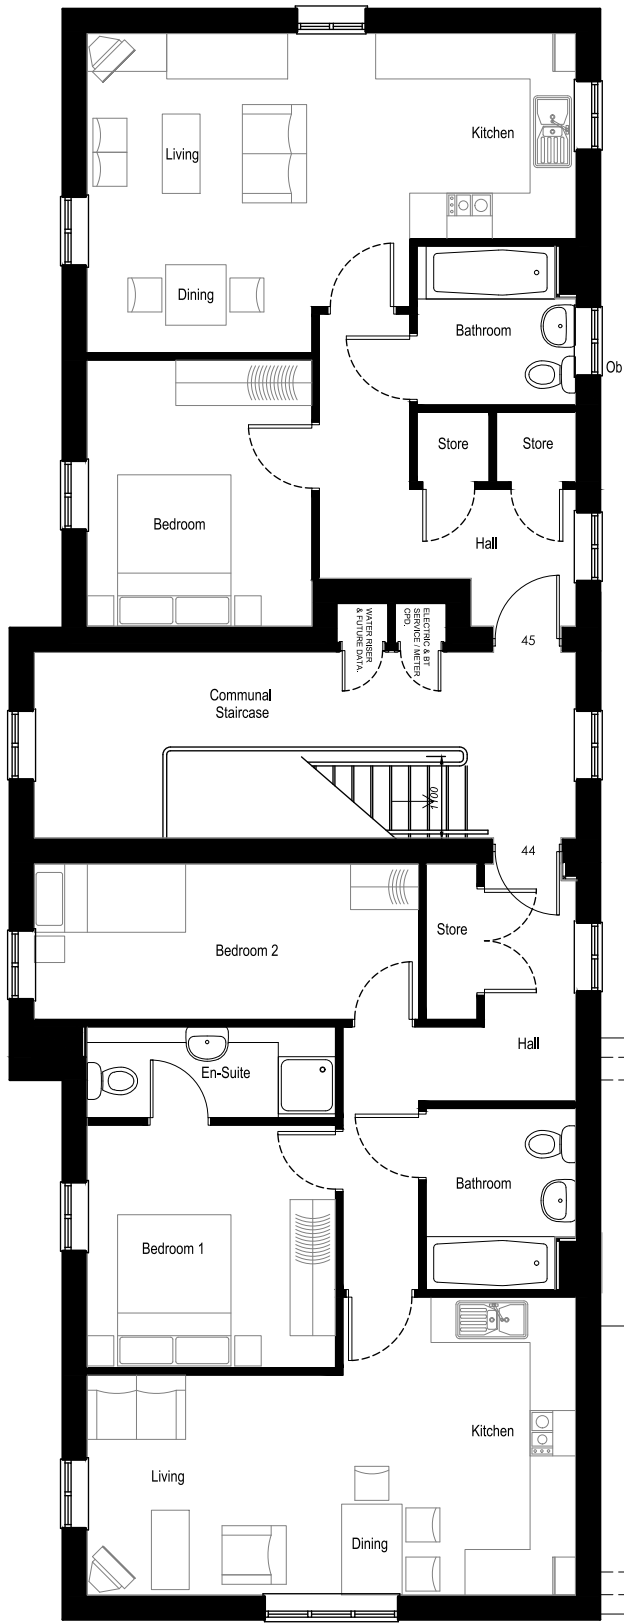

APARTMENT UNIT - 44
F5 (2 BED 3 PERSON)
63.83m² (687Ft²)

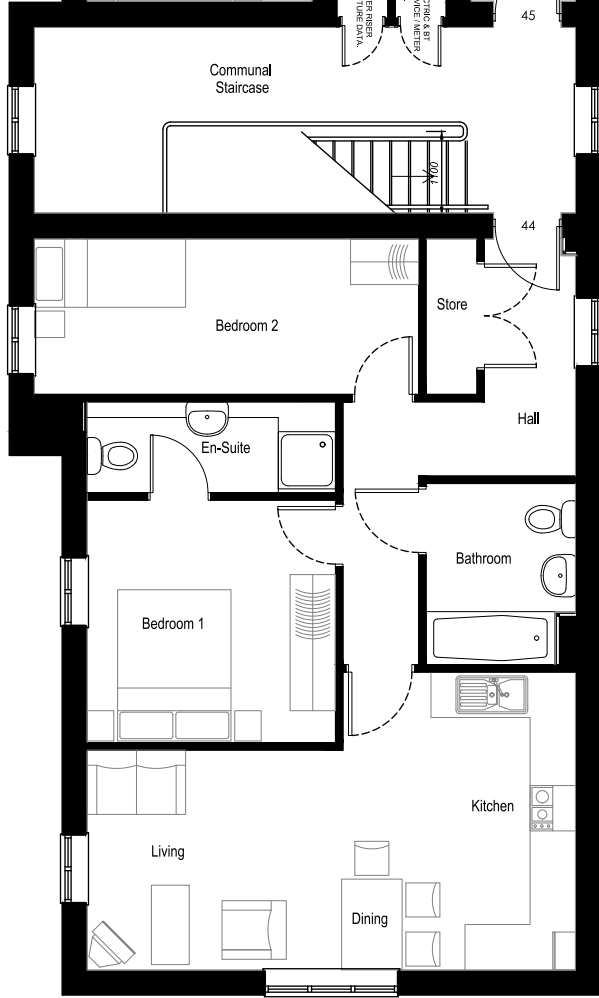

Second Floor Plan

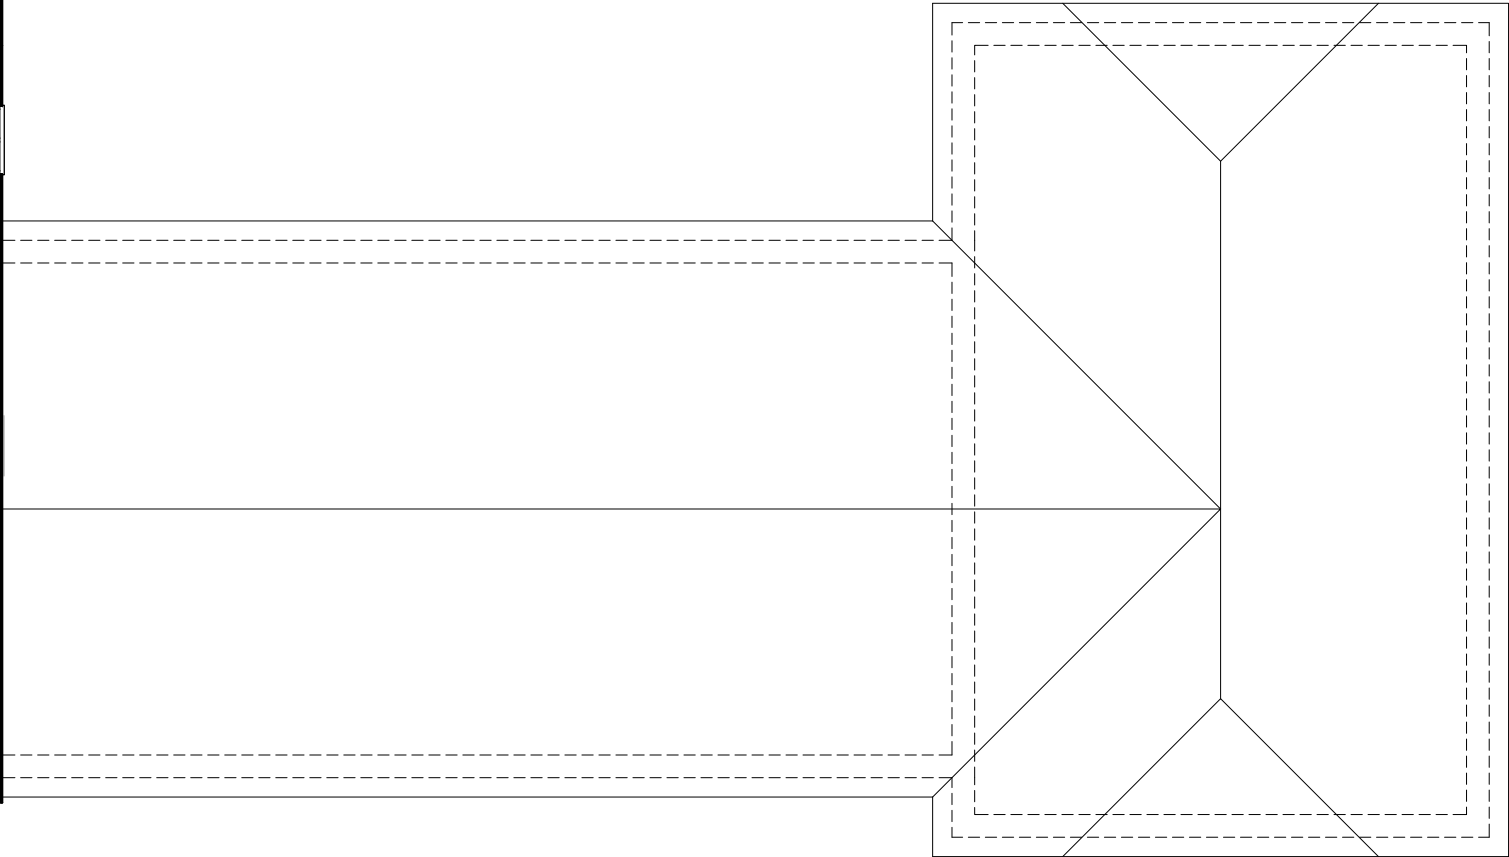


Plots: 44- 45



PERSIMMON
Together, we make a home

Persimmon Homes Thames Valley
Persimmon House, Knoll Road,
Camberley, Surrey GU15 3TQ
Tel: 01276 808080

Site: PHASE 3 Littlehampton Parcel A2.B6		Date: March 2018	
Scale: 1:100 @ A3		Org No: 544_PL_BLK_B_102	
Drawing Title: Apartment Block B - Private Proposed Second Floor Plan			
Drawing Status: SUBMITTED		Drawn: AT	Checked: ME/RC
Rev: A		Rev: B	

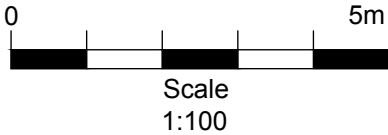

-	-	-
B	2 Bedroom Unit removed from top floor as requested by LPA. Plot numbering updated to reflect changes.	11.11.19
A	Floor Plan re-designed to reflect changes to Layout configuration.	01.05.18
Rev		Date