


- MATERIALS
- 1) WHITE SOFFITS & FACIAS
 - 2) WHITE FRAMED FENESTRATION
 - 3) BRICK
 - 4) ROOF TILES
 - 5) TILE HANGING

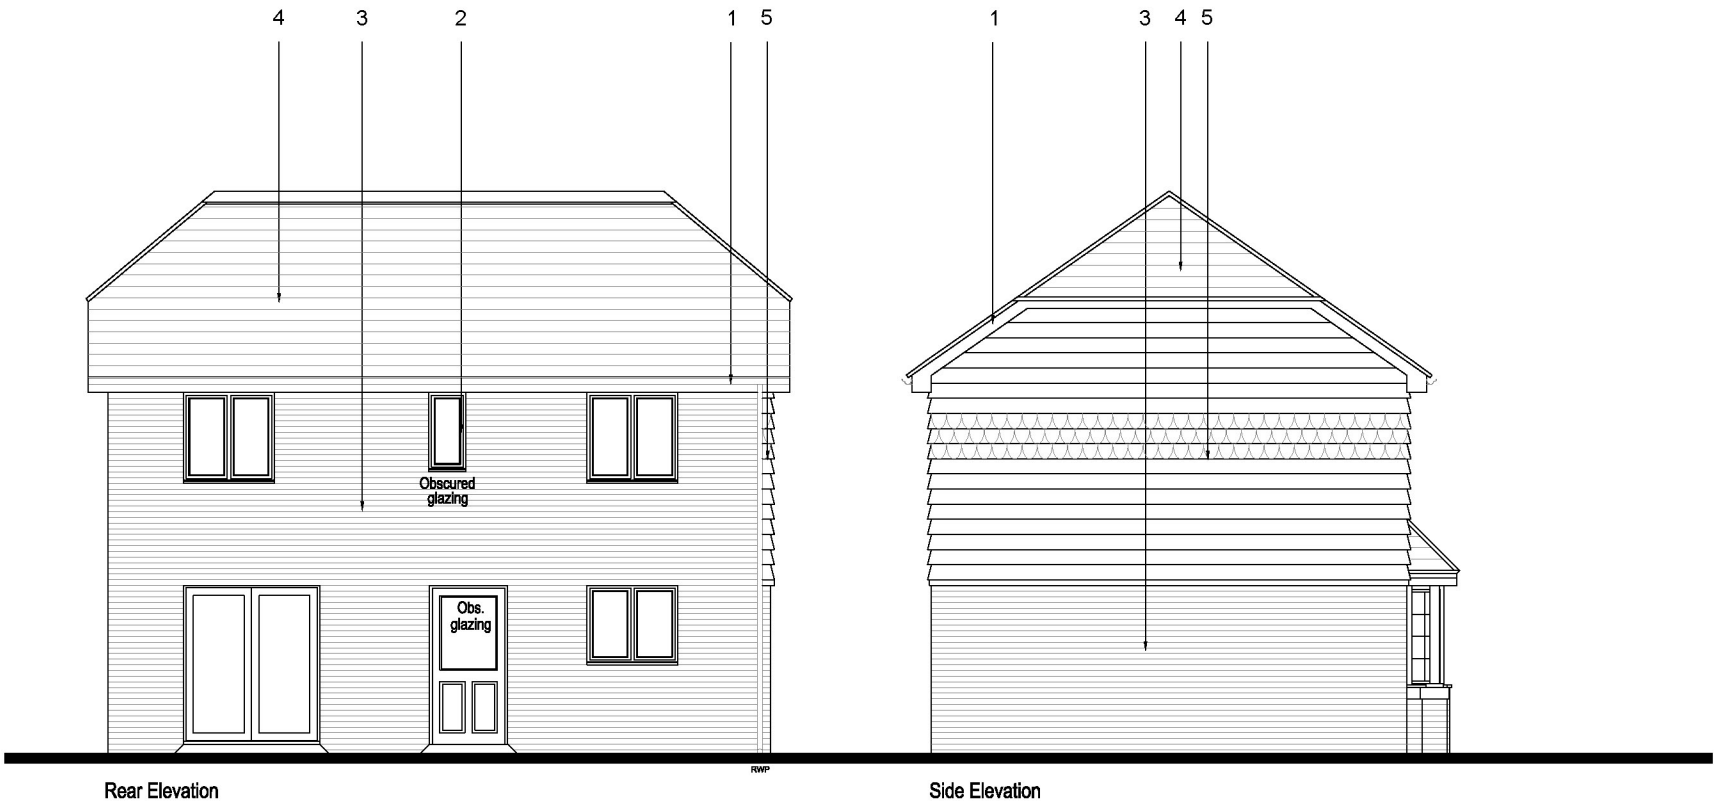

Plot: 9



Scale
1:100

-	-	-
B	Plot numbering updated to reflect changes to revised layout. Bay added to front elevation.	06.06.19
A	Plot numbering updated to accord with changes to layout.	05.11.18
Rev		Date



Persimmon Homes Thames Valley
Persimmon House, Knoll Road,
Camberley, Surrey GU15 3TQ
Tel: 01276 808080

Site:	Date:
PHASE 3 Littlehampton Parcel A2.B6	July 2018
Scale:	1:100 @ A3
Org No:	544_PL_CLA_201

Drawing Title:	Clayton Proposed Elevations
----------------	--------------------------------

Drawing Status:	Drawn:	Checked:
SUBMITTED	VW	ME/RC
	Rev:	B