



Existing Elevation (scale 1:100 @ A3)




Existing Elevation




External ATM - Elevation




External ATM - Internal View

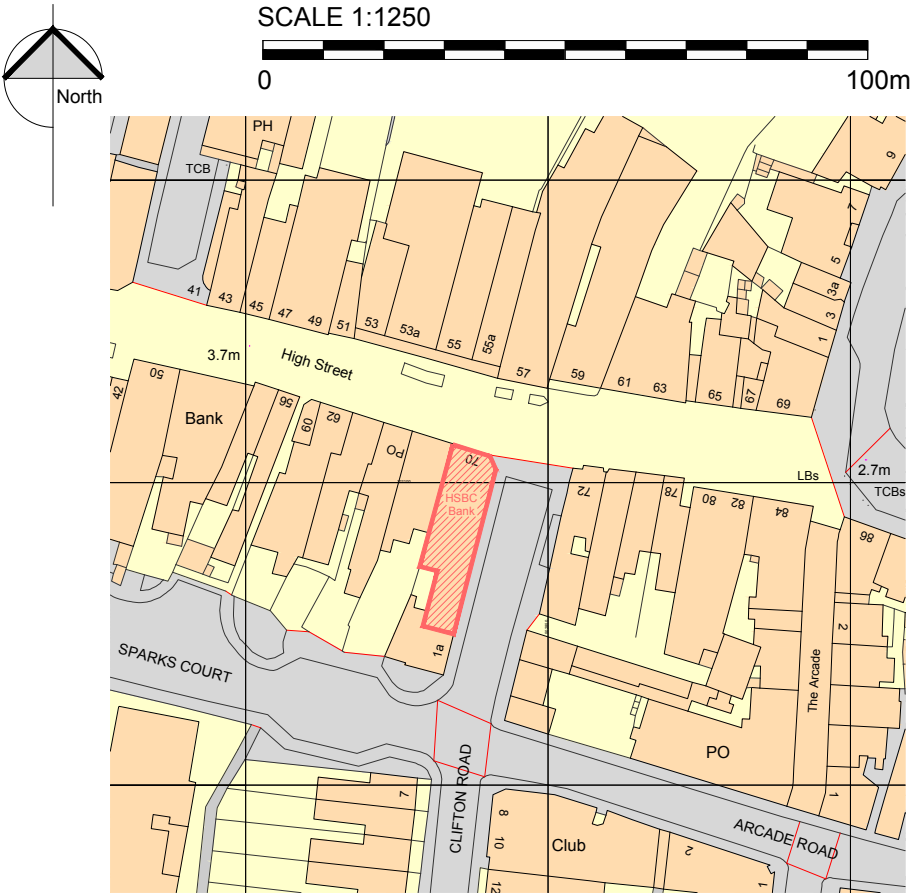

Location Plan (scale 1:1250 @ A3)

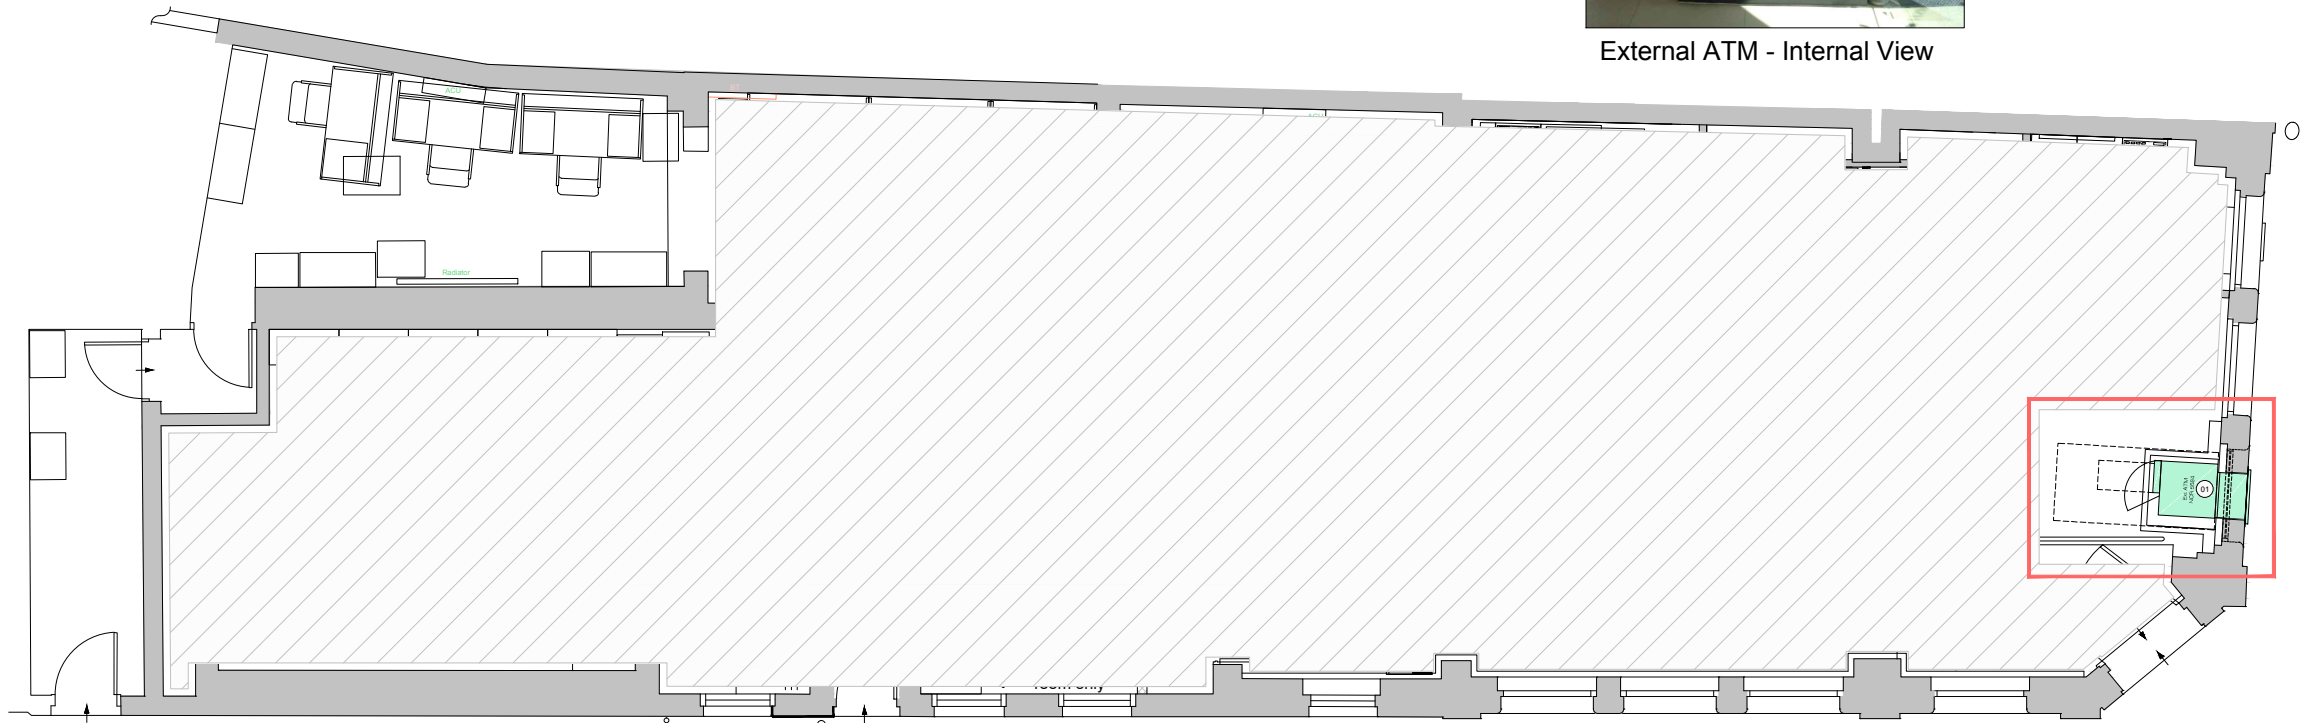

Existing Ground Floor Plan (scale 1:100 @ A3)

 

- DRAWING LEGEND
- SELF SERVICE MACHINE BEING REMOVED
 - SELF SERVICE MACHINE NEW EQUIPMENT
 - NEW SECURE PARTITION
 - 01 REFERENCE NUMBER OF SELF SERVICE MACHINE

 cardiff . edinburgh . london . sheffield 1 John's Place Leith Edinburgh EH6 7EL 0131 478 7100	© This drawing remains the Copyright of Four Architecture and Design, and may not be reproduced in whole or in any part without prior written permission. NOTE: All proprietary goods and materials are to be fitted in accordance with manufacturer's instructions, Codes of Practice and British Standards. All dimensions to be verified by the Contractor on site. Do not scale drawings, work to figured dimensions only.		LITTLEHAMPTON - GB6846 Self Service Evergreen Programme	PROJECT 70 High Street, Littlehampton West Sussex, BN17 5DY			DRAWING Location Plan Existing Plan, Elevation & Photos		
				SCALE @ A1 AS NOTED	SCALE @ A3 AS NOTED	DATE December 2014	PROJECT NUMBER 130176	DRAWING NUMBER PL-01	REVISION -
				DRAWN BY IC	CHECKED IC	STATUS EXISTING			