


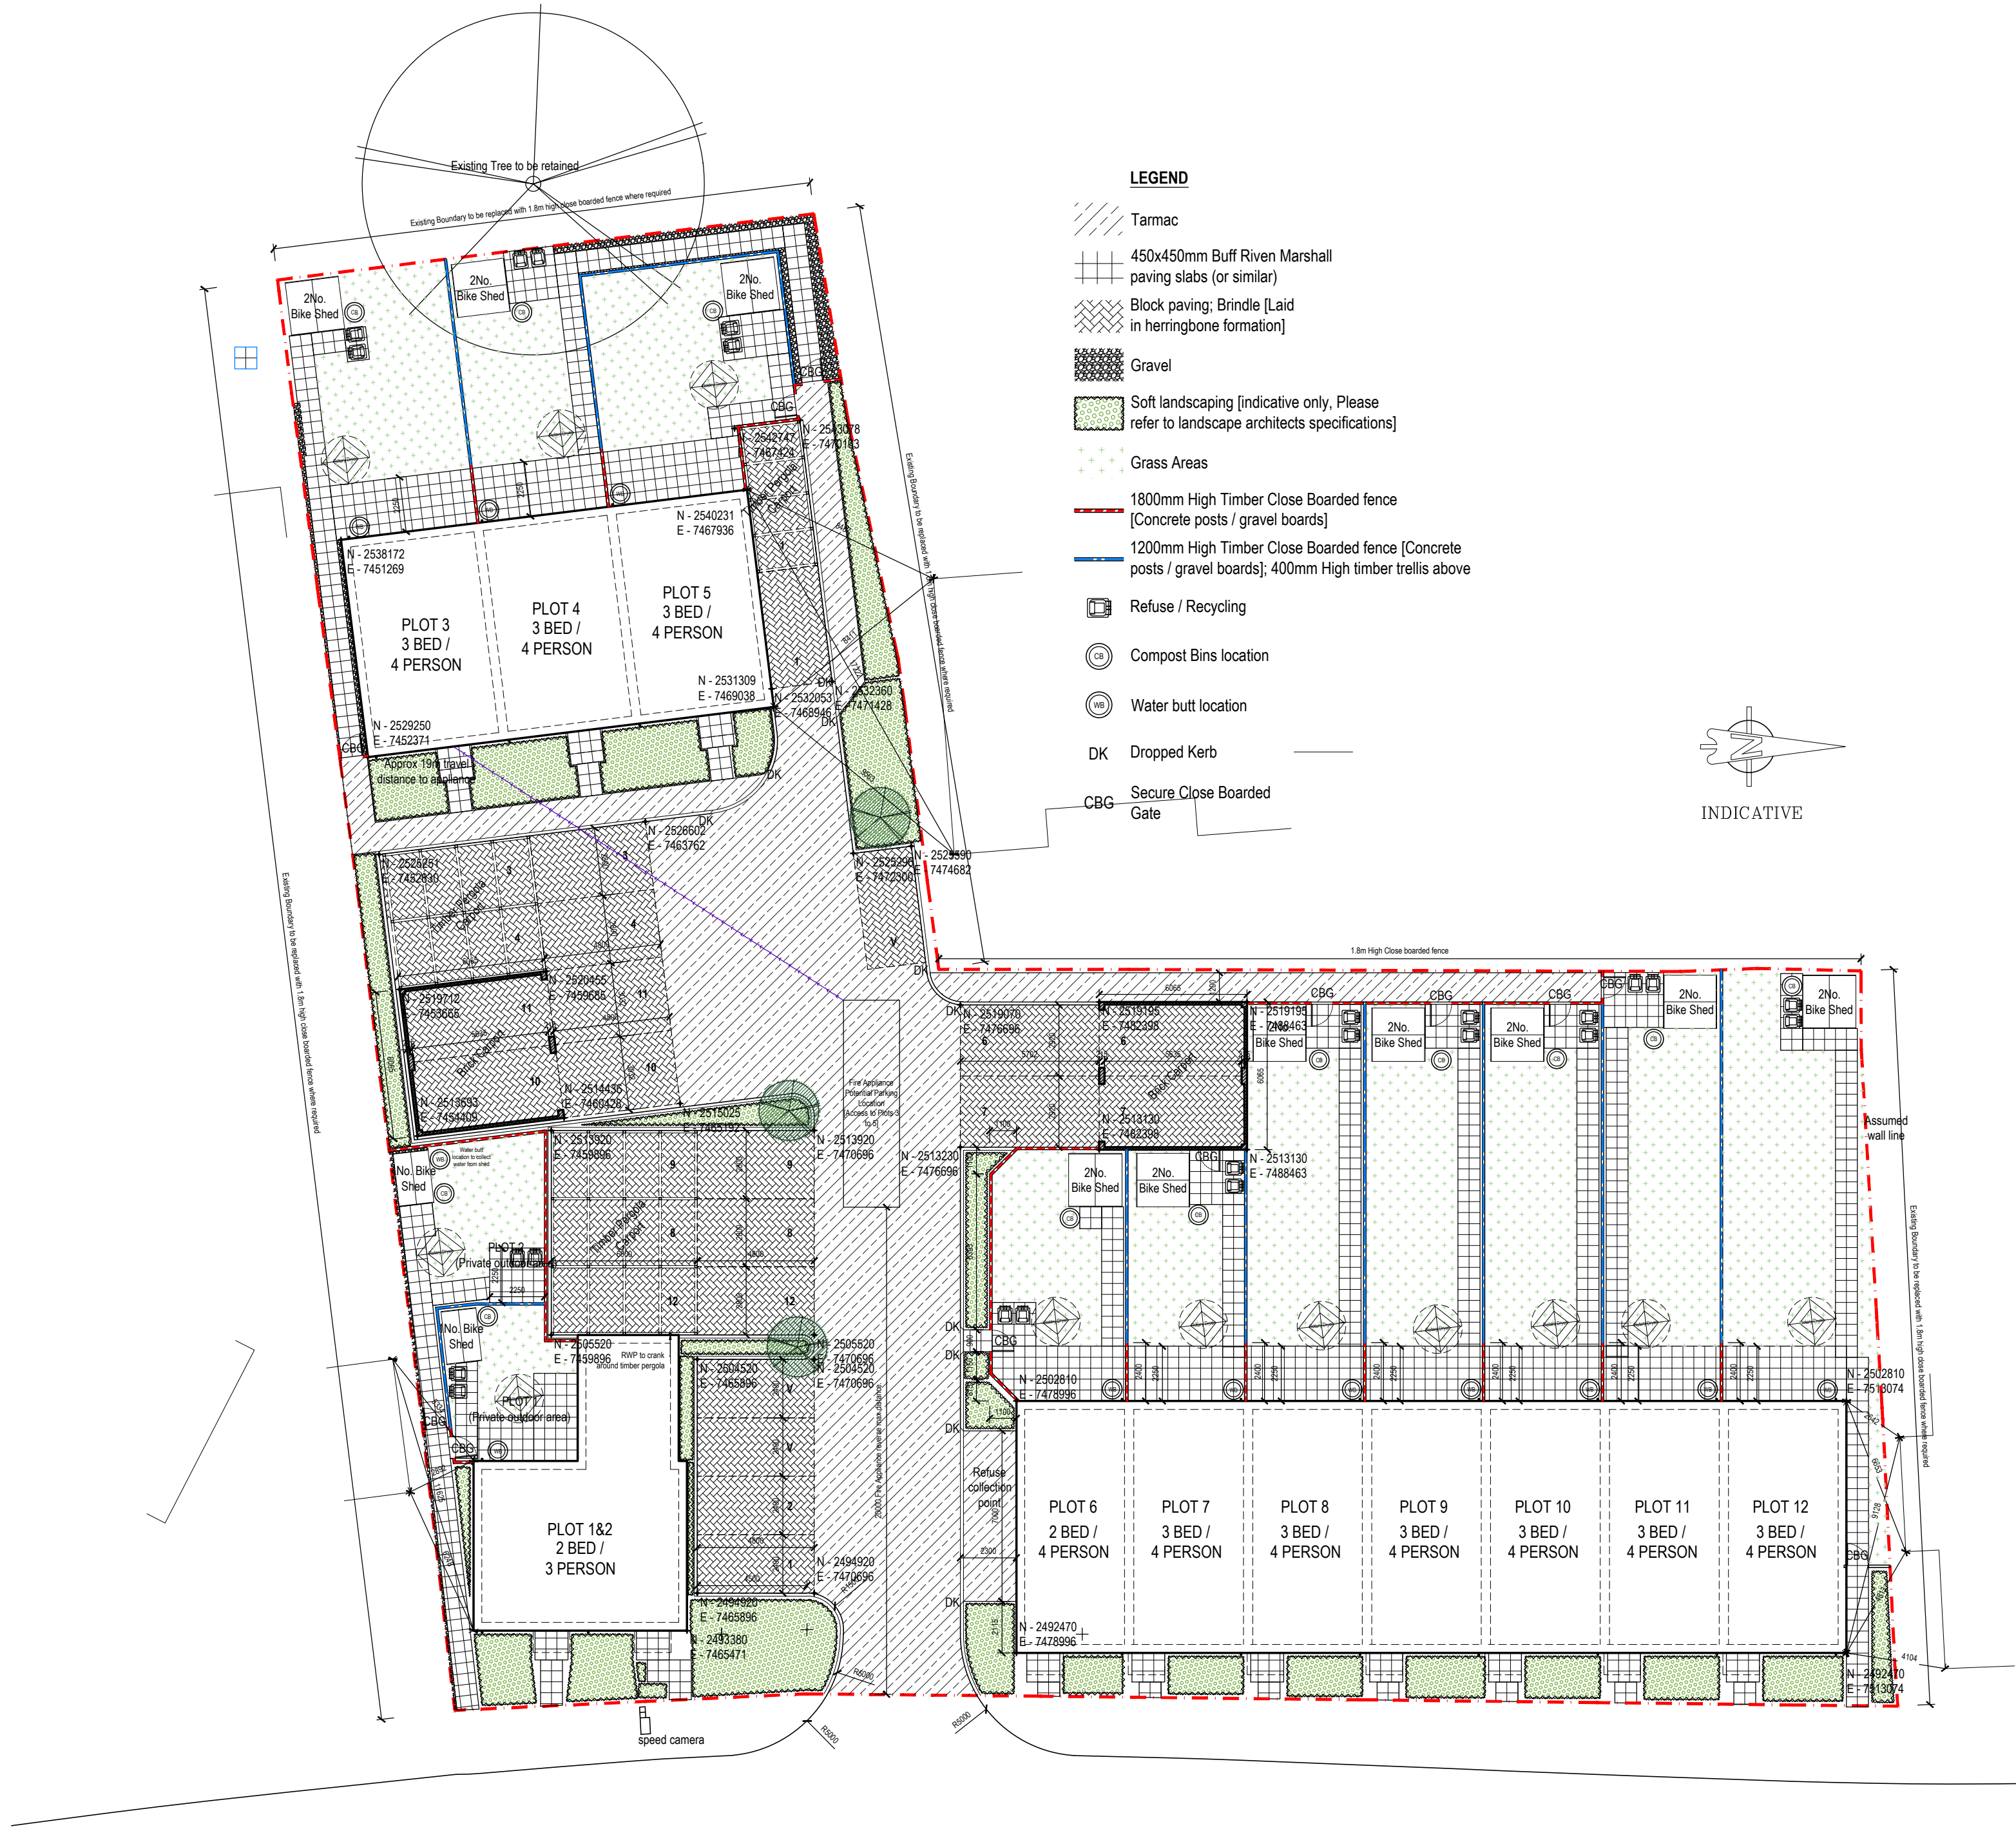

- GENERAL NOTES:
1. This drawing is to be read in conjunction with all relevant architects, structural engineers, mechanical & electrical engineers and specialists drawings / specifications.
 2. Any discrepancies in dimensions or details between the various drawings should be reported immediately.
 3. All dimensions are in millimetres and all levels are in metres.
 4. Do not scale from this drawing, if in doubt ASK

Rev.	Description	Date	Dn	Ch'd
P1	Preliminary Issue	20.07.16	JK	
P2	Setting Out amended to reflect Floor Plans	01.08.16	JK	
P3	Path amended to suit speed camera location	16.08.16	JK	
P4	drawing scale changed	20.10.16	th	
P5	Potential fire appliance position added	26.10.16	jk	
P6	Dimensions added to surrounding buildings	03.11.16	jk	
P7	Patio arrangement assessed and amended as requested.	01.08.16	JK	
P8	Patio arrangement amended as requested.	04.08.16	JK	
P9	Refuse to plot 12 relocated as instructed by contractor	06.10.17	JK	



kenn scaddan
associates
architects

CONCEPT HOUSE, 35 KINGSTON CRESCENT, NORTH END, PORTSMOUTH, HAMPSHIRE, PO2 8AA
t - 023 9267 3618 f - 023 9267 9819 www.ksaia.co.uk info@ksaia.co.uk

PROJECT

Arundel Road, Littlehampton

DRAWING TITLE

Site Setting Out Plan

Date	Drawn by	Scale	Drawing No.	Rev.
July 2016	JK	1/200	1112 WD02	P9
architecture	planning	design	project management	