




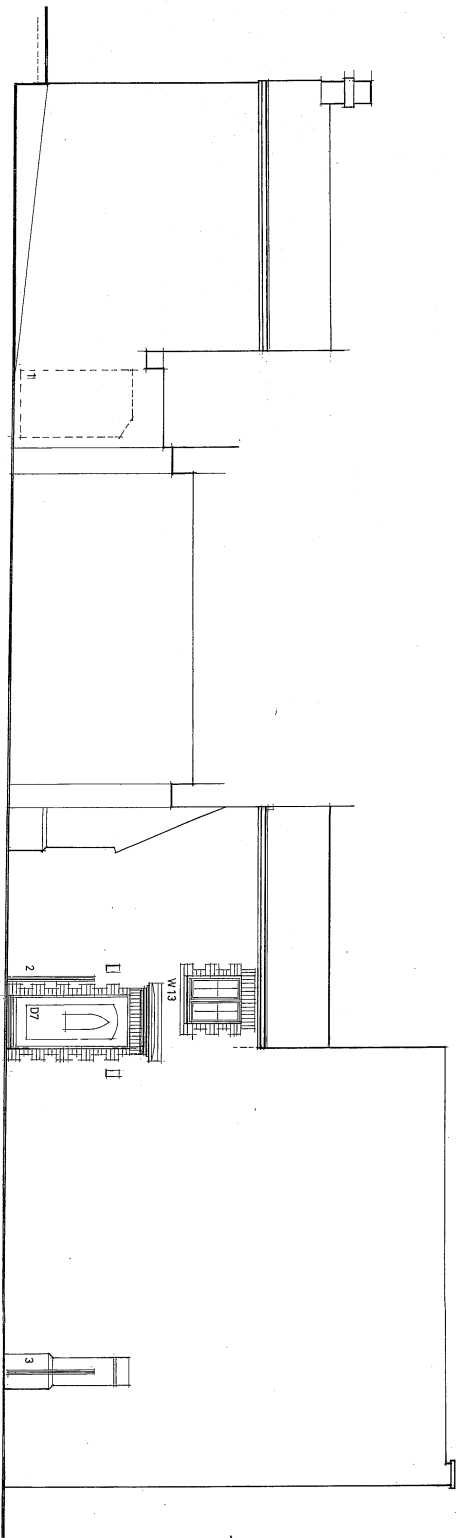

West Elevation / Section E-E

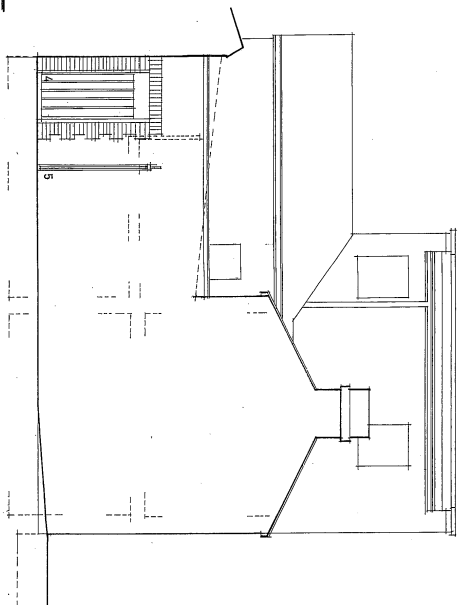

North Elevation

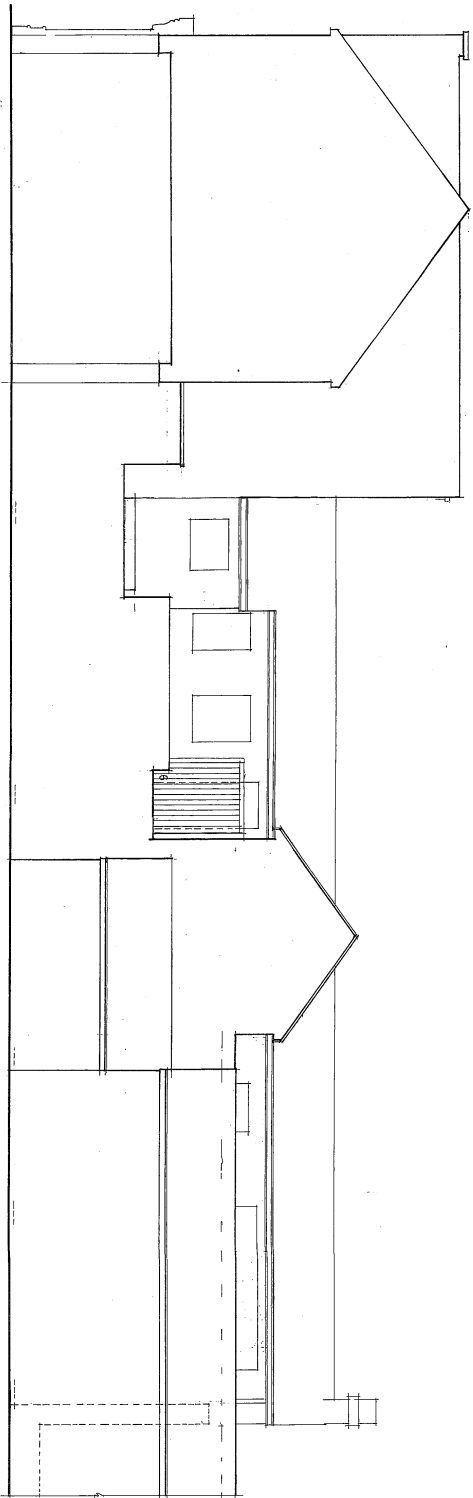

East Elevation / Section F-F



1. Existing entrance door blocked in and rendered on Drawing 14.01.03.089
2. Existing entrance gates repositioned as indicated on Drawing 14.01.03.089
3. New pair of domestic entrance gates in wrought iron painted black.
4. Close boarded means of escape door with key pad security lock.
5. Existing steel security gate and panel turned through 90 degrees and fixed in position together with an in fill side panel to match existing.
6. Close boarded timber privacy screen.

Proposed conversion to create four self contained flats and a shop unit

1. Location
3 High Street,
Litchamptown, BN17 5EG

2. Drawing Title
Planning Drawing
Proposed - External Elevations

3. Drawing No. 14.01.03.089

4. Scale 1/60

5. Date 10/2014

6. Sheet No. A1

7. Project Name
Martin Szczepicki
Associates Ltd
128 Hollingbury Road
Brighton, BN1 7JD

8. Client Name
Chelmsford Architects
10723 562406
fraser@chelmsford.co.uk