



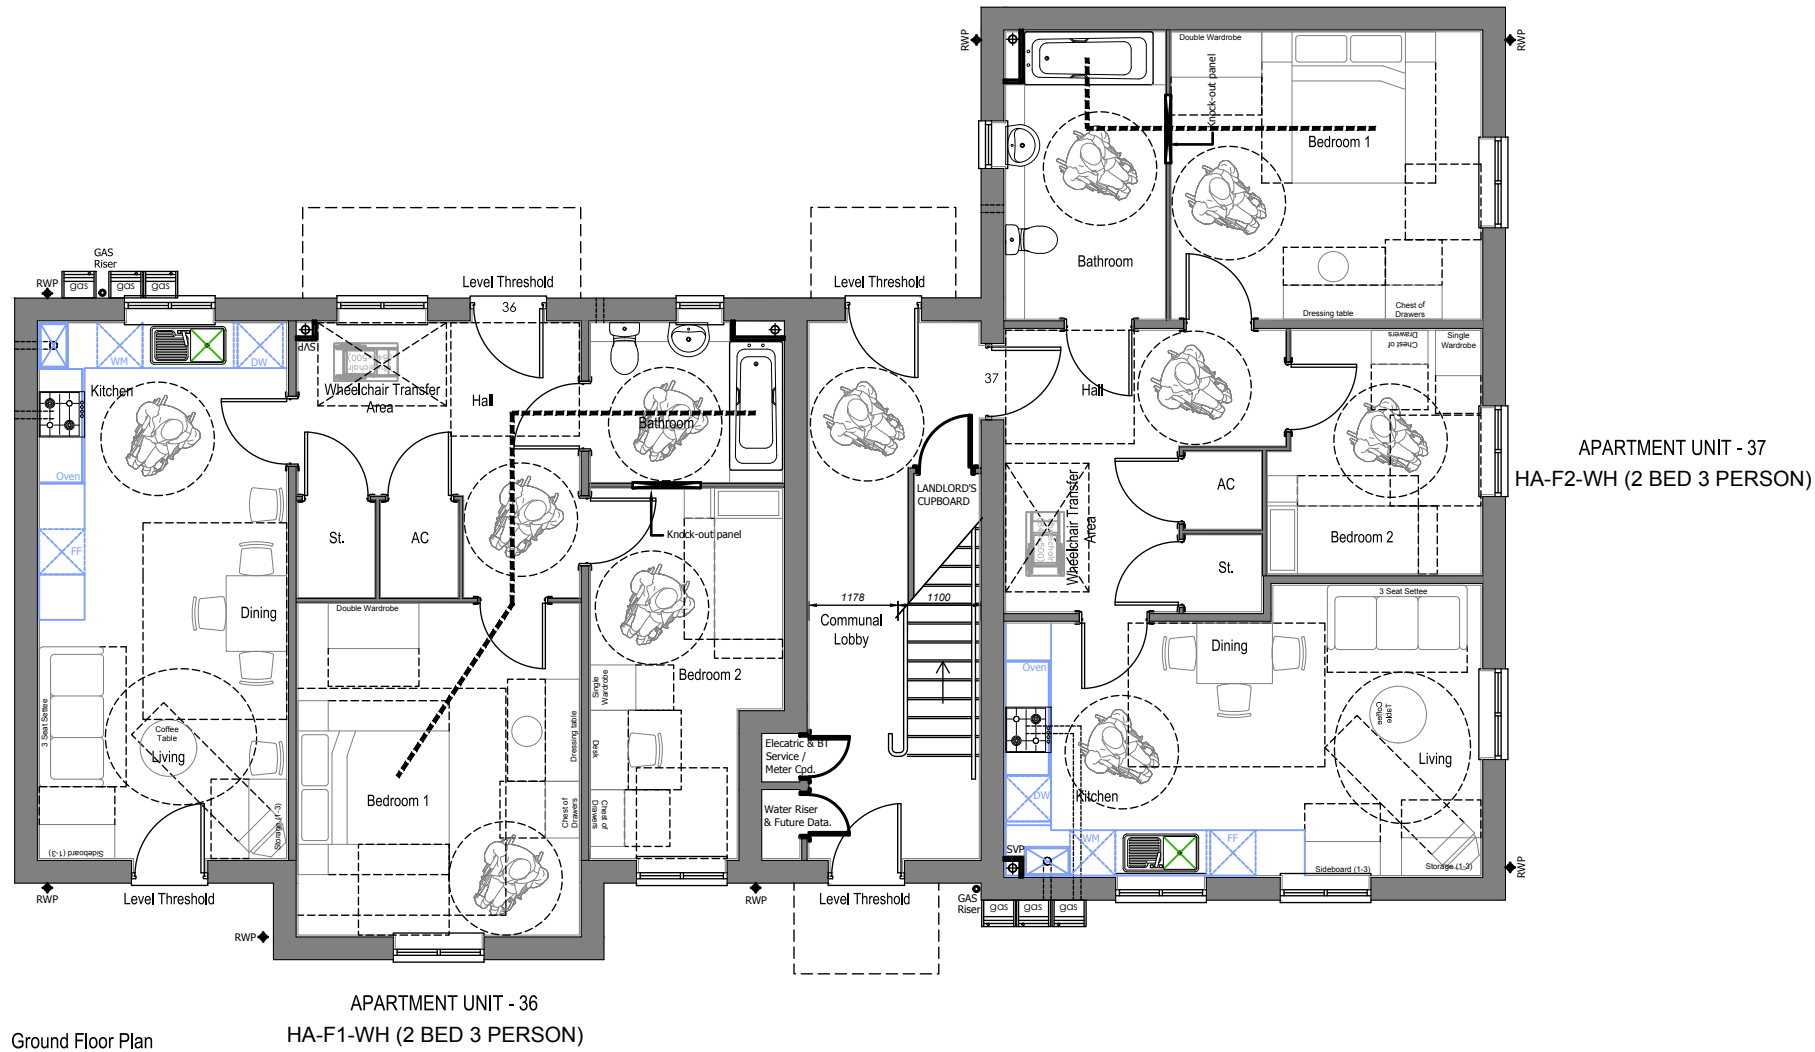

**PERSIMMON**
Together, we make a home
Persimmon Homes Thames Valley
Persimmon House, Knoll Road,
Camberley, Surrey GU15 3TQ
Tel: 01276 808080

Site:	PHASE 3 Littlehampton Parcel A2.B6	Date:	March 2018
Scale:	1:100 @ A3	Scale:	1:100 @ A3
Org No:	544_PL_BLK_A_100	Org No:	544_PL_BLK_A_100
Drawing Title: Apartment Block A - Afford. Proposed Ground Floor Plan			
Drawing Status:		Drawn:	Checked:
SUBMITTED		AT	ME/RC
Rev:		-	

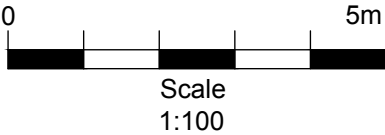

-	-	-
-	-	-
-	-	-
Rev		Date