


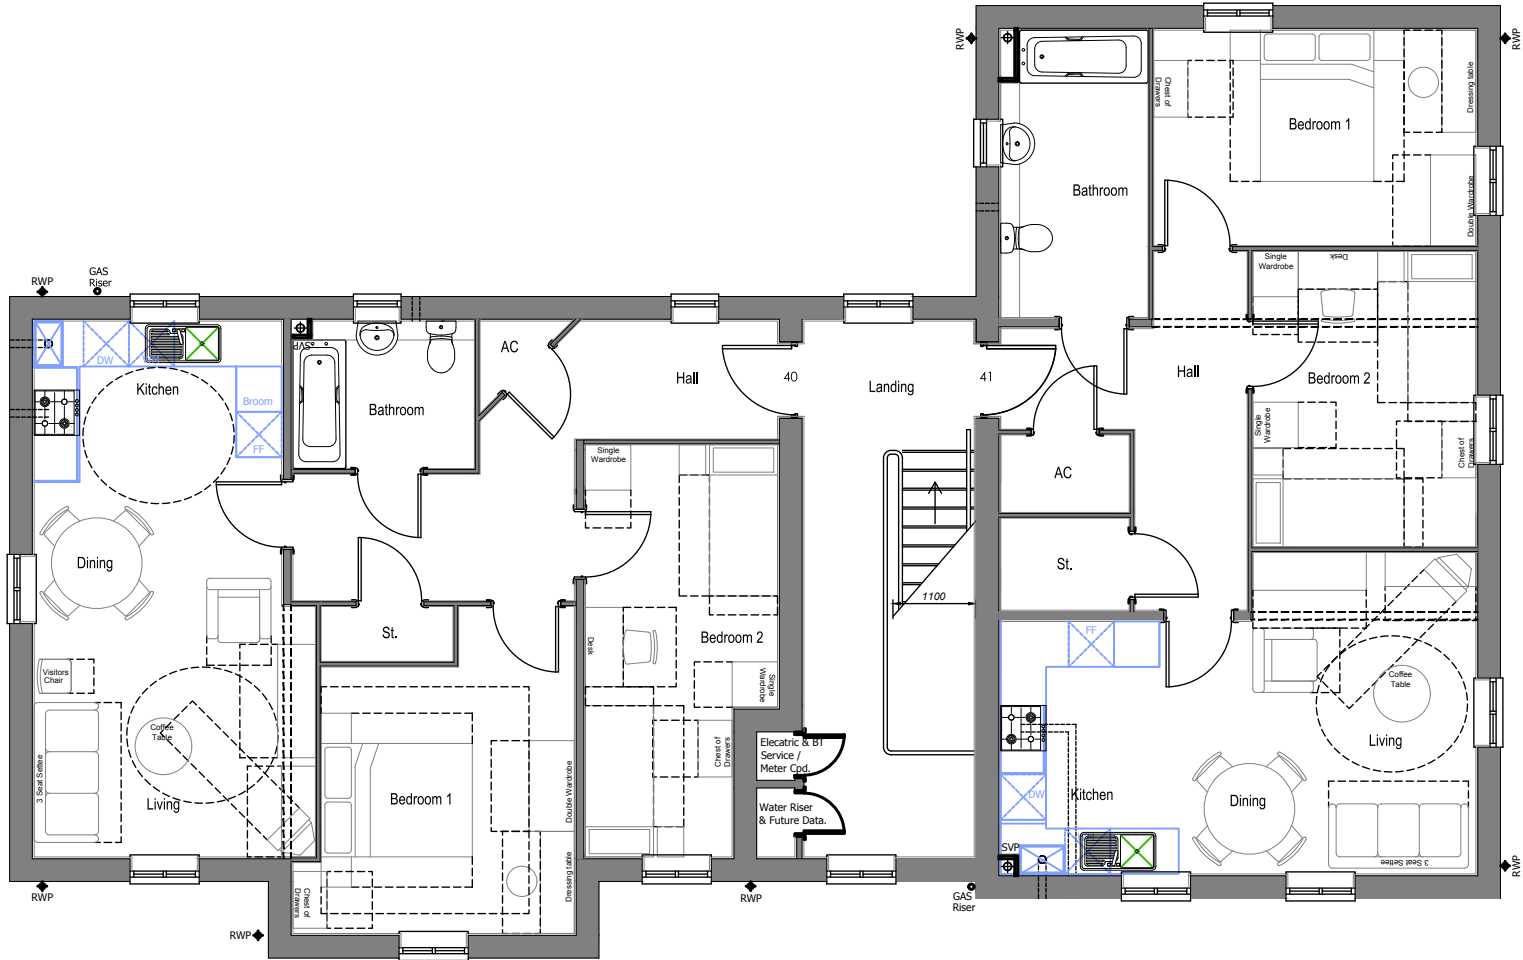

Second Floor Plan
APARTMENT UNIT - 40
HA-F1 (2 BED 4 PERSON)

APARTMENT UNIT - 41
HA-F2 (2 BED 4 PERSON)


Plots: 40 - 41



PERSIMMON
Together, we make a home

Persimmon Homes Thames Valley
Persimmon House, Knoll Road,
Camberley, Surrey GU15 3TQ
Tel: 01276 808080

Site:	PHASE 3 Littlehampton Parcel A2.B6	Date:	March 2018
Scale:	1:100 @ A3	Drawn:	AT
Org No:	544_PL_BLK_A_102	Checked:	ME/RC
Drawing Title: Apartment Block A - Afford. Proposed Second Floor Plan			
Drawing Status:		Rev:	
SUBMITTED		A	

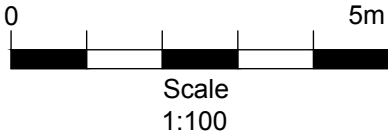

-	-	-
-	-	-
A	Window to Living Room added to side flank.	02.05.18
Rev		Date