



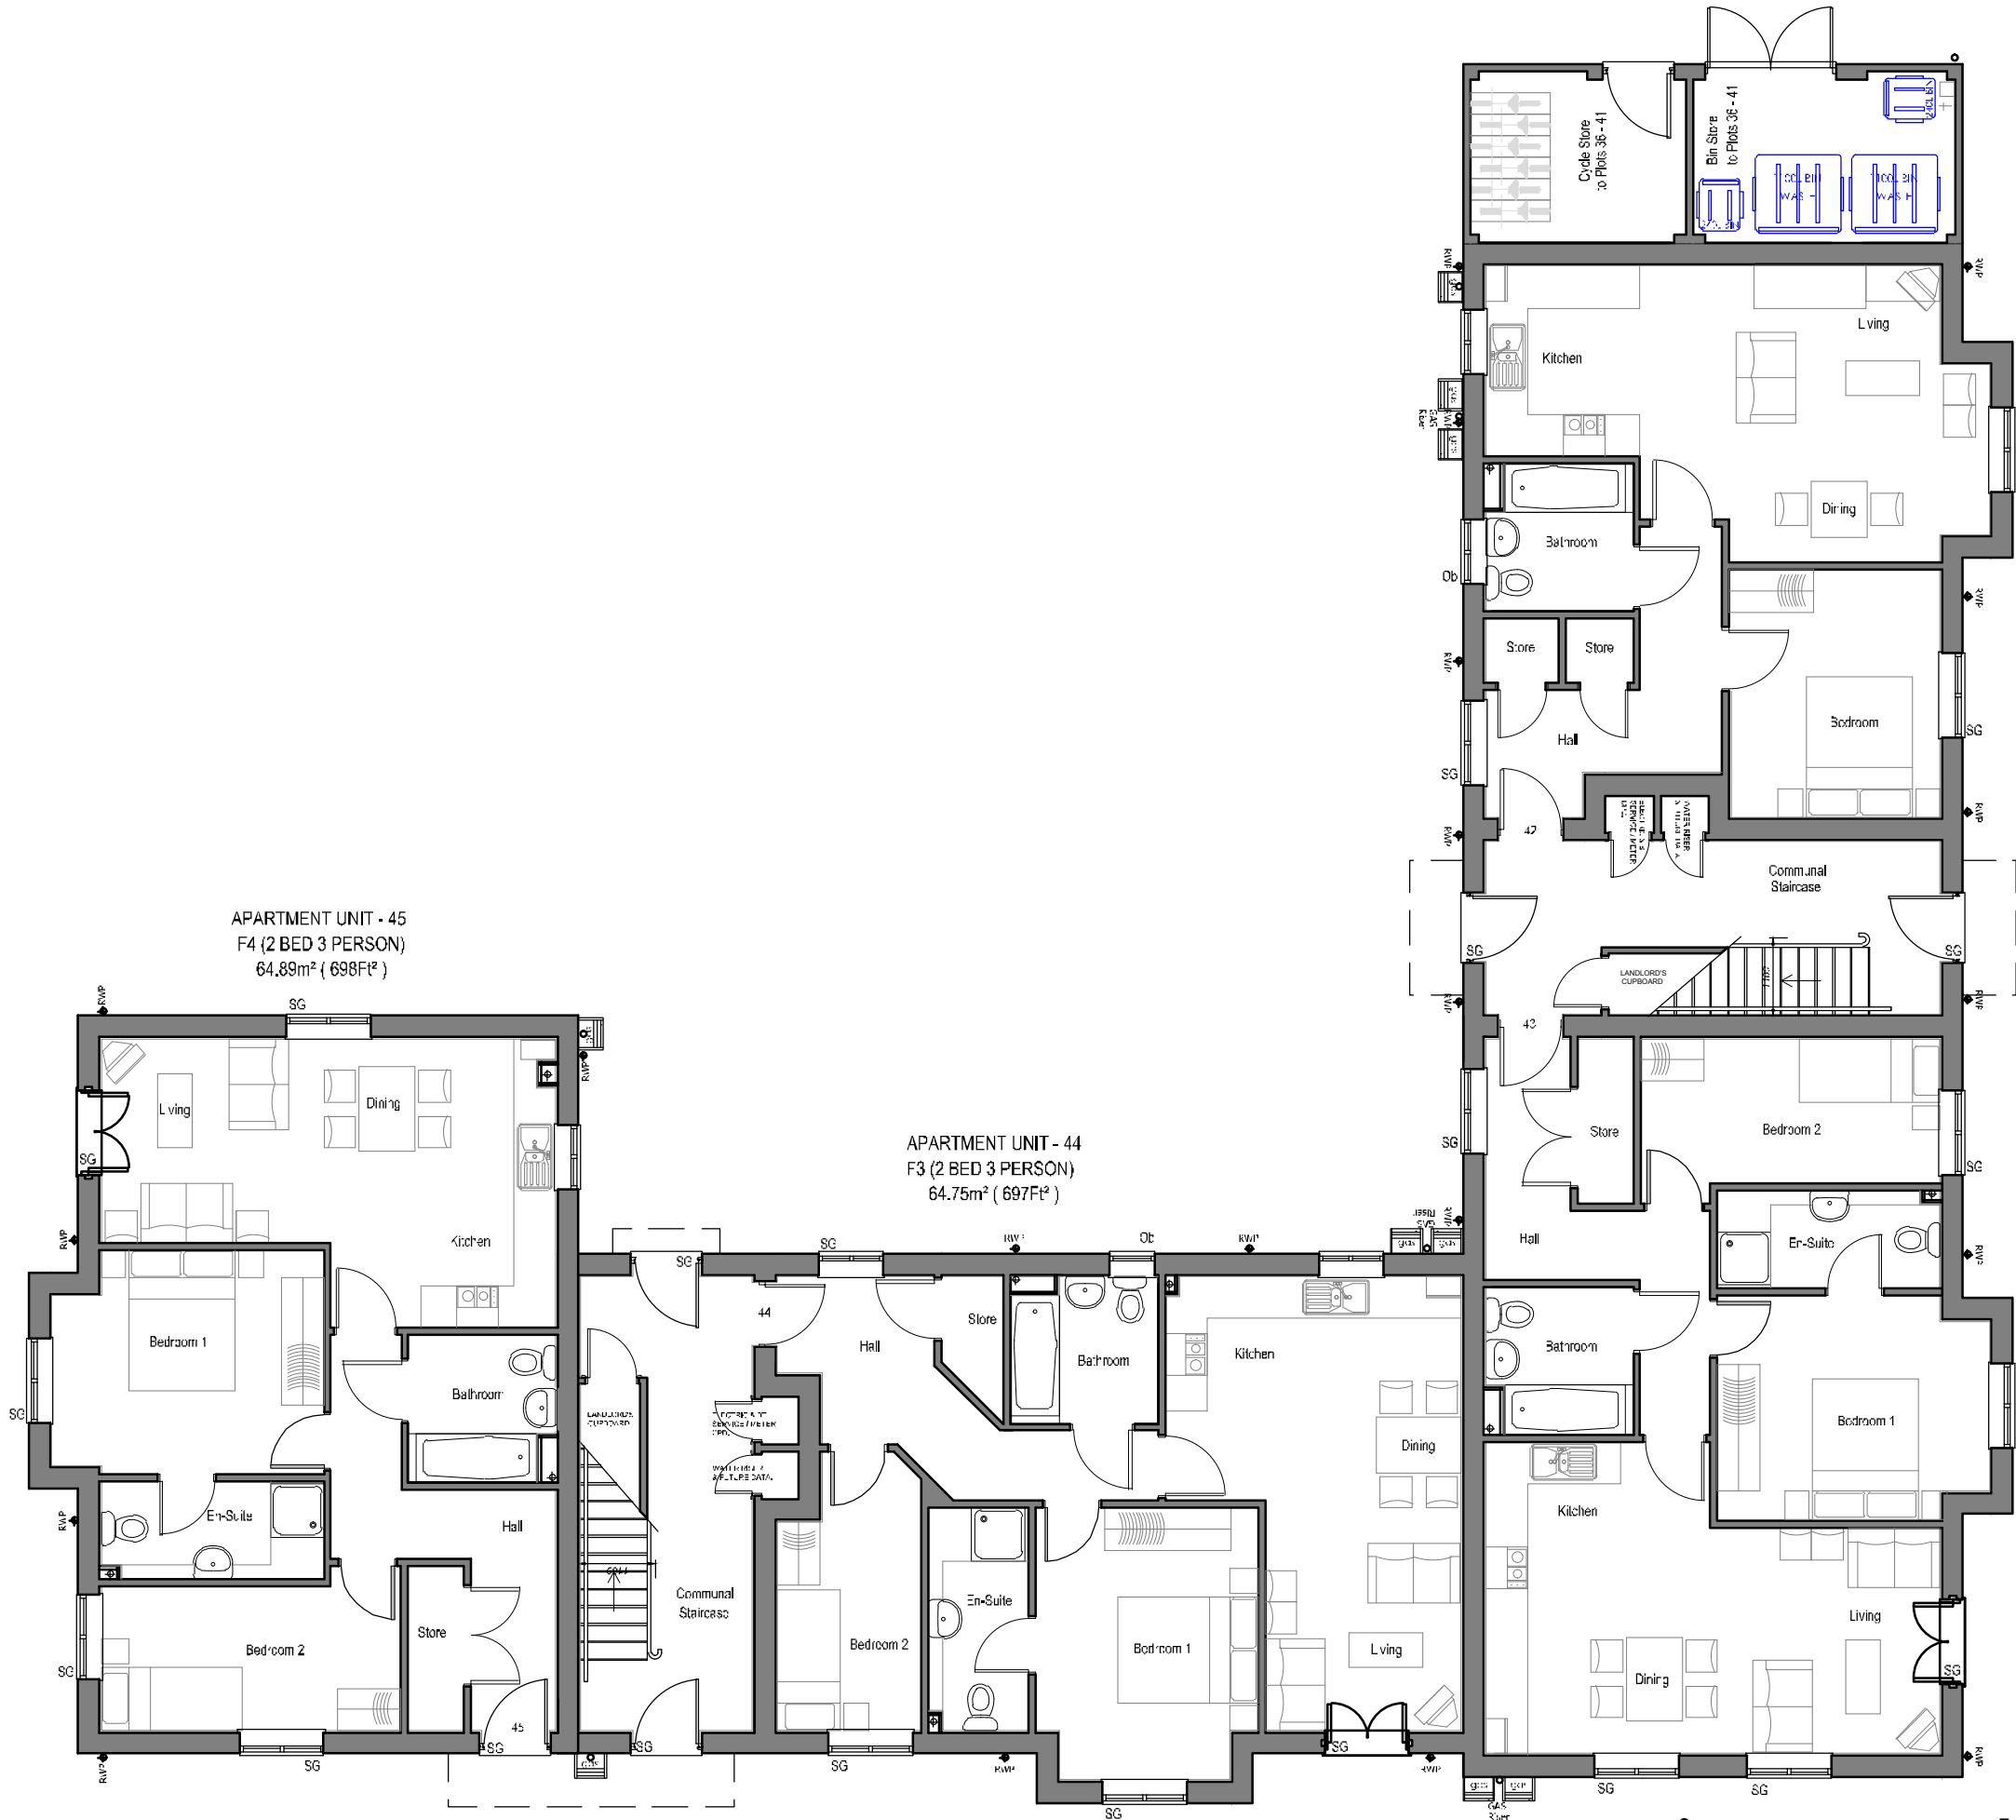

Ground Floor Plan

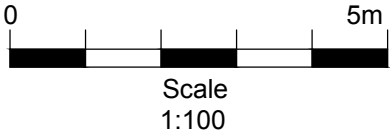

 PERSIMMON Together, we make a home Persimmon Homes Thames Valley Persimmon House, Knoll Road, Camberley, Surrey GU15 3TQ Tel: 01276 808080		Site:	PHASE 3 Littlehampton Parcel A2.B6		Date:	March 2018
		Scale:	1:100 @ A3		Org No:	544_PL_BLK_B_100
Drawing Title: Apartment Block B - Private Proposed Ground Floor Plan		Drawing Status: FOR MITT		Drawn: AT		Checked: ME/RC
				Rev: A		Date: 01.05.18
A Floor Plan re-designed to reflect changes to Layout configuration.		Date:				

Plots: 42 - 45