


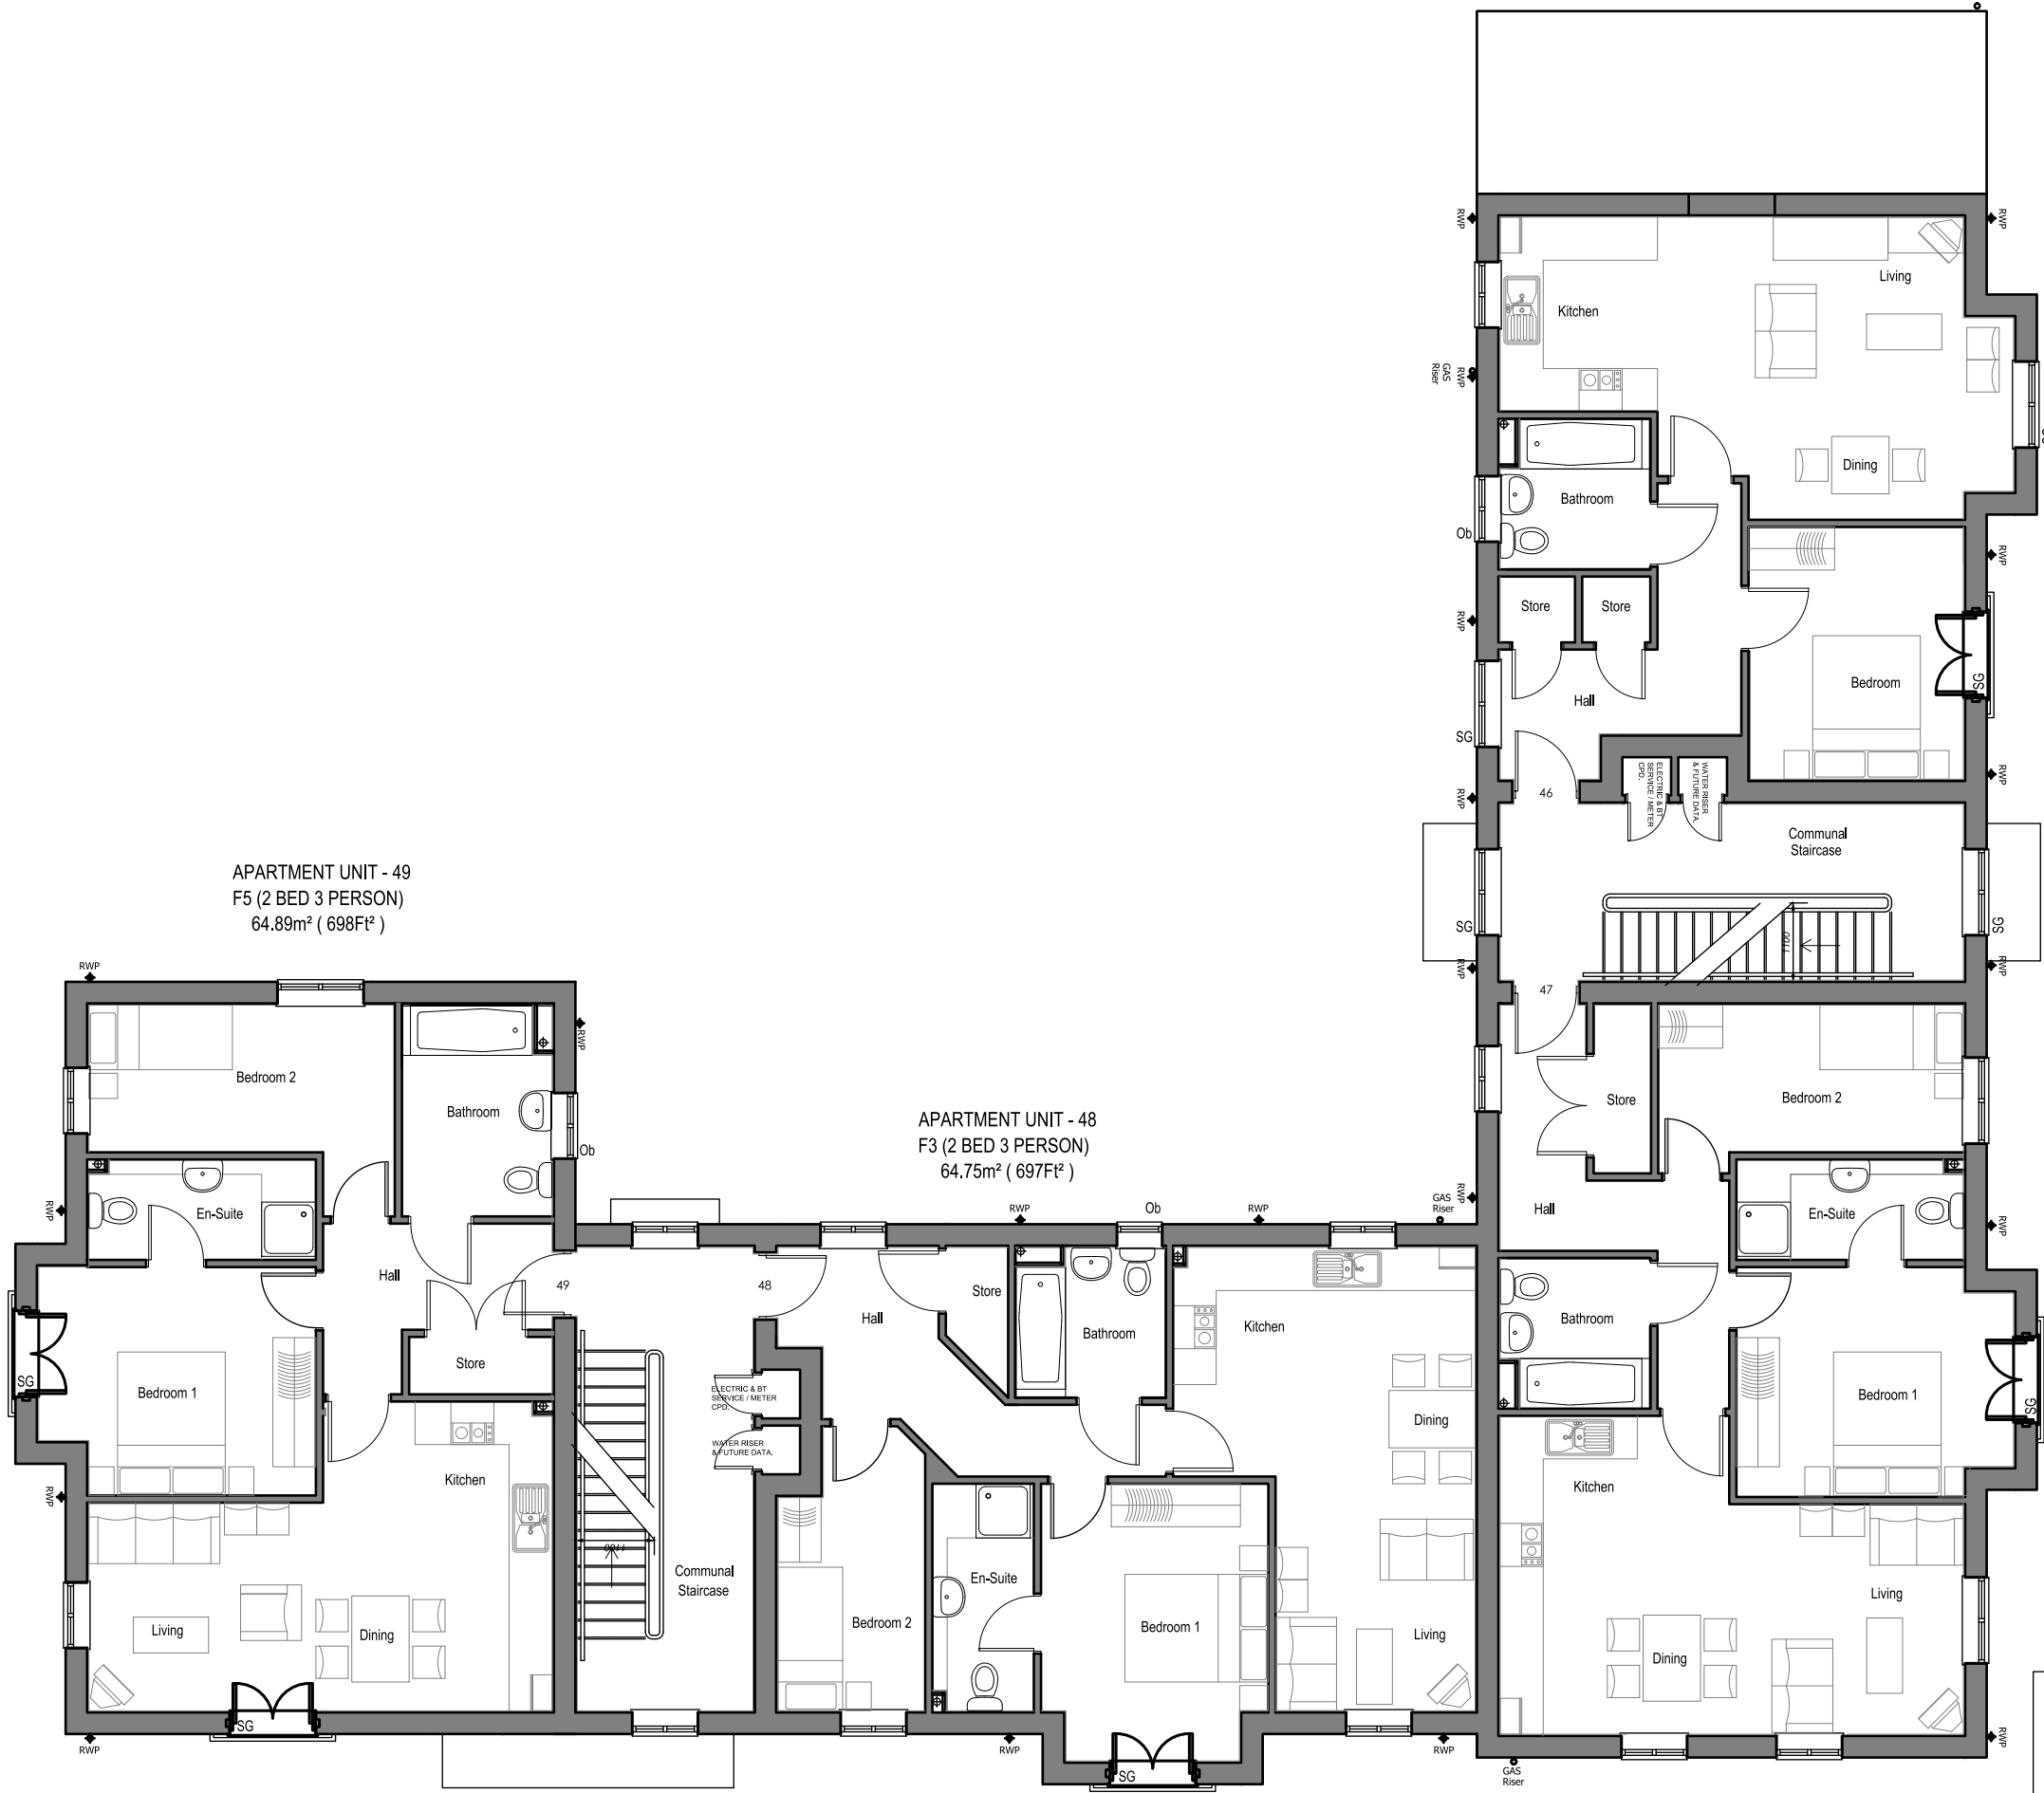


APARTMENT UNIT - 46
F1 (1 BED 2 PERSON)
51.74m² (557Ft²)

APARTMENT UNIT - 49
F5 (2 BED 3 PERSON)
64.89m² (698Ft²)

APARTMENT UNIT - 48
F3 (2 BED 3 PERSON)
64.75m² (697Ft²)

APARTMENT UNIT - 47
F2 (2 BED 3 PERSON)
68.18m² (734Ft²)

First Floor Plan

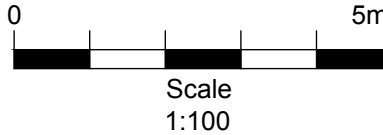

Plots: 46 - 49

PERSIMMON Together, we make a home Persimmon Homes Thames Valley Persimmon House, Knoll Road, Camberley, Surrey GU15 3TQ Tel: 01276 808080	Site:	PHASE 3 Littlehampton Parcel A2.B6		Date:	March 2018
	Drawing Title:	Apartment Block B - Private Proposed First Floor Plan		Scale:	1:100 @ A3
	Drawing Status:	SUBMITTED		Org No:	544_PL_BLK_B_101
	Rev:	A		Drawn:	AT