


Notes


1. Do not scale from this drawing, except for planning purposes. Use figured dimensions only.
2. All dimensions must be checked on site prior to commencement of work.
3. Where applicable this drawing is to be read in conjunction with other consultants' drawings.
4. O.S. Licence LiG 0337.
5. This drawing is the copyright of Martin Critchell Architects.




FRONT ELEVATION
PLOT 1

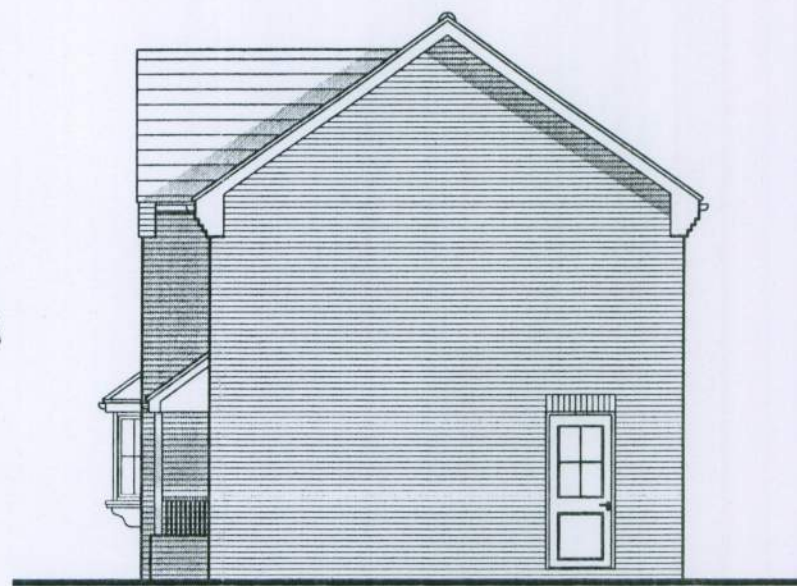


SIDE ELEVATION

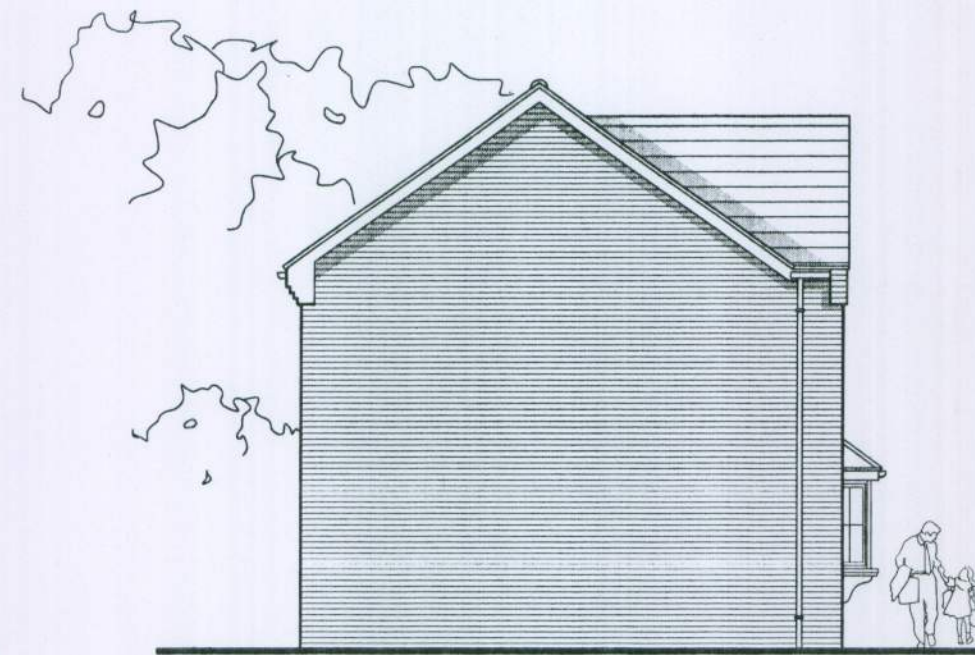

SIDE ELEVATION

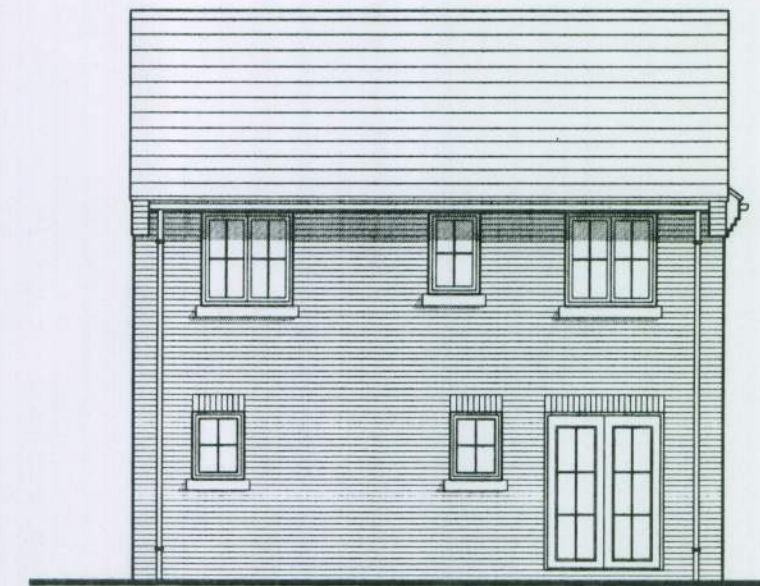


REAR ELEVATION

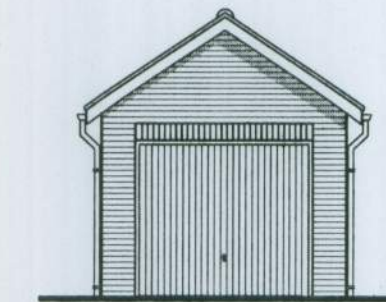


FRONT ELEVATION




SIDE ELEVATION

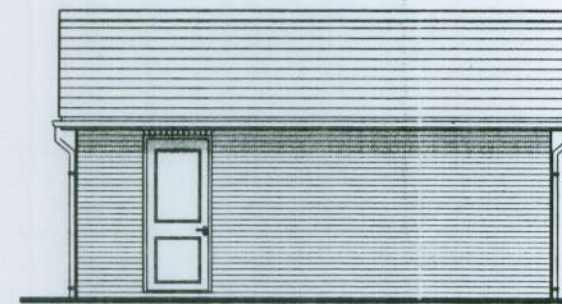


SIDE ELEVATION

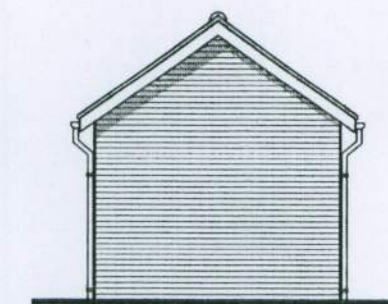


REAR ELEVATION

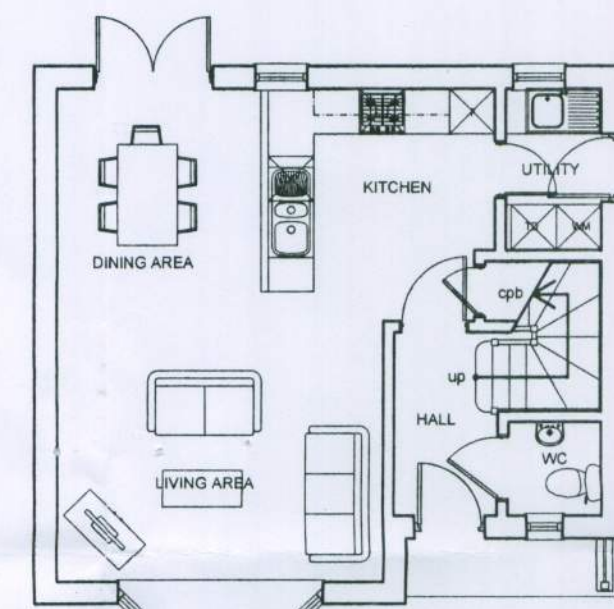

GROUND FLOOR PLAN
PLOT 1
GF 44.83m²
FF 44.83m²
TOTAL 89.66m² (965 sqft)

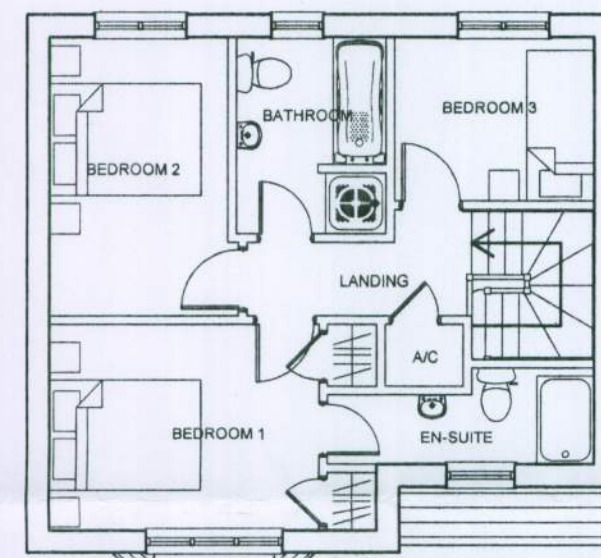

FIRST FLOOR PLAN

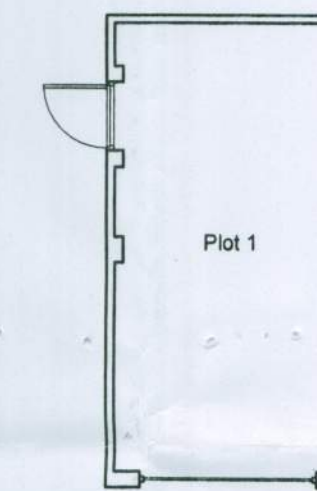


FLOOR PLAN
Garage A



Ordnance Survey (c) Crown Copyright 2010. All rights reserved. Licence number 100020449

Location Plan

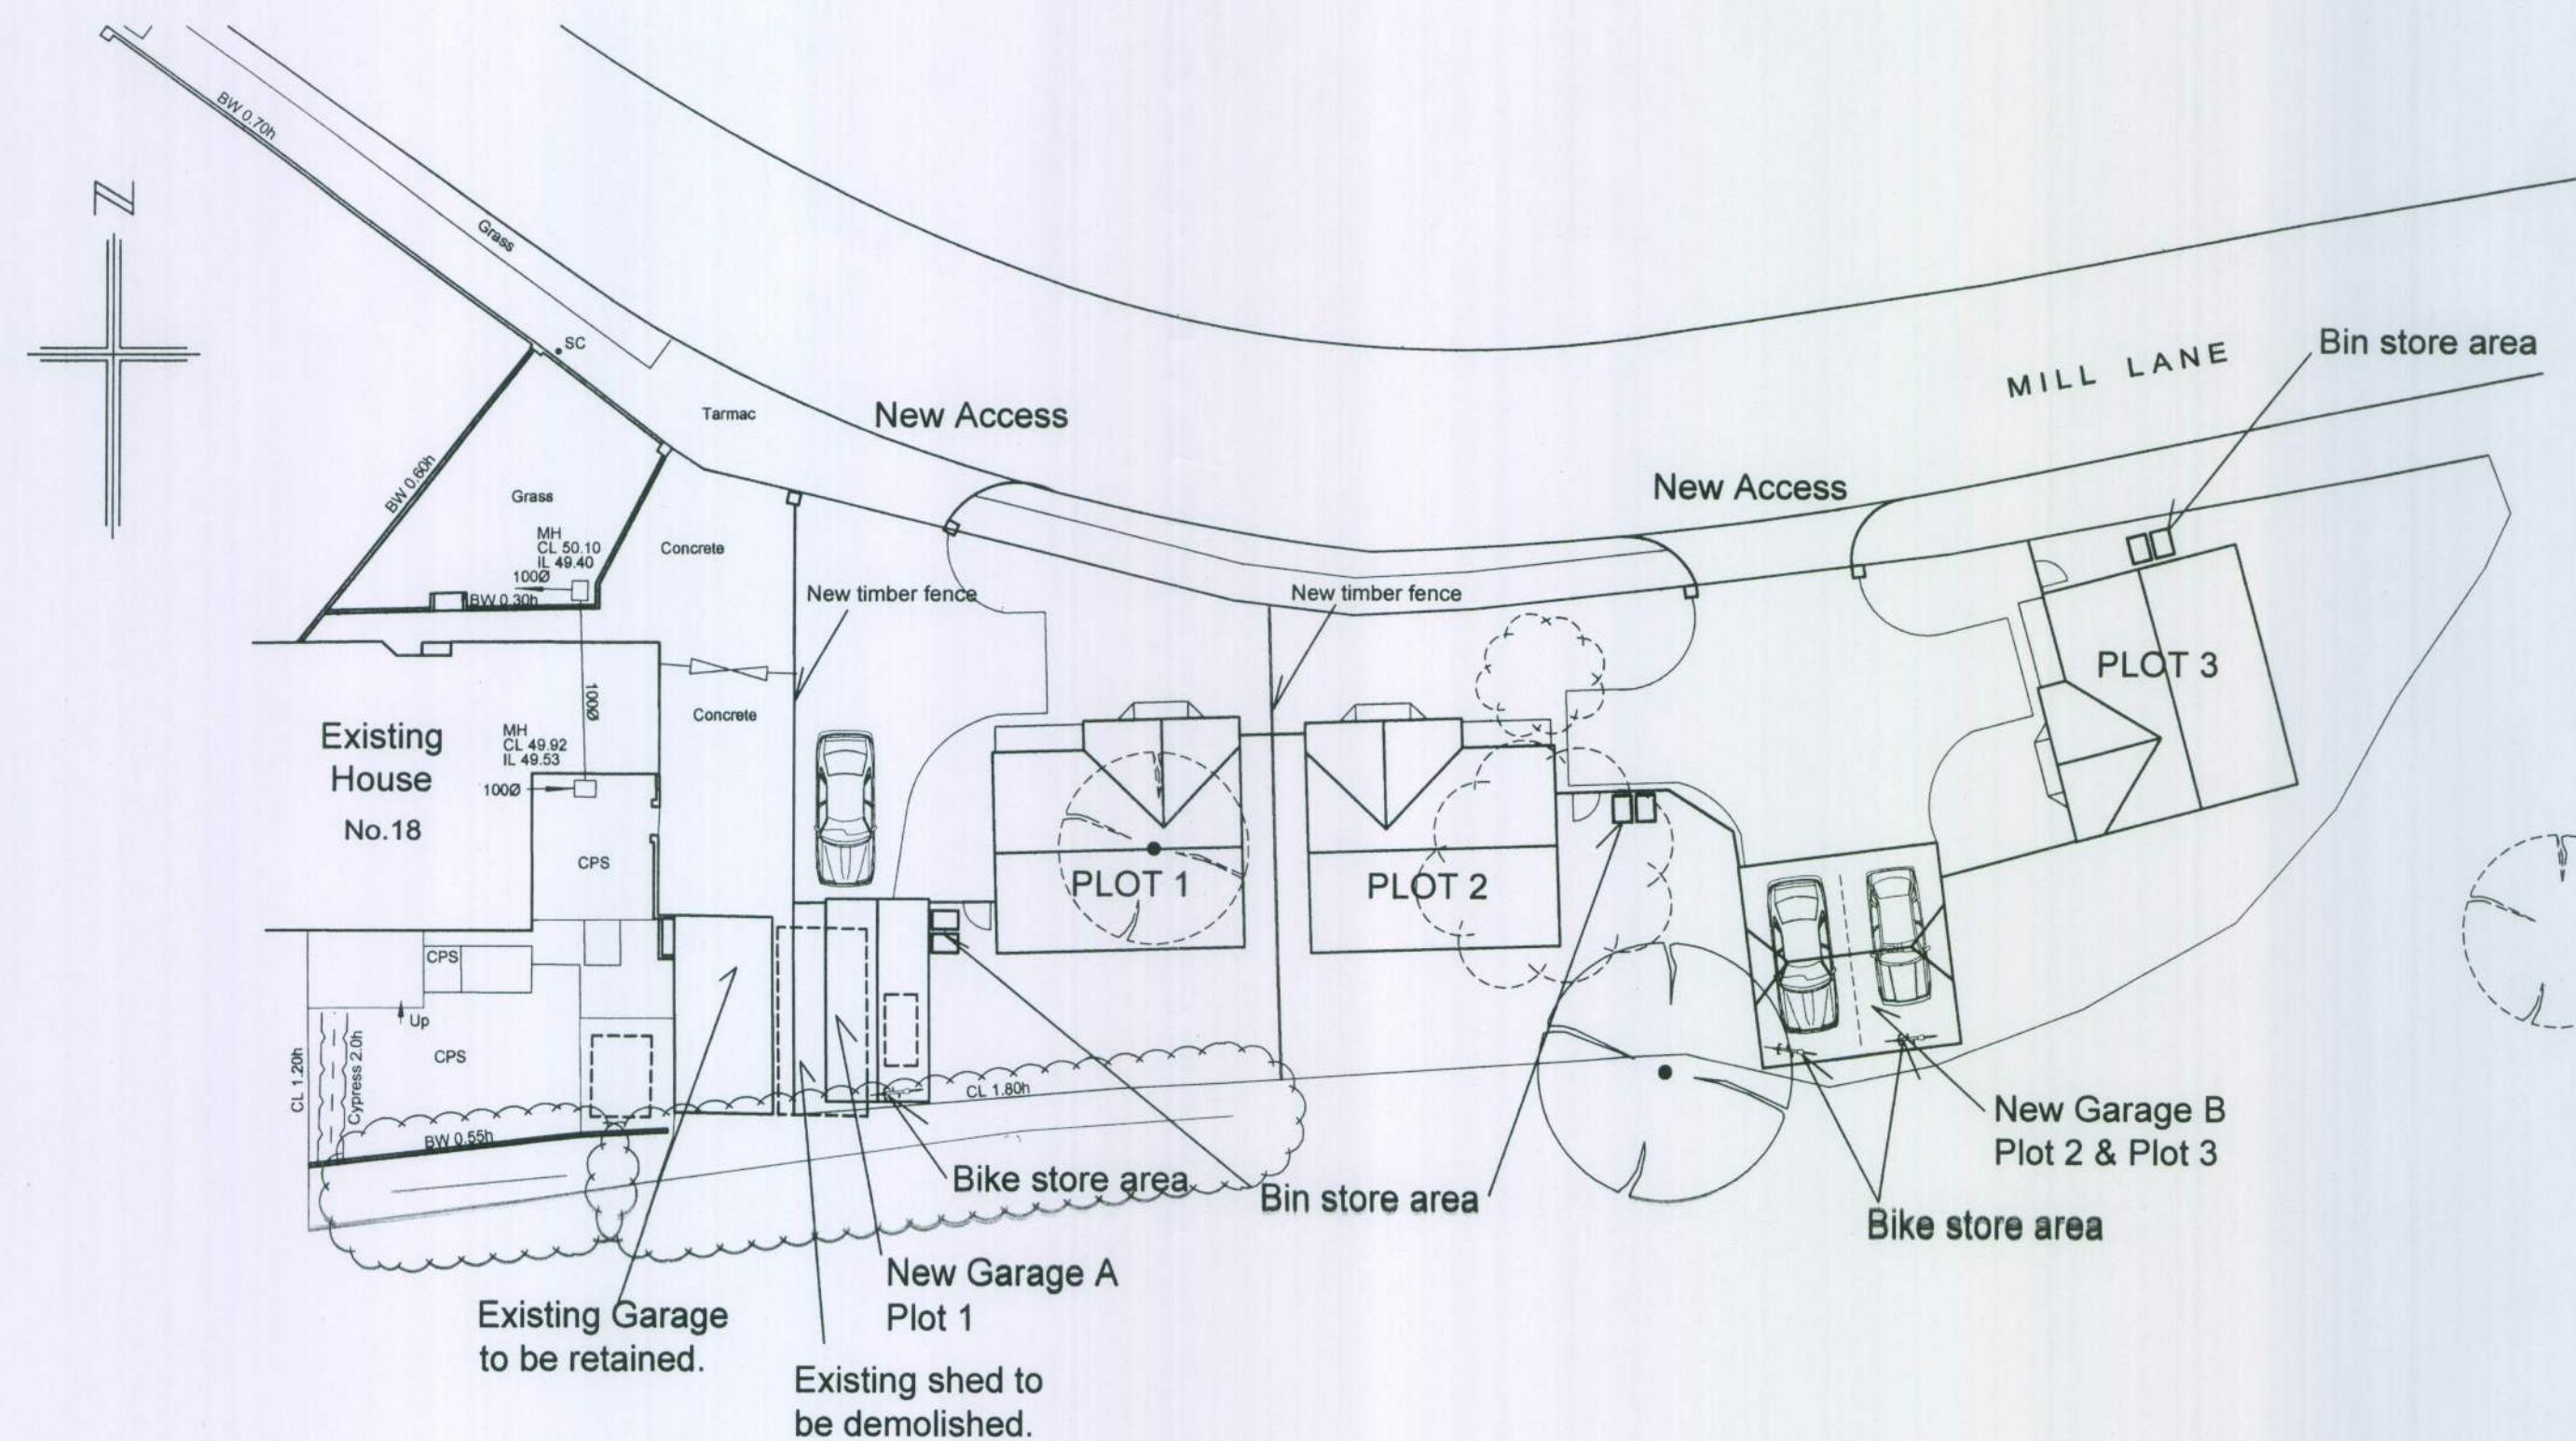

Site Plan



Existing Tree
& Bushes to
be removed

Rev	Date	Amendment	Checked
D	07.02.11	Amended single garage for Plot 1	
C	29.10.10	Amended a red line to location plan.	
B	18.10.10	Added a window	

Town Planners
MARTIN CRITCHELL ARCHITECTS
Metro House ■ Northgate ■ Chichester ■ West Sussex ■ PO19 1BE
tel 01243 531036 fax 01243 782917 e-mail info@mcarchitects.co.uk web www.martincritchell-architects.co.uk

For
BURTON PROPERTY

Project	Scale
New Dwellings at 18 Mill Lane Wick, Littlehampton West Sussex	1:1250
Drawing	Scale
Location Plan	1:1250
Site Plan	1:200
Plot 1 Floor Plans Elevations	1:100

Date	07.02.11	Drawn	AF	Checked	
Job number	10.048	Drawing number	03	Revision	D