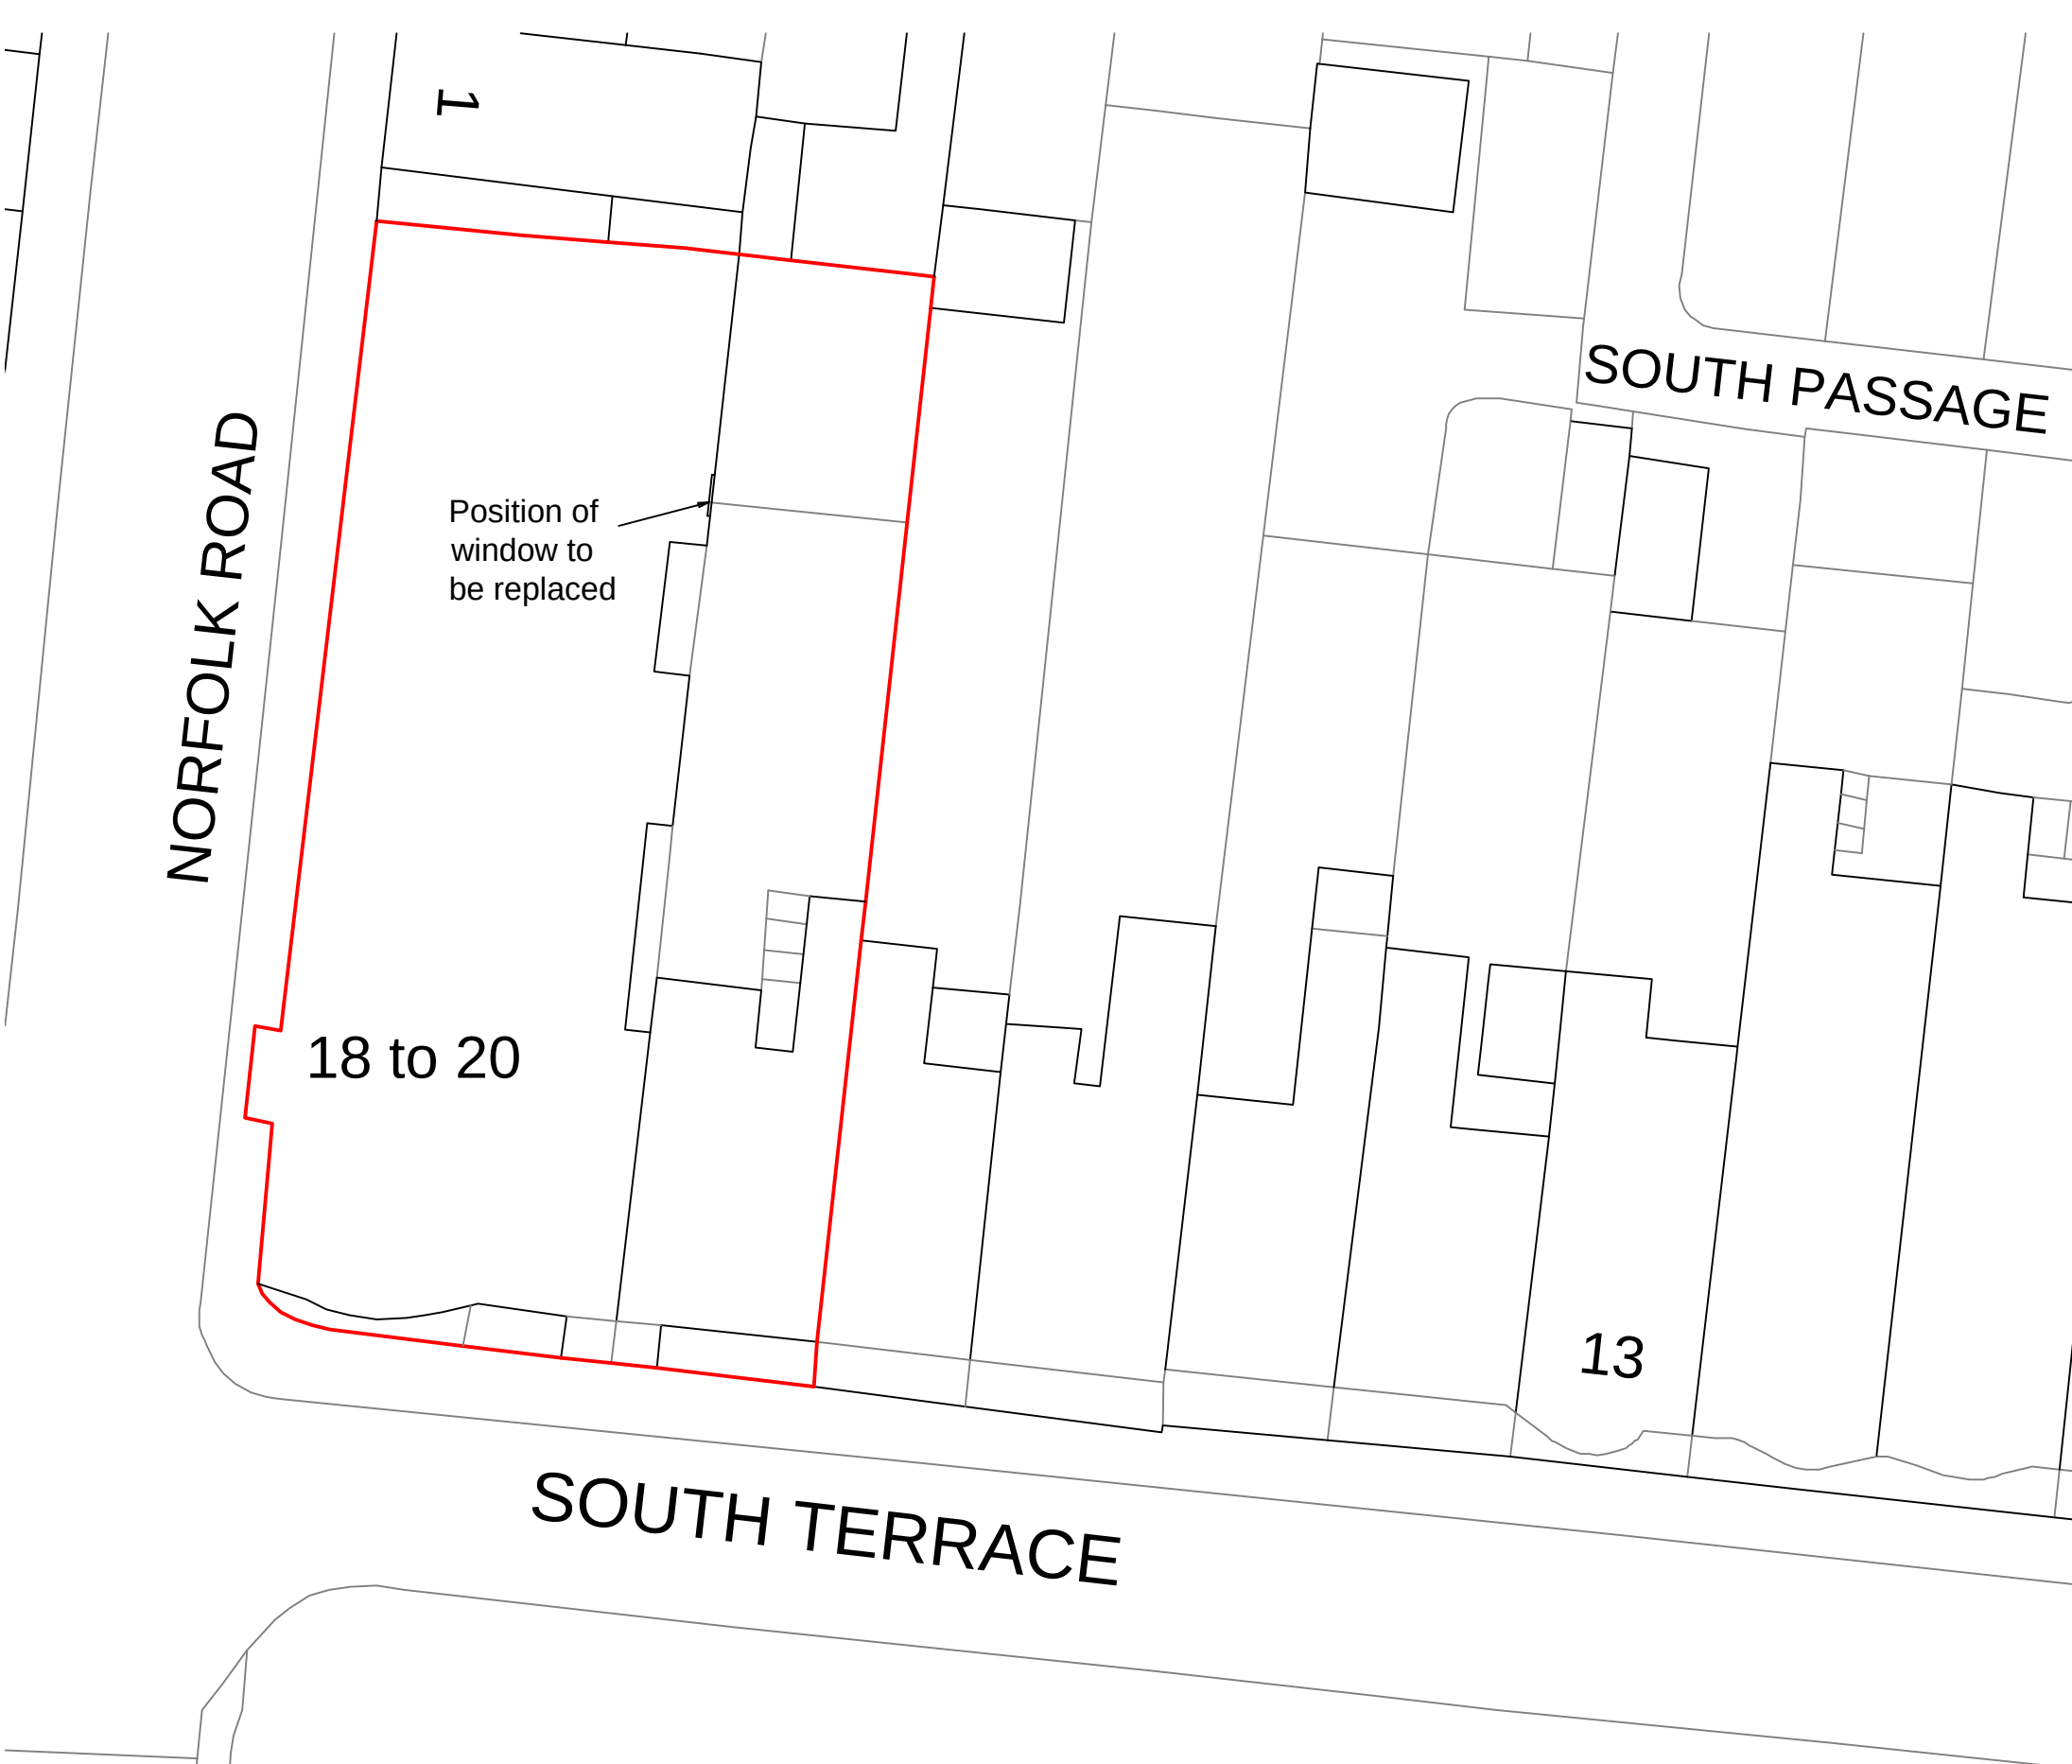


Clients: Aster Court Nursing Home
18-20, South Terrace, Littlehampton, BN17 5NZ
Proposed Block Site Plan
Scale: 1:250 on A3
GBS Design Services Tel: 07918 638 510
20 November 2021 Geoff BROWN MCIAT AssocRICS