


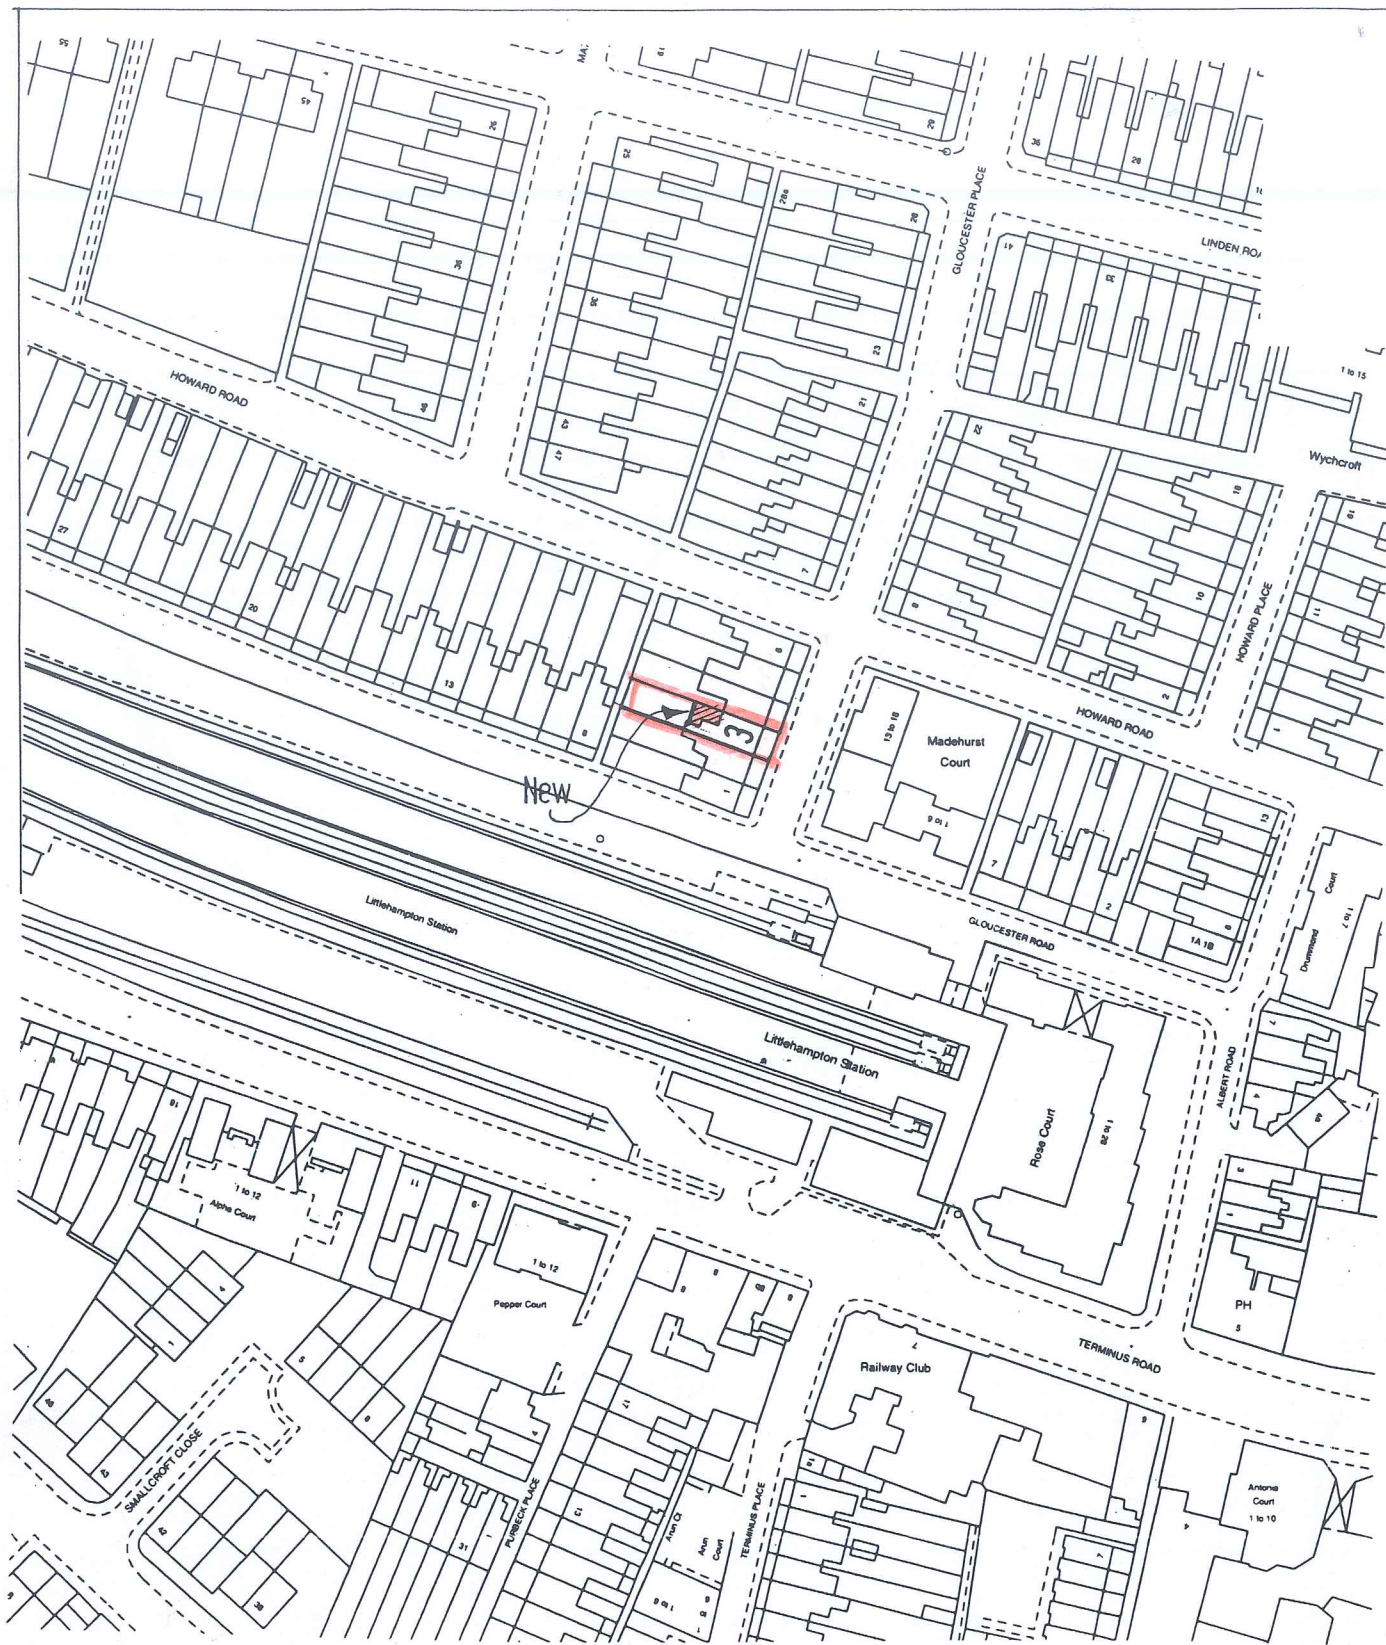


 

Location Plan

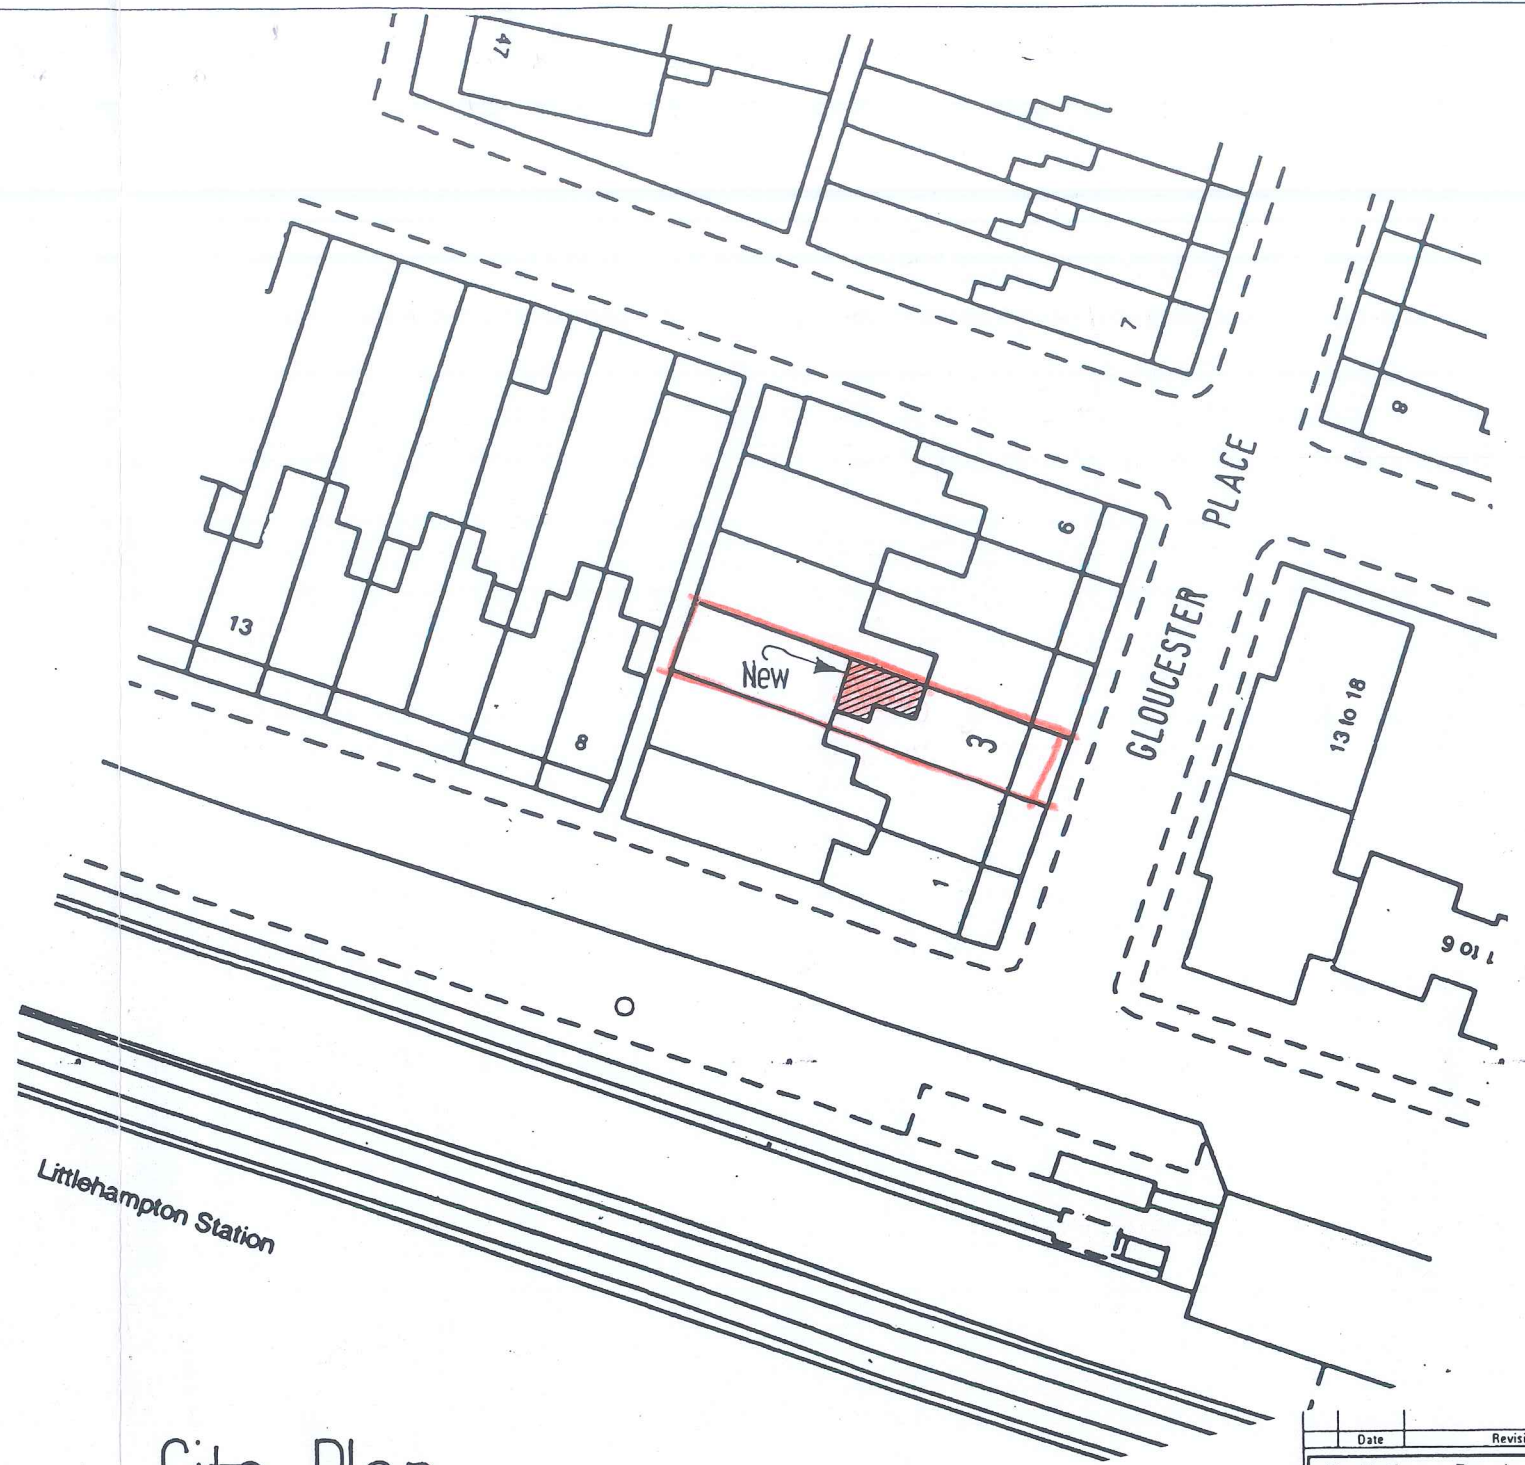

Scale 1:1250

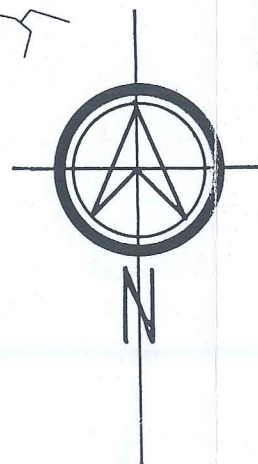


Site Plan




Scale 1:500

| Date                         | Revisions      |
|------------------------------|----------------|
| Building Design Co           |                |
| Robert C. Walpole            |                |
| 3 GLOUCESTER PLACE           |                |
| LITTLEHAMPTON WEST SUSSEX    |                |
| BN17 7AE TEL 01903 366402    |                |
| Project                      |                |
| PROPOSED: SINGLE STOREY REAR |                |
| EXTENSION                    |                |
| AT: 3 GLOUCESTER PLACE       |                |
| LITTLEHAMPTON                |                |
| WEST SUSSEX BN17 7AE         |                |
| Title                        |                |
| Site & Location              |                |
| Plans                        |                |
| Scale                        | Date JULY 2014 |
| Drawn RCW                    | Checked        |
| Drwg. No                     | Rev.           |
| 898/03                       |                |

Sheet Size A3

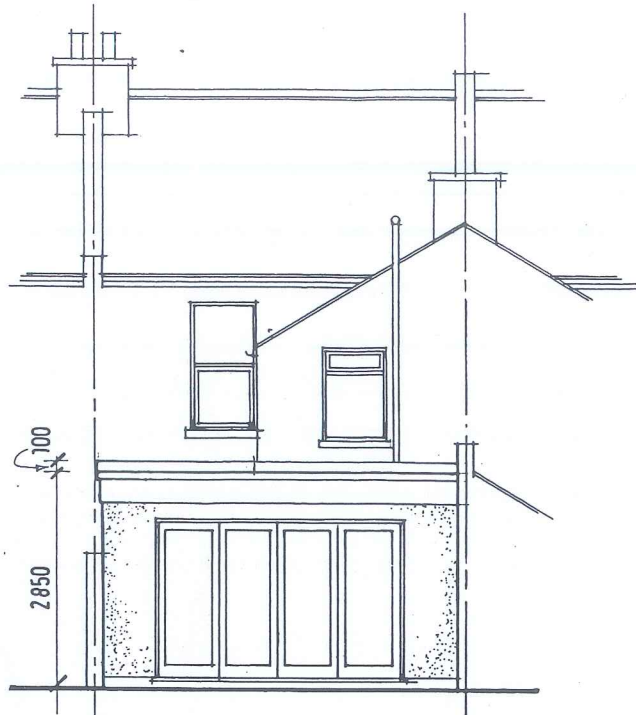

Rear

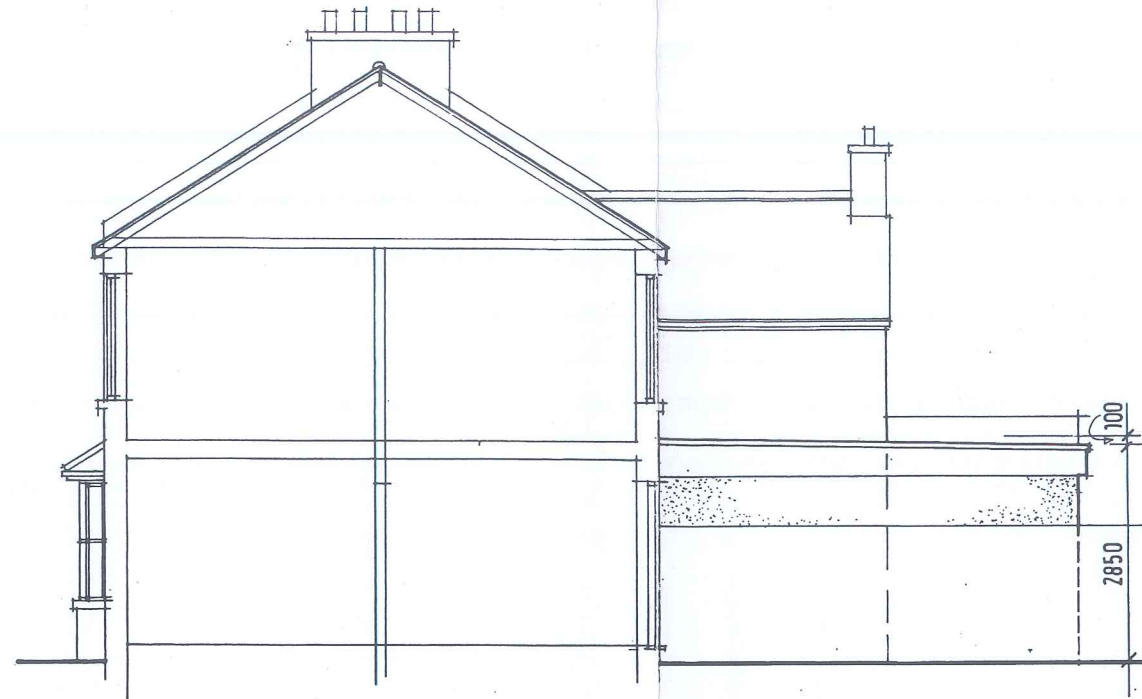


Side


Flat roof finished in mineralised felt, colour to match main house roof tiles.

Joinery: i.e. fascias, soffits, windows and doors etc. all to match existing in design and colour.



Walls:- Rendered and to match existing. finish

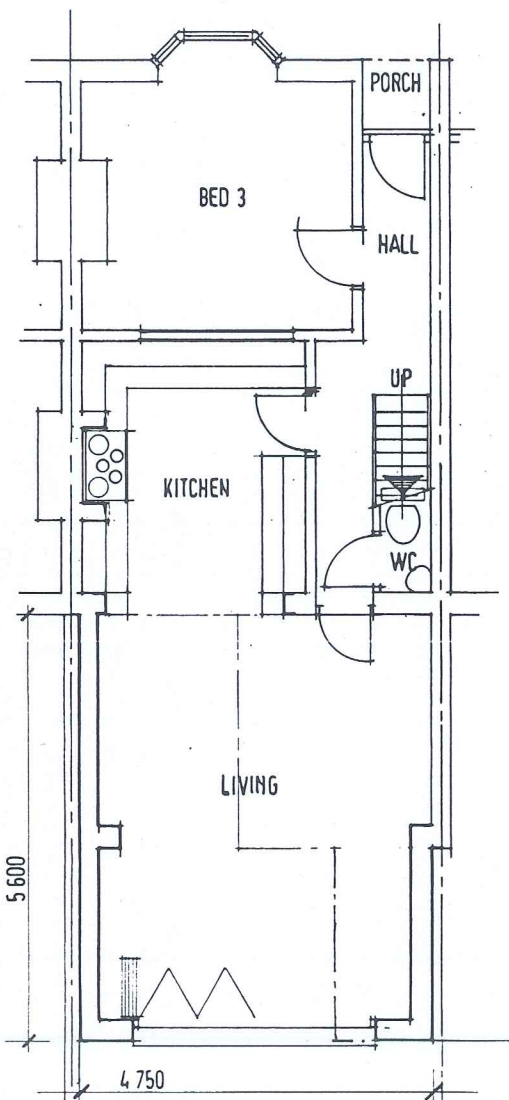


Ground Floor

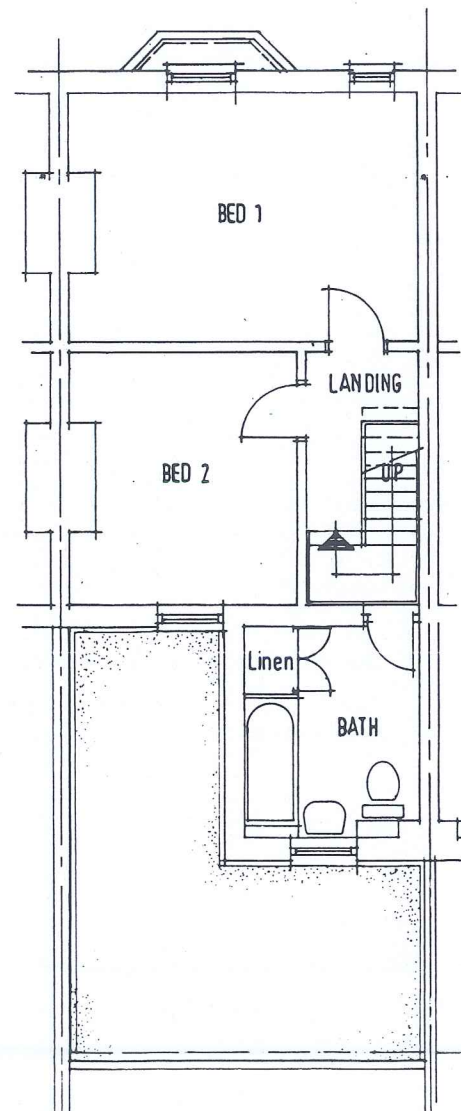

1st Floor

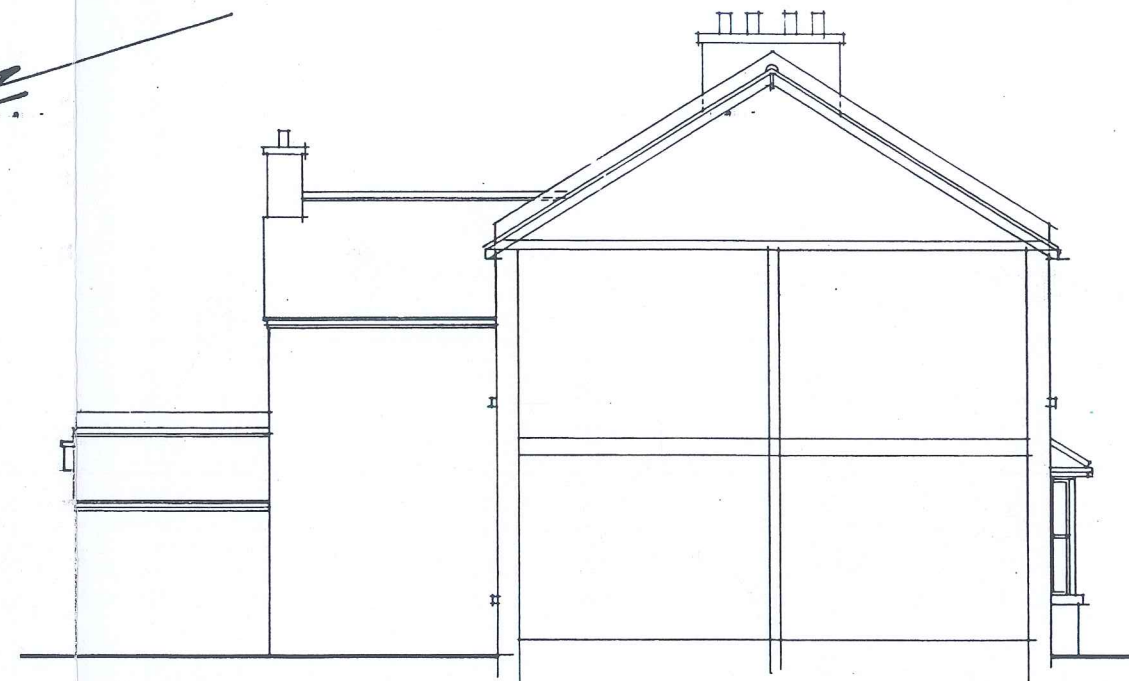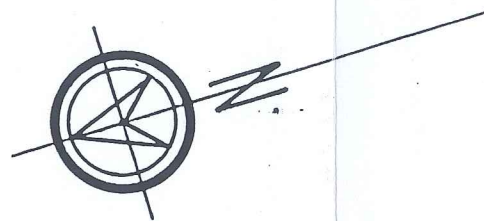


Side

 


Scale 1:100

| Date   | Revisions      |
|---|----------------|
| <b>Building Design Co</b><br>Robert C. Walpole<br>3 GLOUCESTER PLACE<br>LITTLEHAMPTON WEST SUSSEX<br>BN17 7AE TEL 01903 366402 |                |
| Project<br>PROPOSE: SINGLE STOREY REAR<br>EXTENSION<br>AT: 3 GLOUCESTER PLACE<br>LITTLEHAMPTON<br>WEST SUSSEX BN17 7AE         |                |
| Title<br><b>Plans &amp; Elevations</b><br><b>As Proposed</b>                                                                   |                |
| Scale 1:100   | Date JULY 2014 |
| Drawn RCW   | Checked        |
| Drwg. No 898/02   | Rev.           |


Sheet Size A3

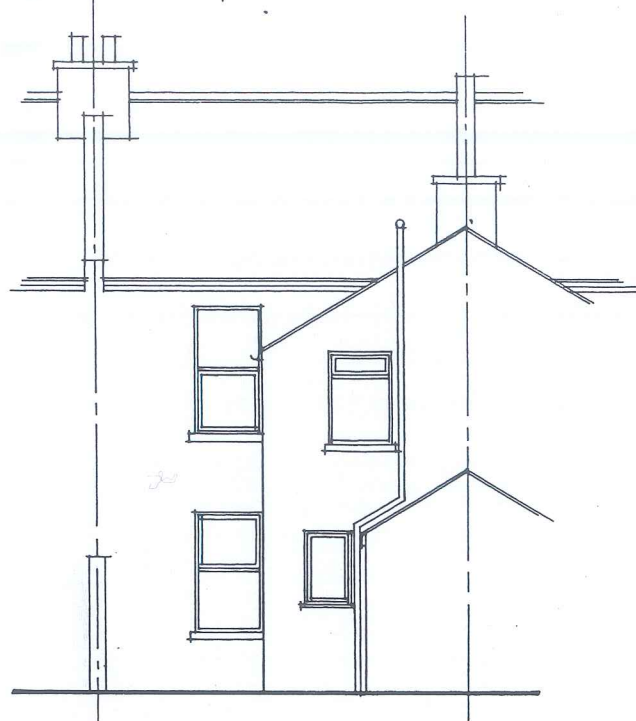


Rear

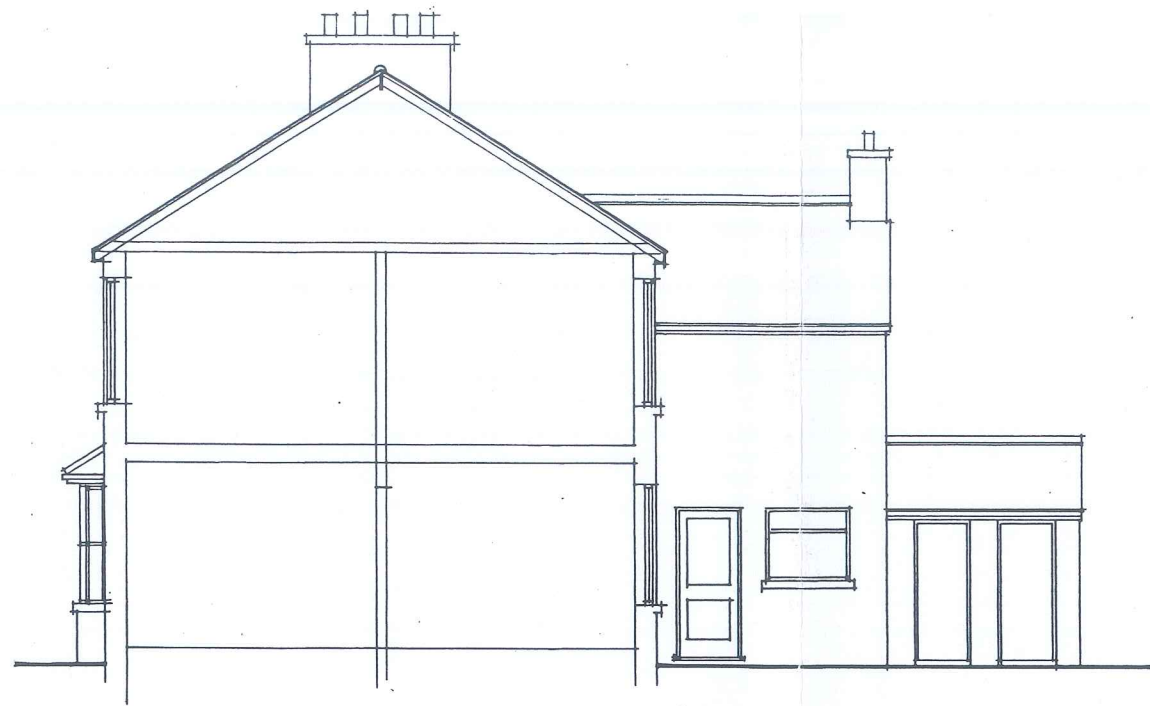


Side

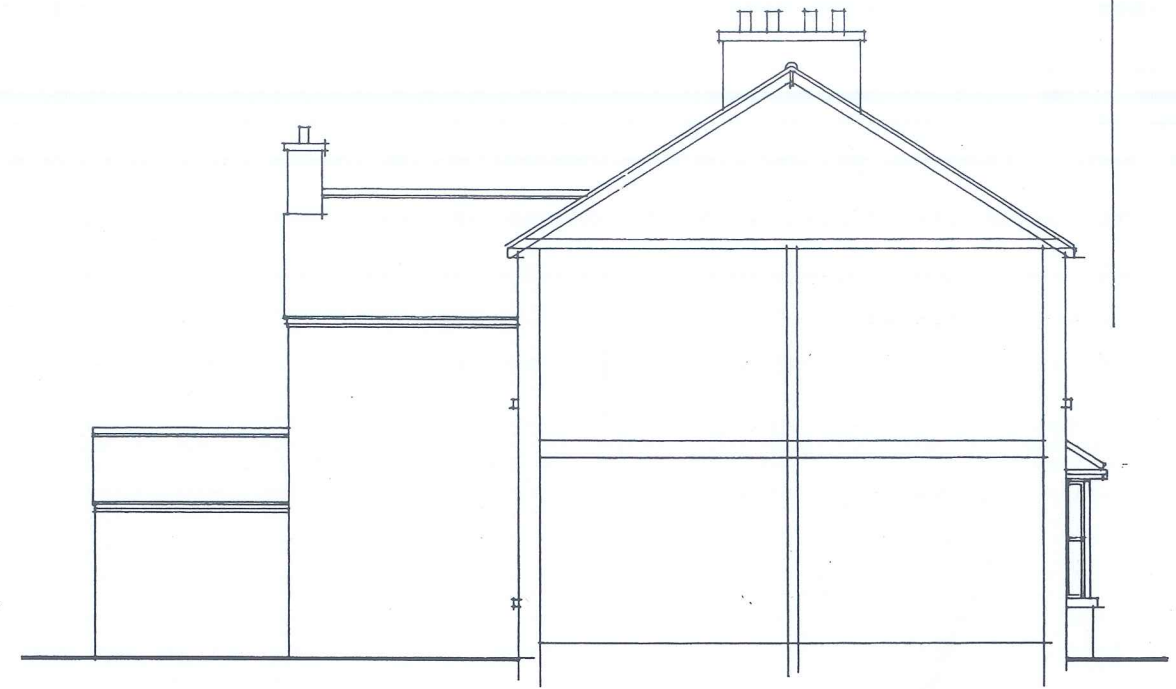


Side

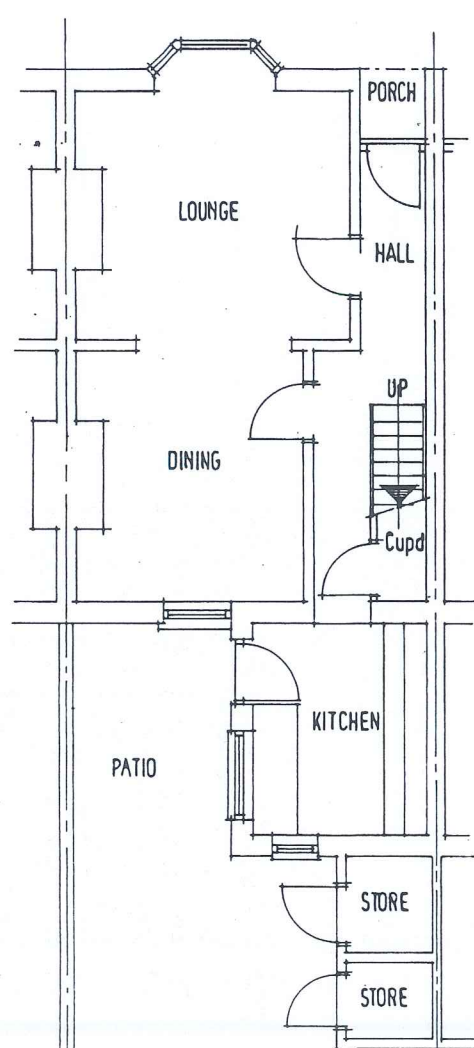

Ground Floor

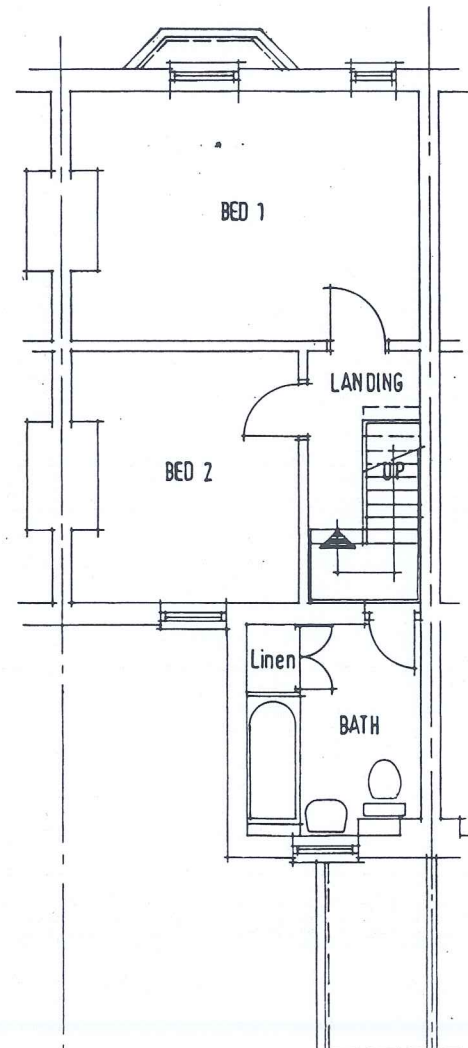

1st Floor

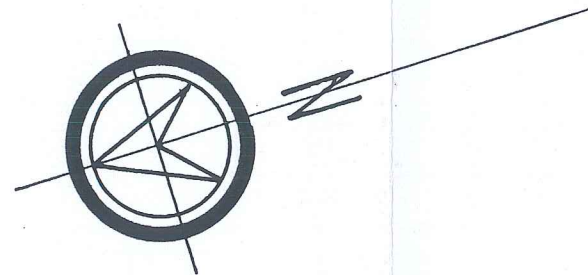

Scale 1:100

| Date   | Revisions      |
|---|----------------|
| <b>Building Design Co</b><br>Robert C. Walpole<br>3 GLOUCESTER PLACE<br>LITTLEHAMPTON WEST SUSSEX<br>BN17 7AE TEL 01903 366402 |                |
| <b>Project</b><br>PROPOSE: SINGLE STOREY REAR<br>EXTENSION<br>AT: 3 GLOUCESTER PLACE<br>LITTLEHAMPTON<br>WEST SUSSEX BN17 7AE  |                |
| <b>Title</b><br>Plans & Elevations<br>As Existing                                                                              |                |
| Scale 1:100   | Date JULY 2014 |
| Drawn RCW   | Checked        |
| Drwg. No   | Rev.           |
| 898/01   |                |

Sheet Size A3