





01 | PROPOSED WEST ELEVATION
1:100



02 | PROPOSED SOUTH ELEVATION
1:100

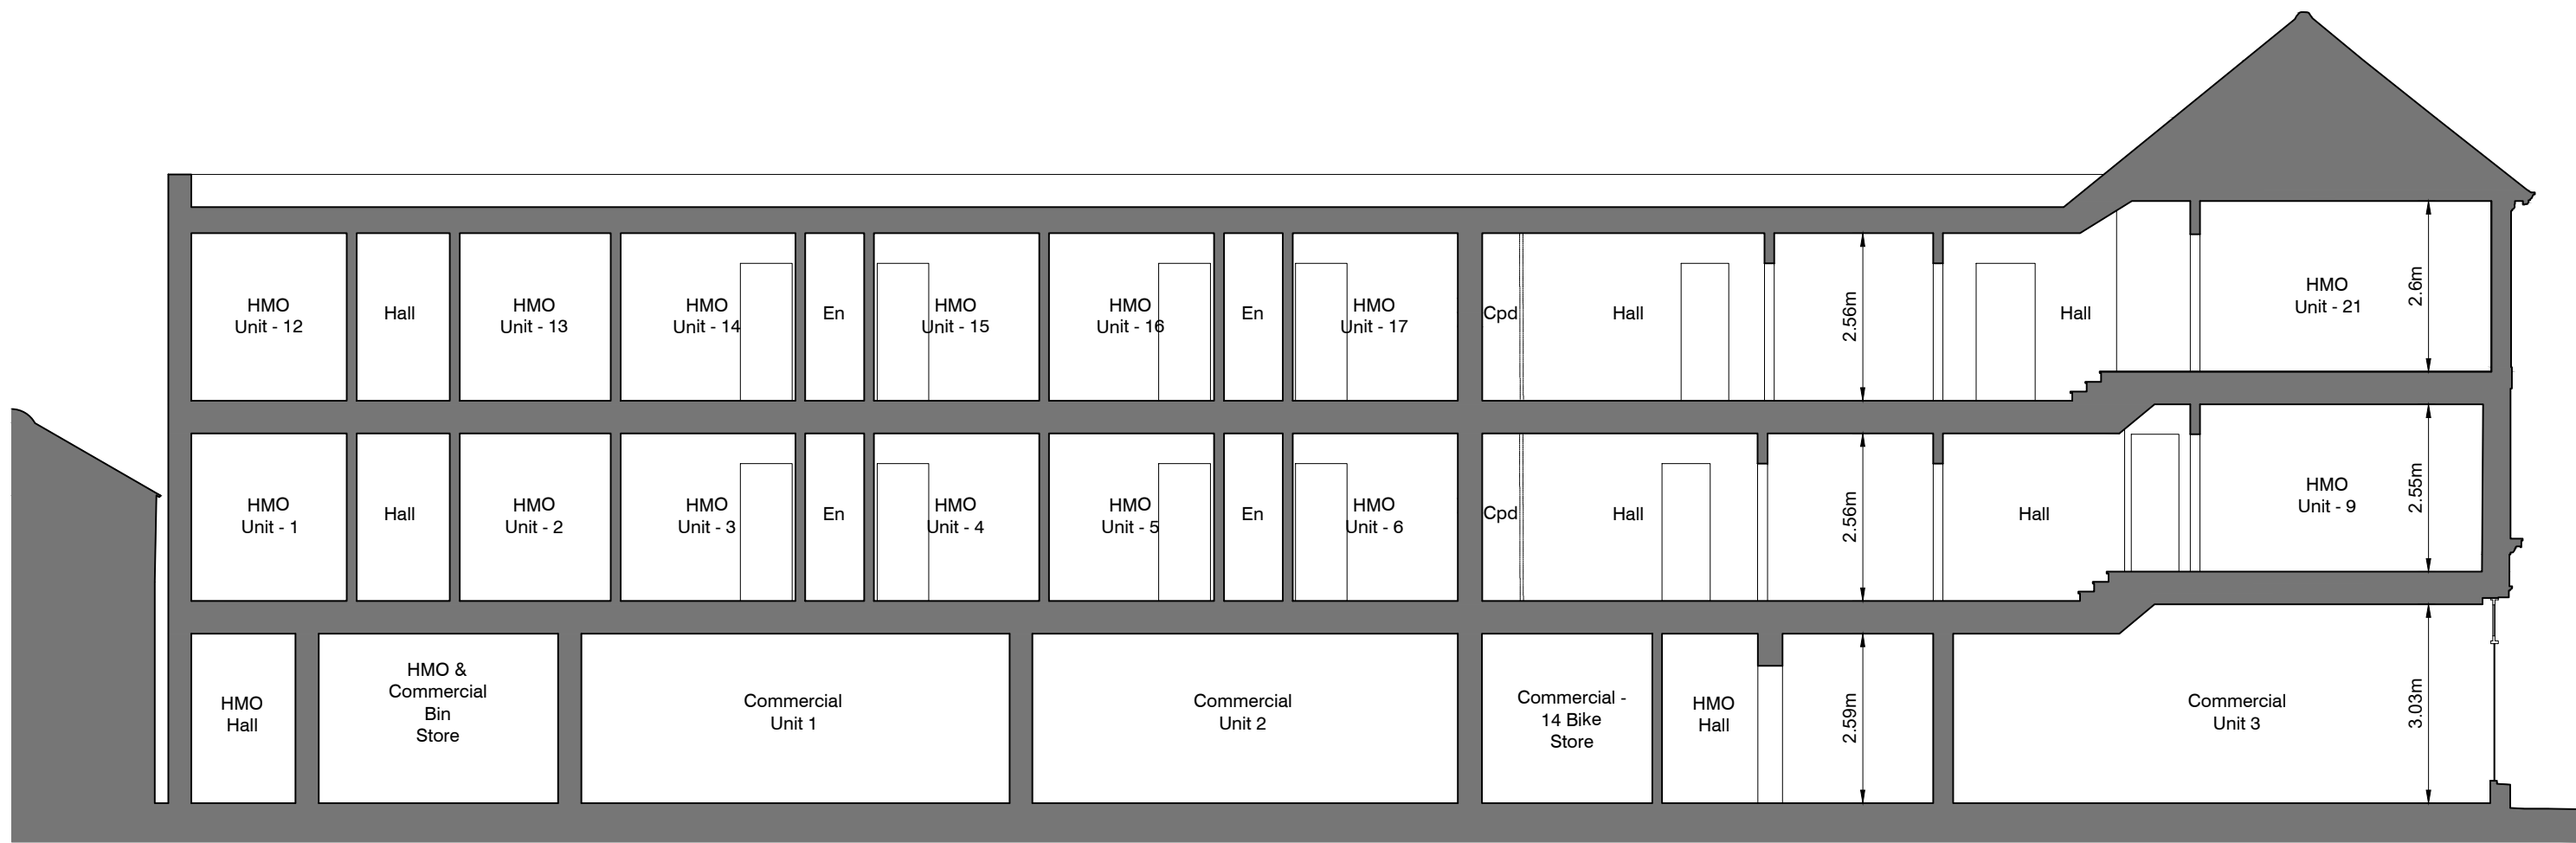

03 | PROPOSED SECTION AA
1:100

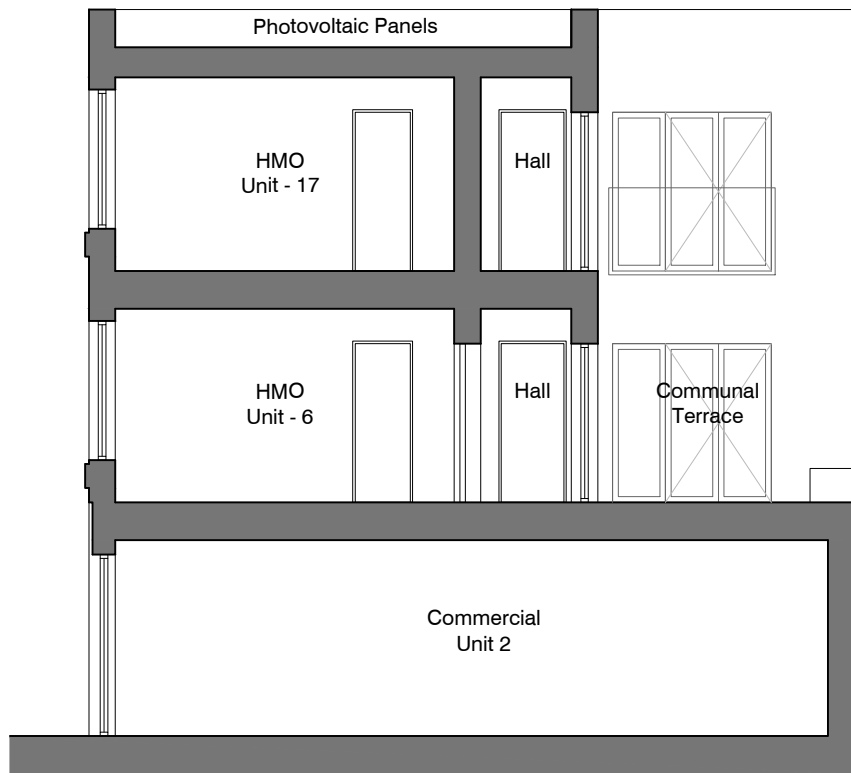

04 | PROPOSED SECTION BB
1:100



05 | PROPOSED SECTION CC
1:100



06 | PROPOSED SECTION DD
1:100

THE CONTRACTOR MUST VERIFY ALL DIMENSIONS ON SITE BEFORE MAKING SHOP DRAWINGS OR COMMENCING WORK OF ANY KIND. NO DIMENSIONS TO BE SCALED FROM THE DRAWING.

1. THE BOUNDARIES SHOWN ARE BASED ON INFORMATION BY OTHERS. ALL BOUNDARIES TO BE VERIFIED ON SITE PRIOR TO COMMENCING CONSTRUCTION.
2. TOPOGRAPIHICAL LEVELS TO BE CONFIRMED.
3. DESIGN & QUOTED AREAS ARE SUBJECT TO DESIGN DEVELOPMENT & STATUTORY CONSENTS.
4. ALL SURVEY INFORMATION SHOWN IS SUBJECT TO FURTHER SITE INVESTIGATION DURING DEMOLITION.

0m 1 2 3 6m
1:100

REV	DATE	REVISIONS	CHK

mohsin cooper
ARCHITECTS

MOHSIN COOPER LIMITED, 7 HIVE MAJOR PARADE,
HIVE STREET, HIVE, EAST SUSSEX, BN1 2DF
www.mohsincooper.com
© COPYRIGHT EXISTS ON THE DESIGN
AND INFORMATION SHOWN ON THIS DRAWING

PROJECT :
71 High Street, Littlehampton, BN17 5AE

CLIENT :
Target Five Property Consultants

DRAWING TITLE :
PROPOSED ELEVATIONS & SECTIONS

SCALE : 1:100 @ A1	DRAWN : MC	CHECKED : MC	DATE : SEP 21
-----------------------	---------------	-----------------	------------------

NUMBER : 0419-P003	REVISION : -
-----------------------	-----------------

STATUS : S2	INFORMATION
----------------	-------------

APRIL DISTRICT COUNCIL LUNDSIDE PL