



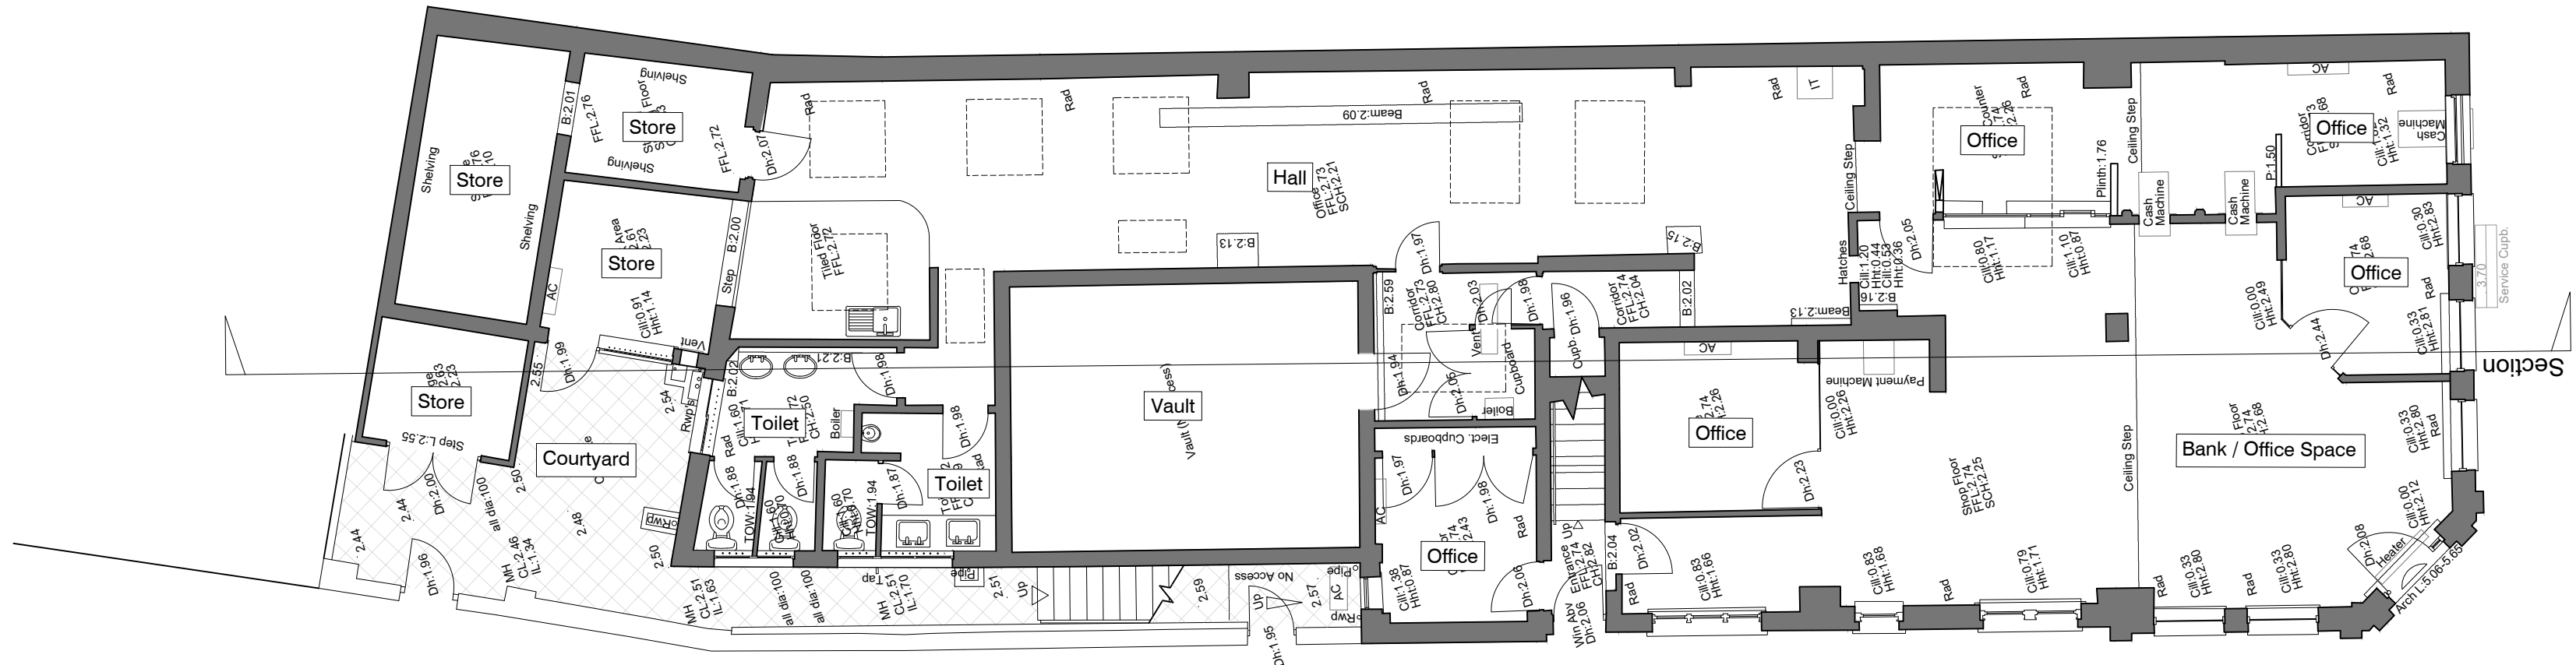


01 | EXISTING GROUND FLOOR PLAN
1:100

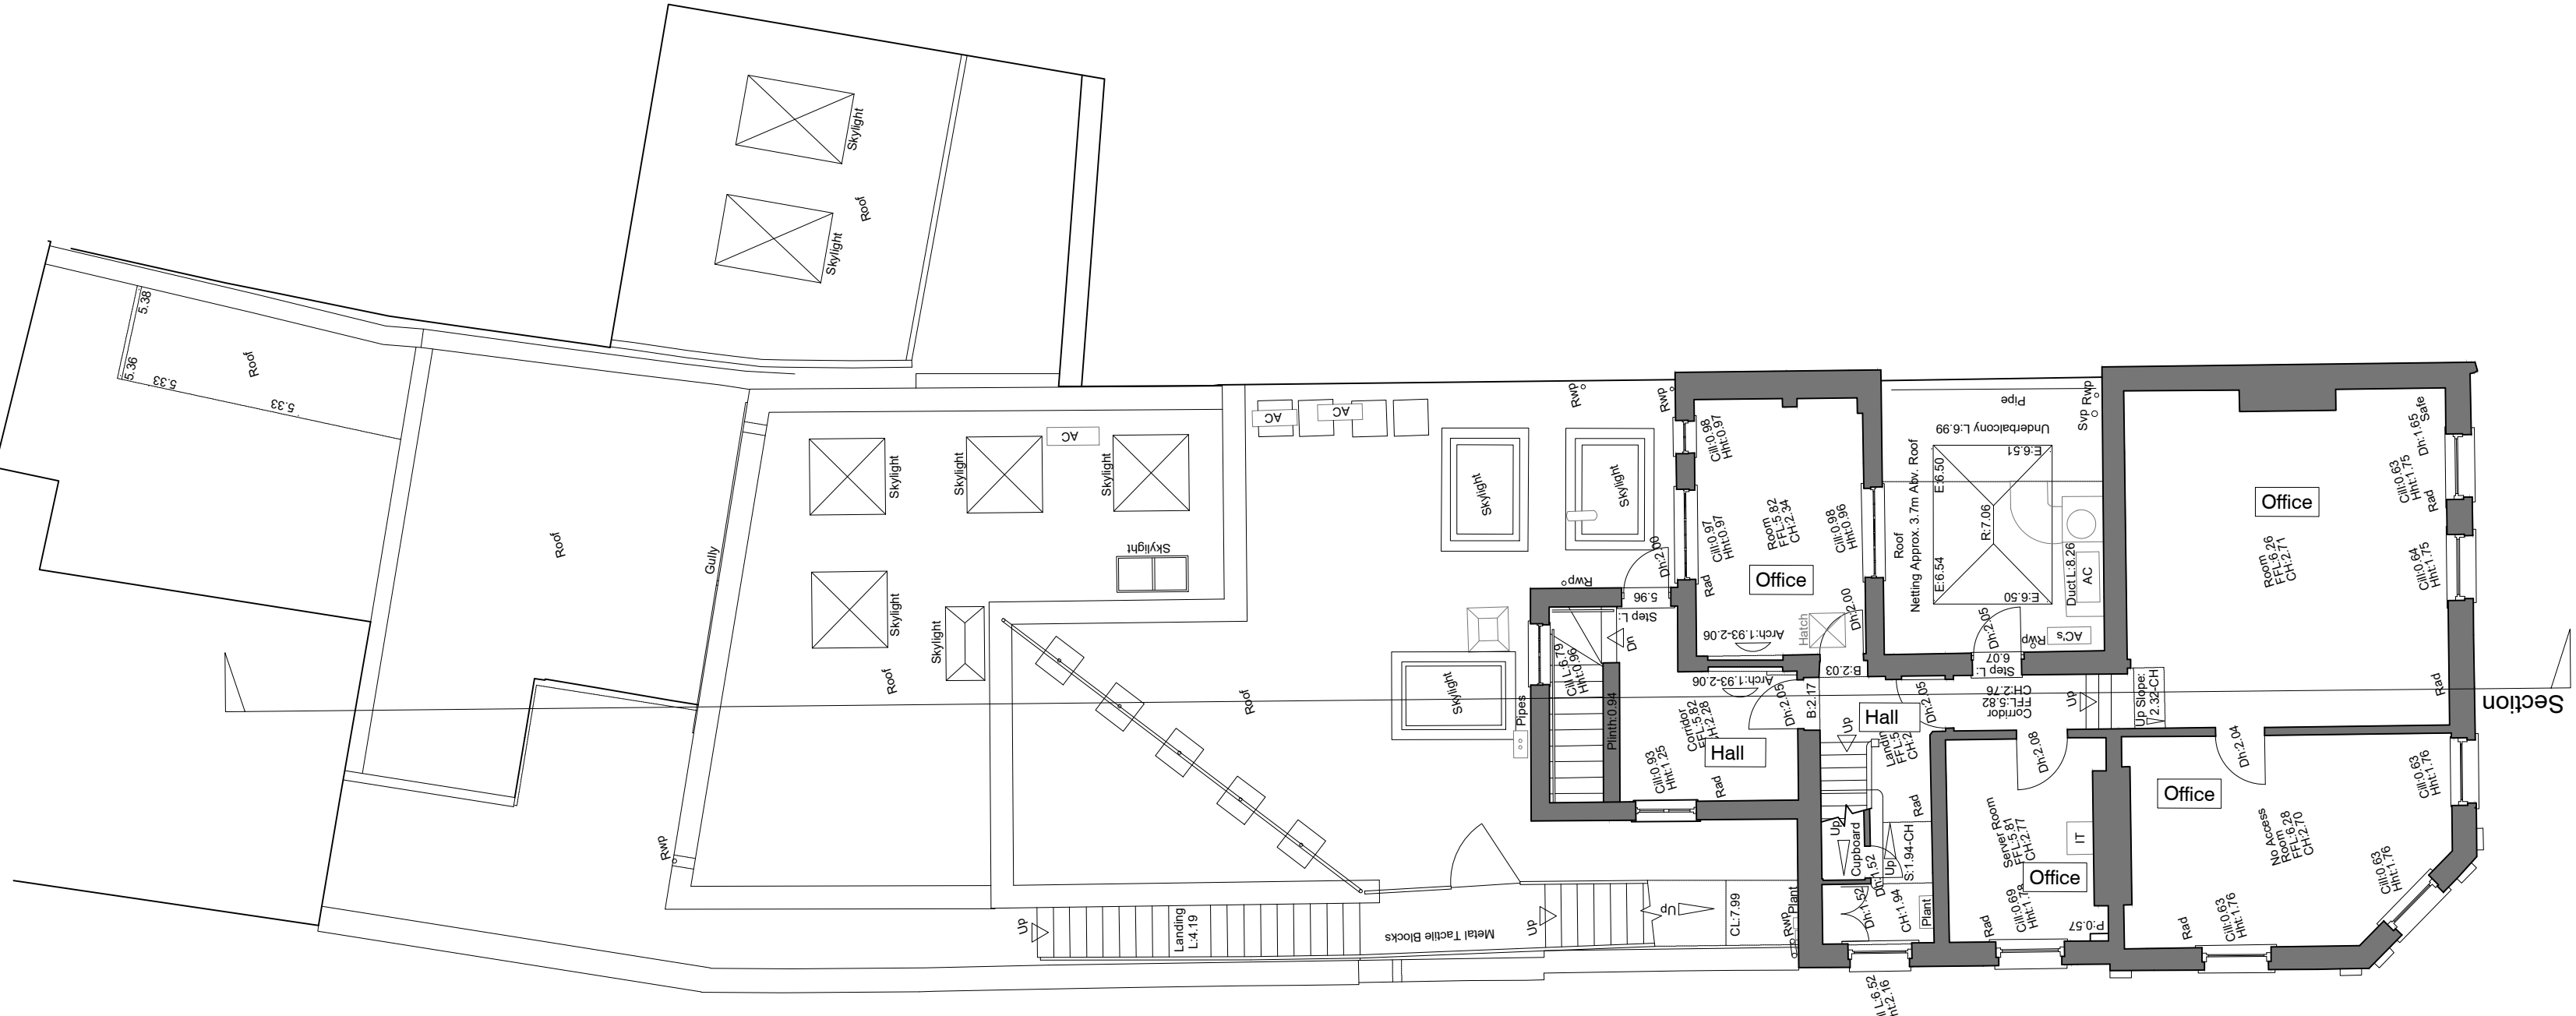

02 | EXISTING FIRST FLOOR PLAN
1:100

- THE CONTRACTOR MUST VERIFY ALL DIMENSIONS ON SITE BEFORE MAKING SHOP DRAWINGS OR COMMENCING WORK OF ANY KIND. NO DIMENSIONS TO BE SCALED FROM THE DRAWING.
1. THE BOUNDARIES SHOWN ARE BASED ON INFORMATION BY OTHERS. ALL BOUNDARIES TO BE VERIFIED ON SITE PRIOR TO COMMENCING CONSTRUCTION.
 2. TOPOGRAPIHICAL LEVELS TO BE CONFIRMED.
 3. DESIGN & QUOTED AREAS ARE SUBJECT TO DESIGN DEVELOPMENT & STATUTORY CONSENTS.
 4. ALL SURVEY INFORMATION SHOWN IS SUBJECT TO FURTHER SITE INVESTIGATION DURING DEMOLITION.

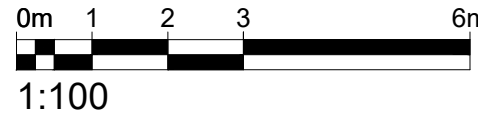

X	XX-XX-XX	-		MC
REV	DATE	REVISIONS		CHK

mohsin
cooper

ARCHITECTS

MOH SIN COOPER LIMITED, 7 HOVE MANOR PARADE,
HOVE STREET, HOVE, EAST SUSSEX, BN1 2ZF
www.mohsincooper.com

© COPYRIGHT EXISTS ON THE DESIGN
AND INFORMATION SHOWN ON THIS DRAWING

PROJECT :
71 High Street, Littlehampton, BN17 5AE

CLIENT :
Target Five Property Consultants

DRAWING TITLE :
EXISTING GROUND & FIRST FLOOR PLANS

SCALE :	DRAWN :	MC	DATE :	SEP 2021
1:100 @ A1	CHECKED :	MC	DATE :	SEP 2021

NUMBER:	REVISION:
0419-S002	-

STATUS:	PLANNING APPLICATION
S2	

ARUN DISTRICT COUNCIL LUR22234