


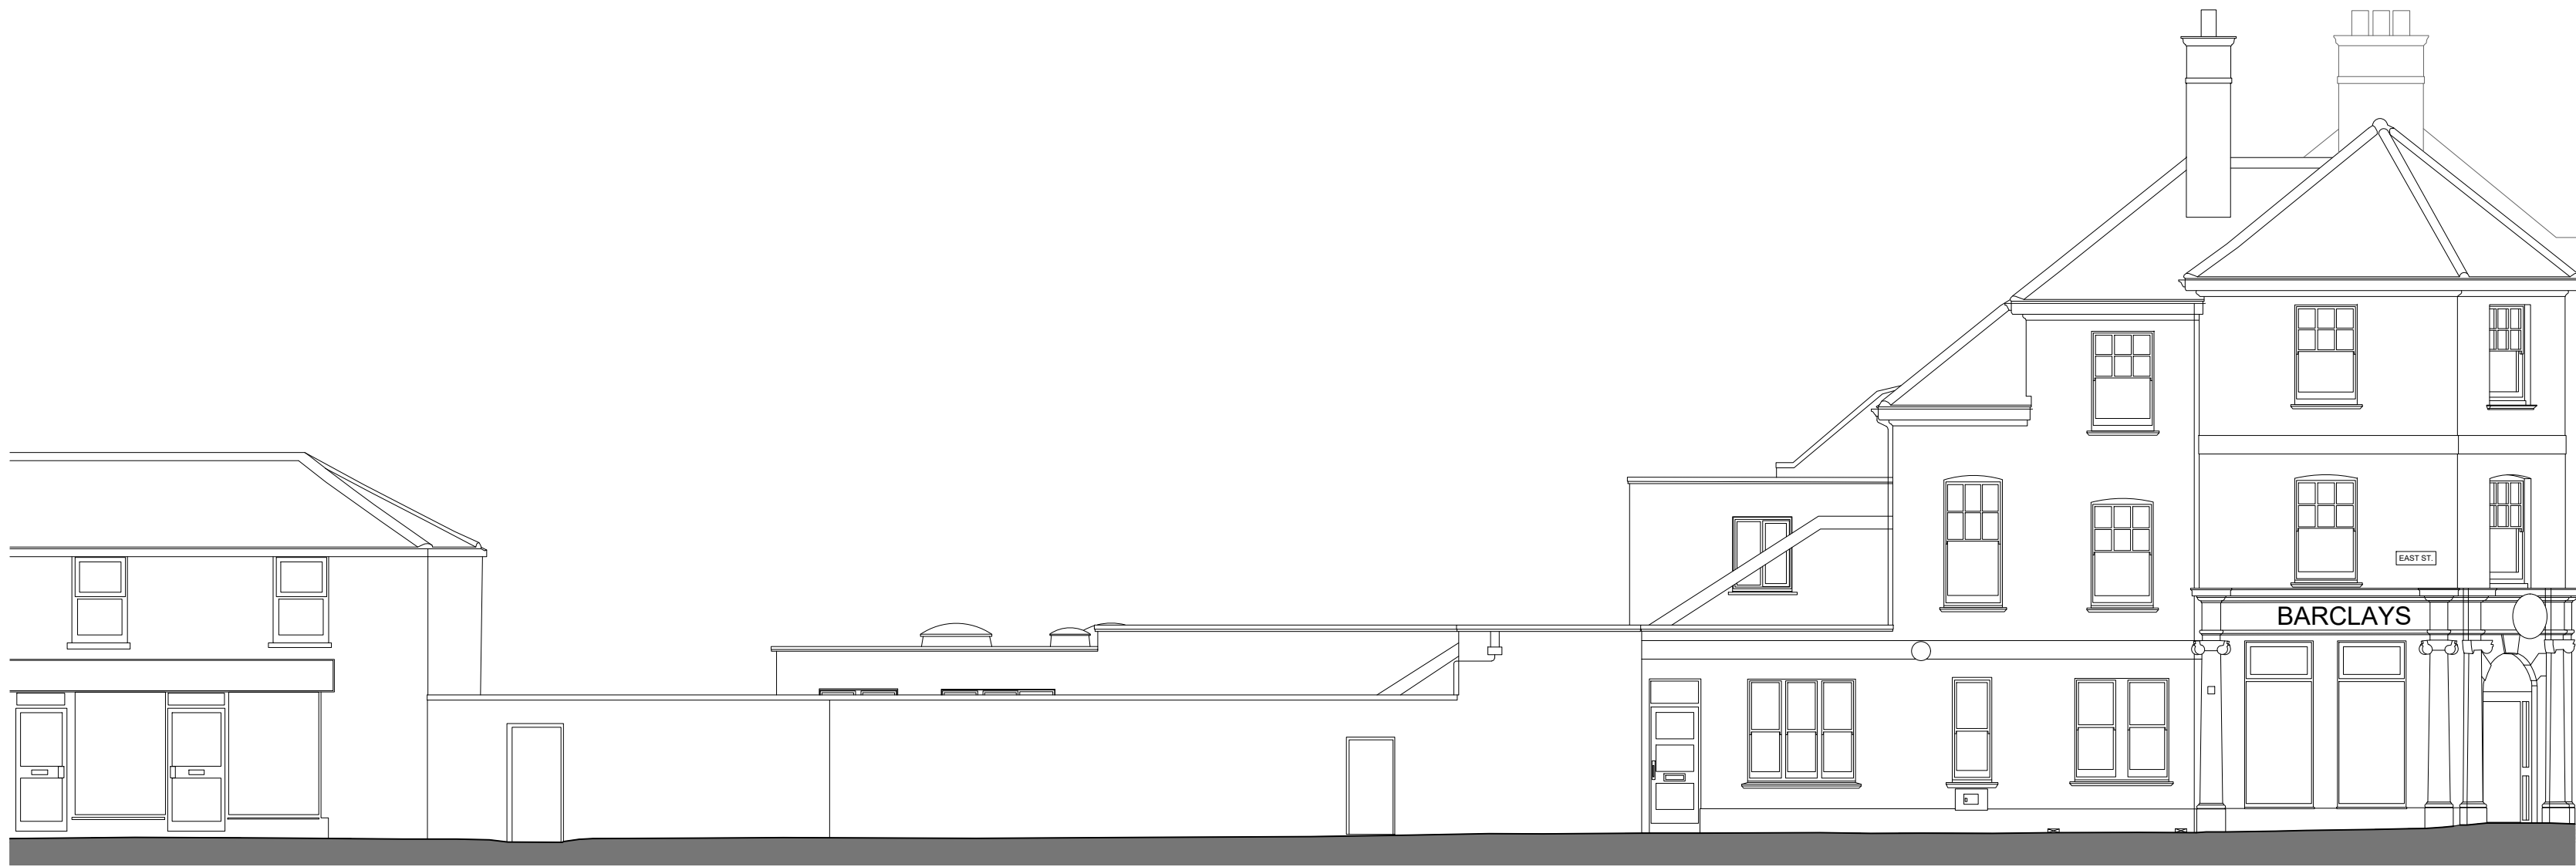


01 | EXISTING WEST ELEVATION
1:100



02 | EXISTING NORTH ELEVATION
1:100



03 | EXISTING SOUTH ELEVATION
1:100

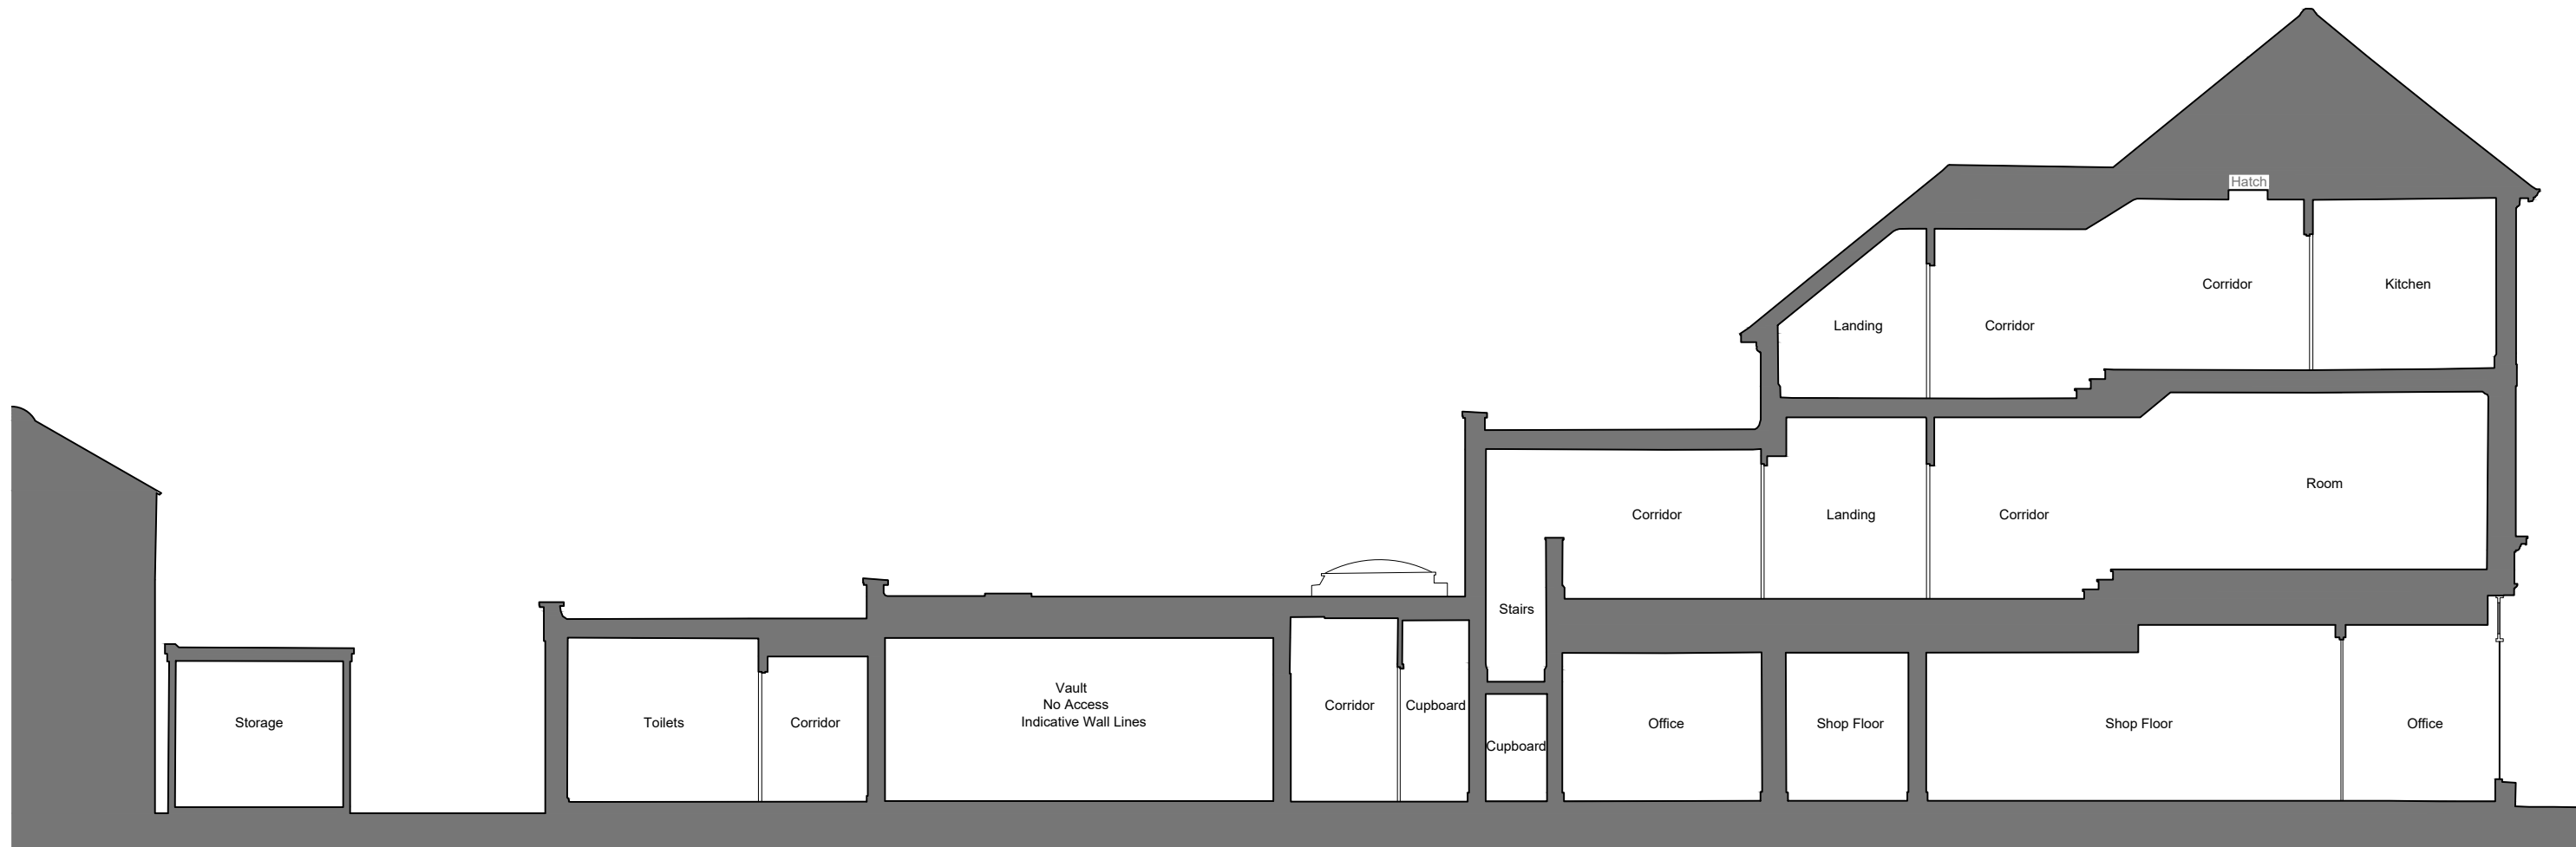

04 | SECTION AA
1:100

THE CONTRACTOR MUST VERIFY ALL DIMENSIONS ON SITE BEFORE MAKING SHOP DRAWINGS OR COMMENCING WORK OF ANY KIND. NO DIMENSIONS TO BE SCALED FROM THIS DRAWING.

1. THE BOUNDARIES SHOWN ARE BASED ON INFORMATION BY OTHERS. ALL BOUNDARIES TO BE VERIFIED ON SITE PRIOR TO COMMENCING CONSTRUCTION.

2. TOPOGRAPHICAL LEVELS TO BE CONFIRMED.

3. DESIGN & QUOTED AREAS ARE SUBJECT TO DESIGN DEVELOPMENT & STATUTORY CONSENTS.

4. ALL SURVEY INFORMATION SHOWN IS SUBJECT TO FURTHER SITE INVESTIGATION DURING DEMOLITION.

0m 1 2 3 6m
1:100

X	XX XX XX	-	MC
REV	DATE	REVISIONS	CHK

mohsin cooper
ARCHITECTS
MOHSIN COOPER LIMITED, 7 HIVE MANOR PARADE,
HIVE STREET, HIVE, EAST SUSSEX, BN1 2ZF
www.mohsincooper.com
© COPYRIGHT EXISTS ON THE DESIGN
AND INFORMATION SHOWN ON THIS DRAWING

PROJECT :
71 High Street, Littlehampton, BN17 5AE
CLIENT :
Target Five Property Consultants
DRAWING TITLE :
EXISTING ELEVATIONS & SECTION AA

SCALE :
1:100 @ A1
DRAWN :
MC
CHECKED :
MC
DATE :
SEP 2021

NUMBER :
0419-S004
REVISION:
-

STATUS:
S4
PLANNING
APPLICATION