



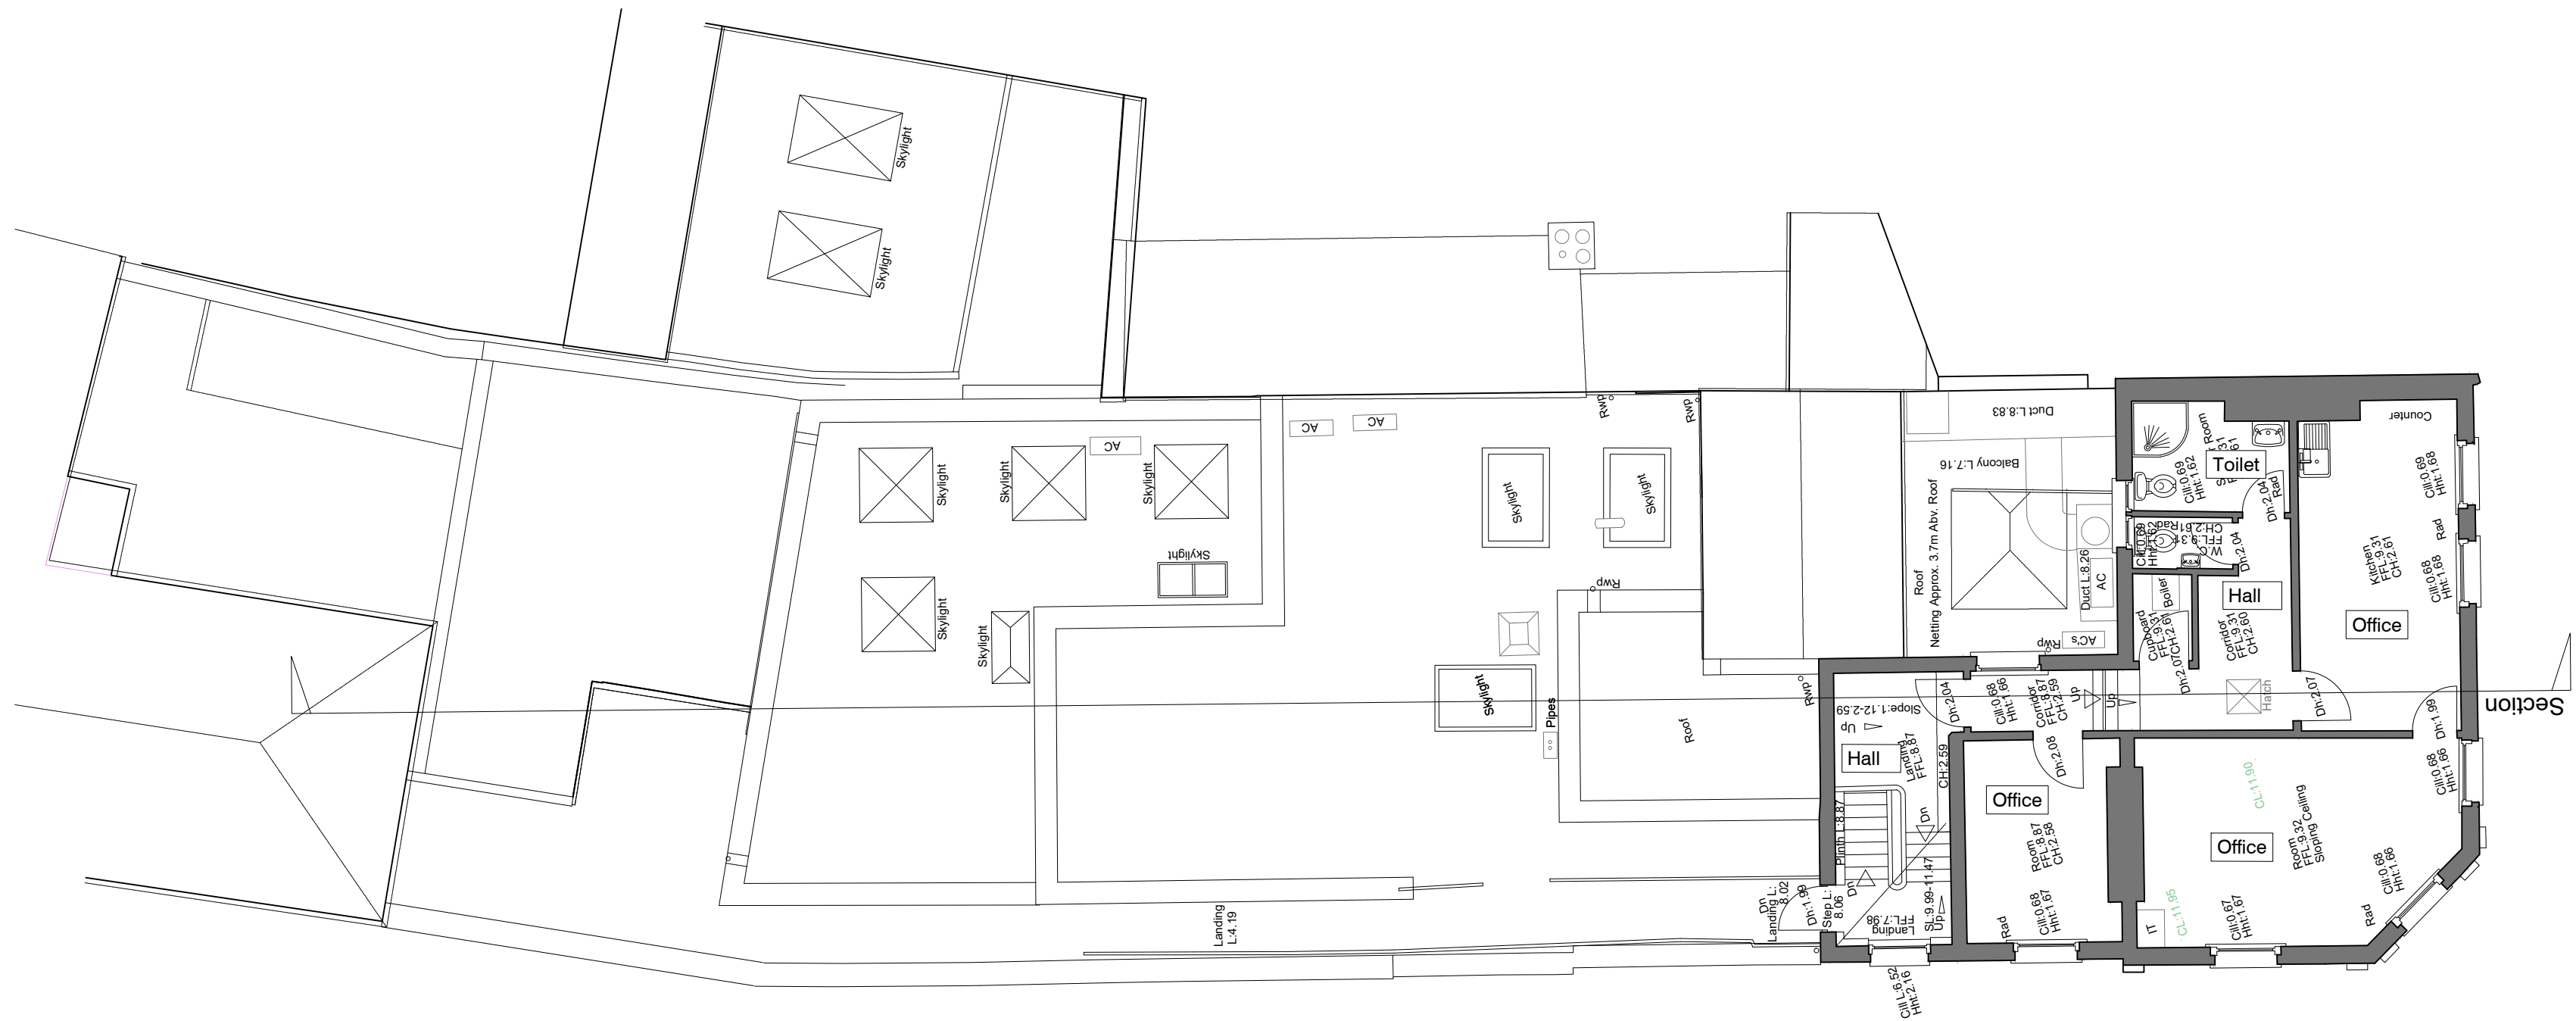

01 | EXISTING SECOND FLOOR PLAN
1:100

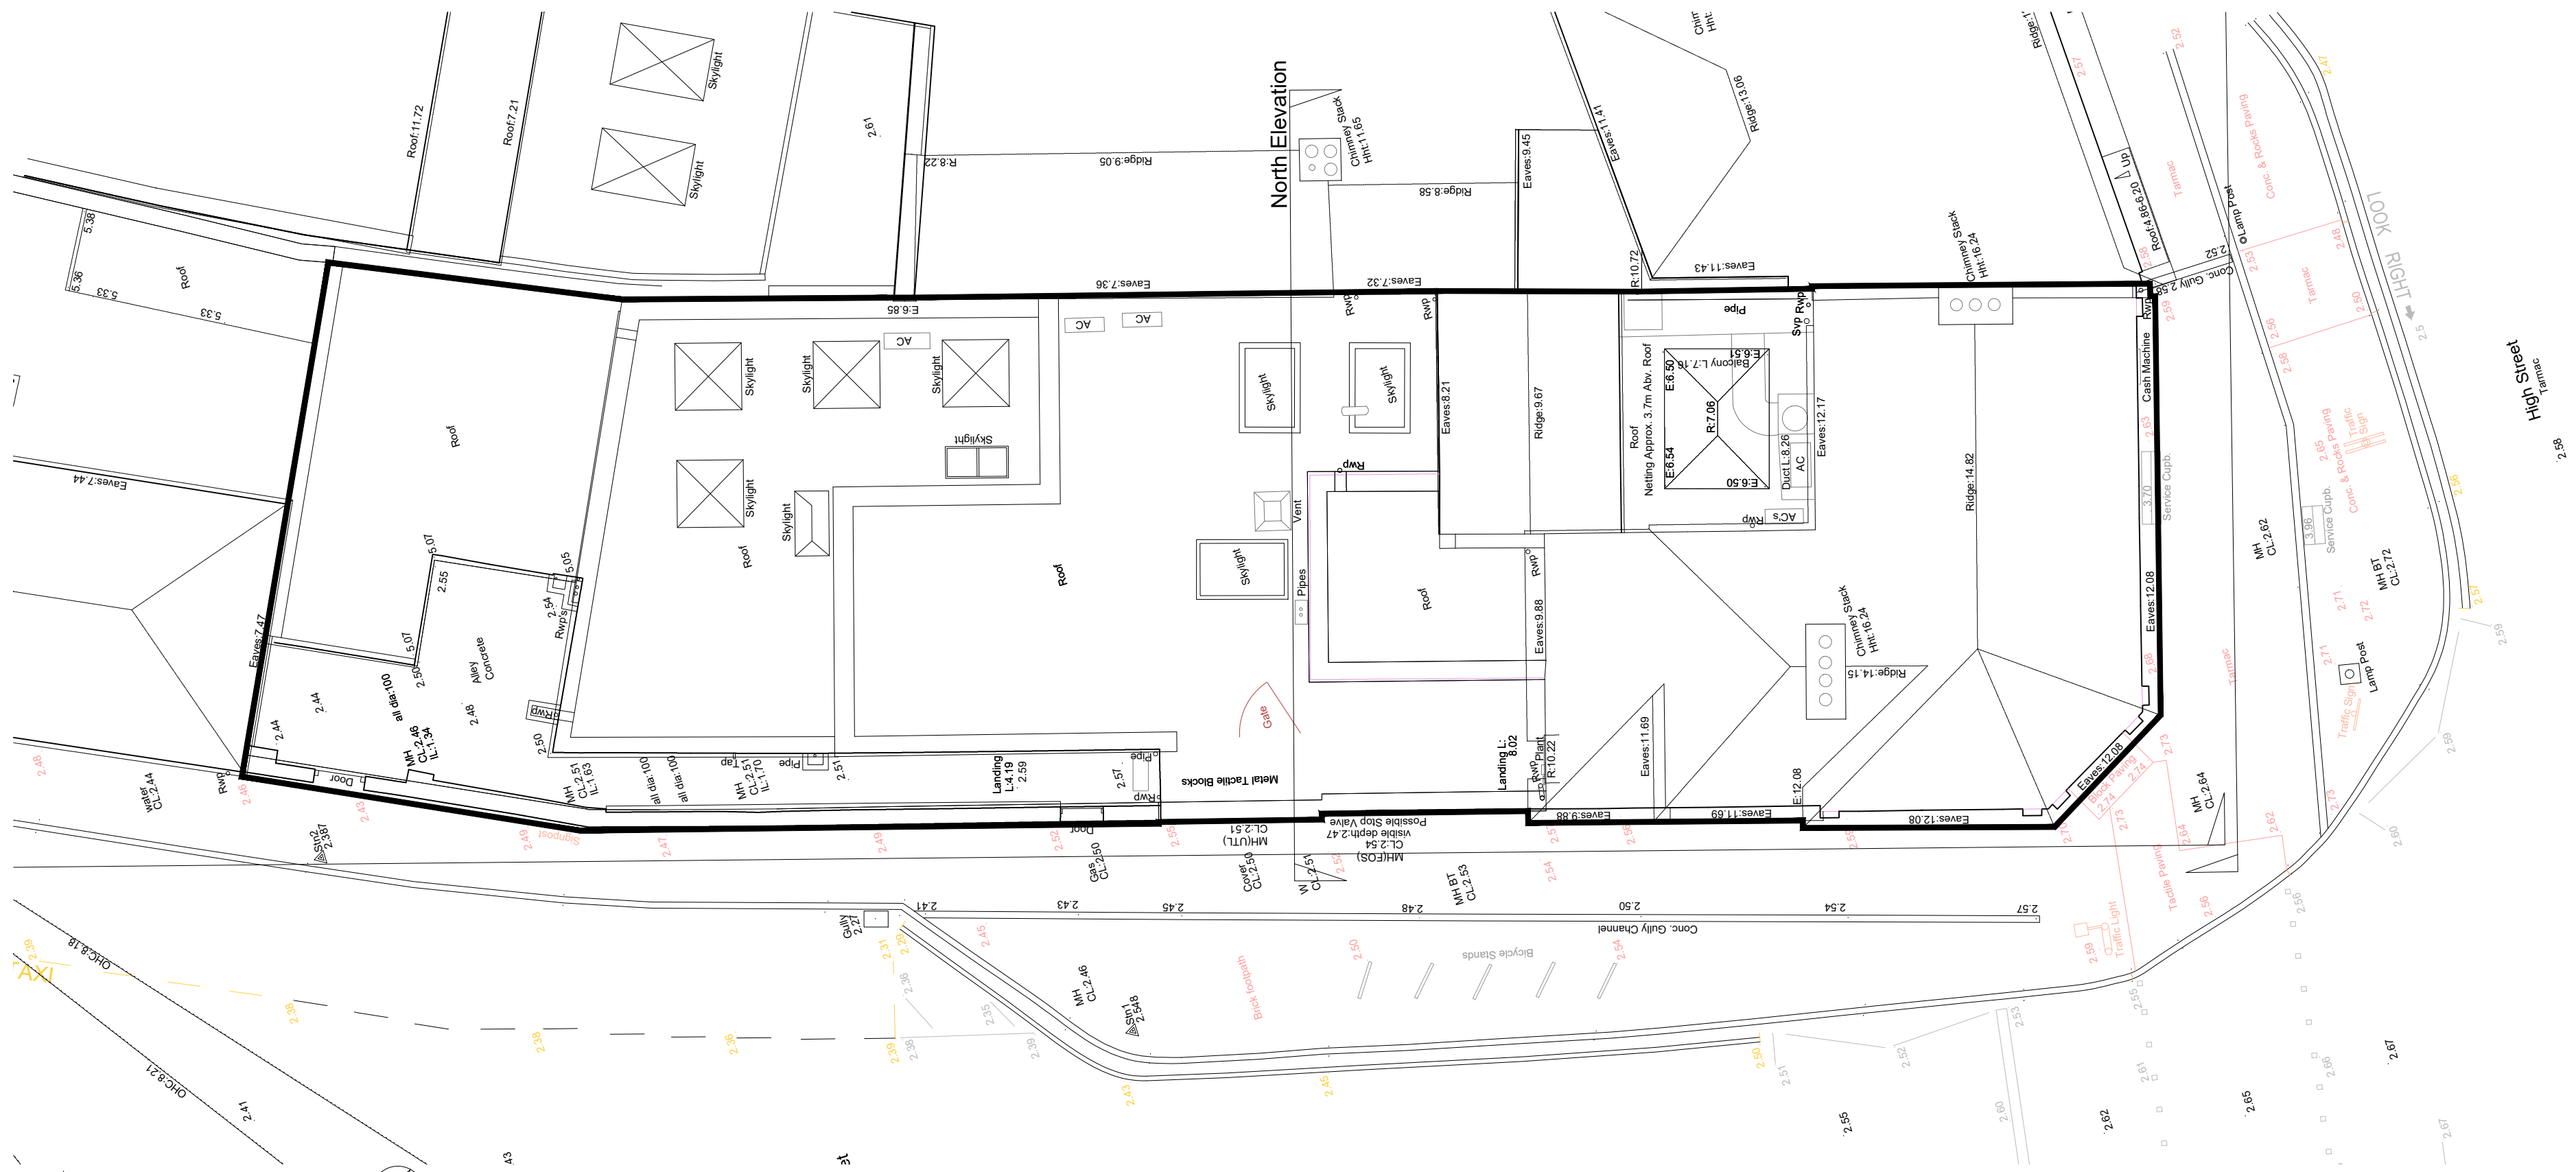

02 | EXISTING ROOF PLAN
1:100

THE CONTRACTOR MUST VERIFY ALL DIMENSIONS ON SITE BEFORE MAKING SHOP DRAWINGS OR COMMENCING WORK OF ANY KIND. NO DIMENSIONS TO BE SCALED FROM THE DRAWING.

1. THE BOUNDARIES SHOWN ARE BASED ON INFORMATION BY OTHERS. ALL BOUNDARIES TO BE VERIFIED ON SITE PRIOR TO COMMENCING CONSTRUCTION.

2. TOPOGRAPIHICAL LEVELS TO BE CONFIRMED.

3. DESIGN & QUOTED AREAS ARE SUBJECT TO DESIGN DEVELOPMENT & STATUTORY CONSENTS.

4. ALL SURVEY INFORMATION SHOWN IS SUBJECT TO FURTHER SITE INVESTIGATION DURING DEMOLITION.

0m 1 2 3 6m
1:100

REV	DATE	REVISIONS	CHK
1	XX/XX/XX	-	MC

mohsin cooper
ARCHITECTS

MOHSIN COOPER LIMITED, 7 HIVE MAJOR PARADE,
HIVE STREET, HIVE, EAST SUSSEX, BN1 2ZF
www.mohsincooper.com

PROJECT :
71 High Street, Littlehampton, BN17 5AE

CLIENT :
Target Five Property Consultants

DRAWING TITLE :
EXISTING SECOND FLOOR & ROOF PLANS

SCALE :	DRAWN :	MC	DATE :
1:100 @ A1	CHECKED :	MC	SEP 2021

NUMBER:	REVISION:
0419-S003	-

STATUS:	PLANNING APPLICATION
S2	

APRIL DISTRICT COUNCIL LUN22214