




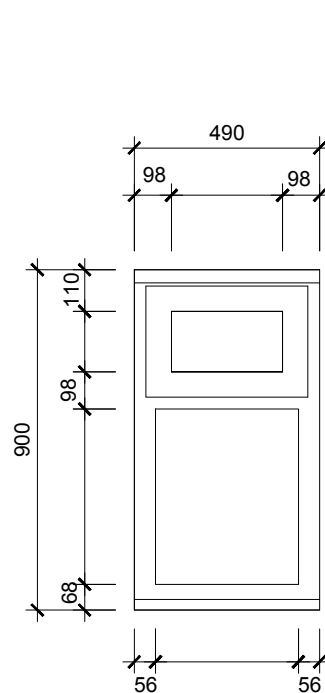


Window 1 - Existing
Scale 1:20 @ A3

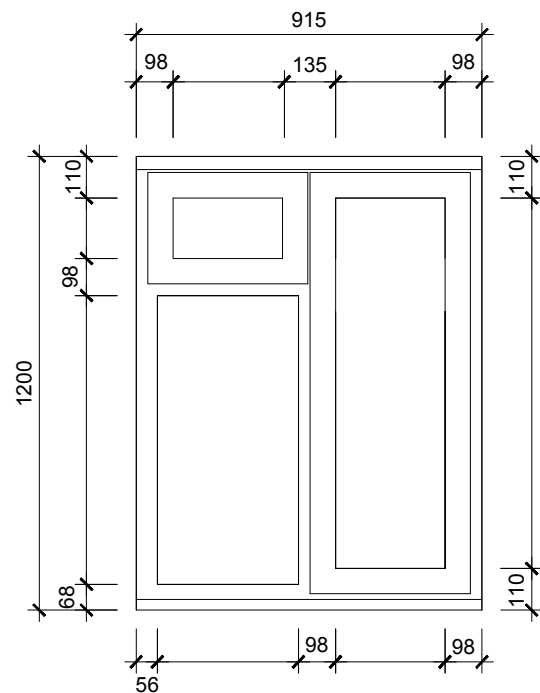


Window 2 - Existing
Scale 1:20 @ A3

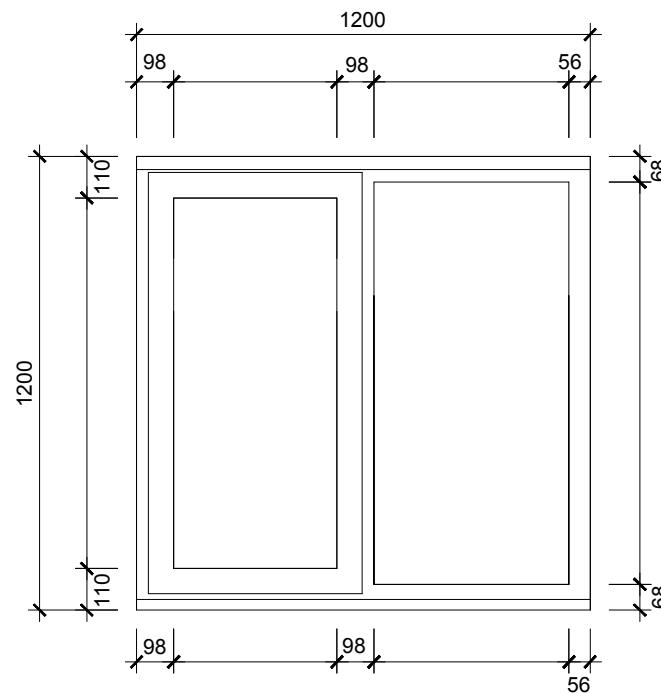


Window 3 - Existing
Scale 1:20 @ A3

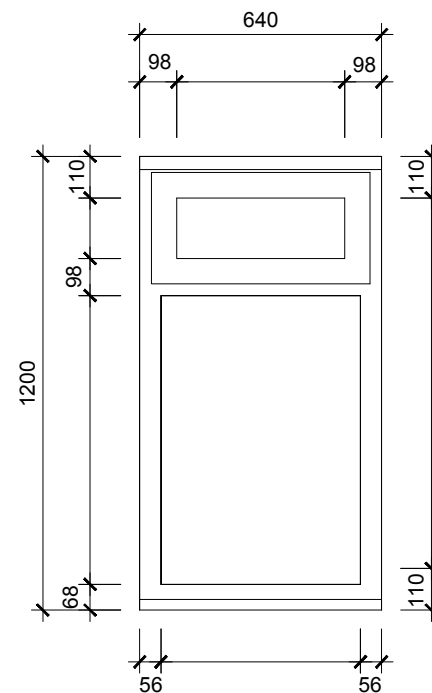


Window 4 - Existing
Scale 1:20 @ A3

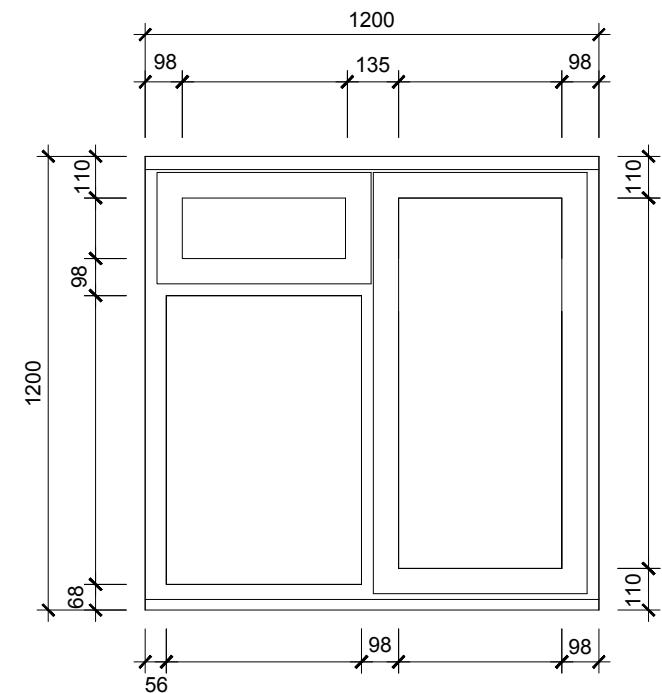


Window 5 - Existing
Scale 1:20 @ A3

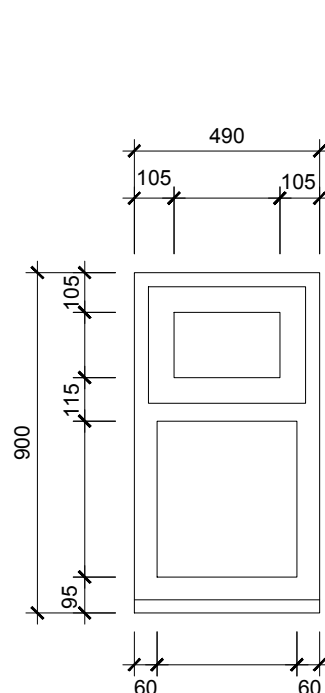


Window 1 - Proposed
Scale 1:20 @ A3

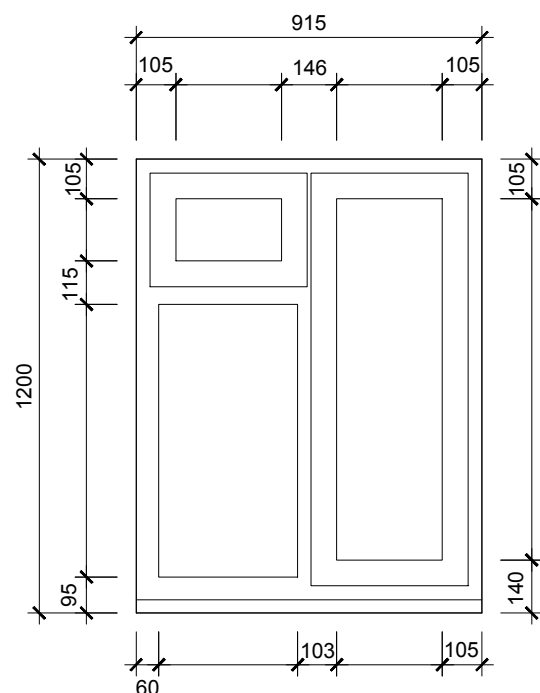


Window 2 - Proposed
Scale 1:20 @ A3

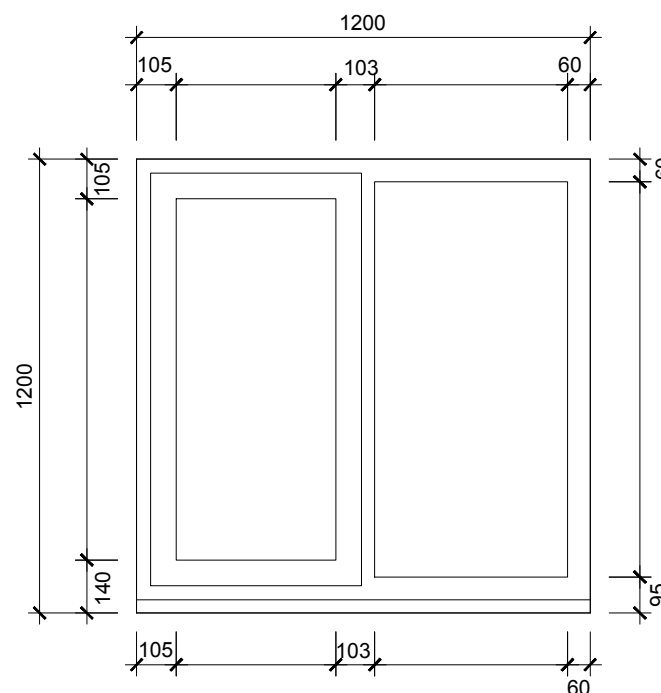


Window 3 - Proposed
Scale 1:20 @ A3

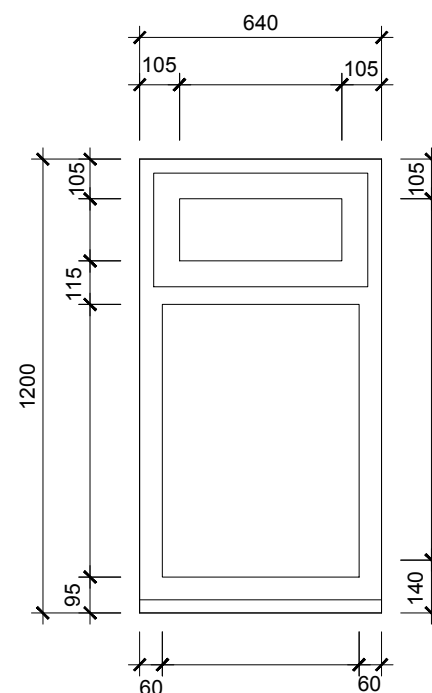

Window 4 - Proposed
Scale 1:20 @ A3

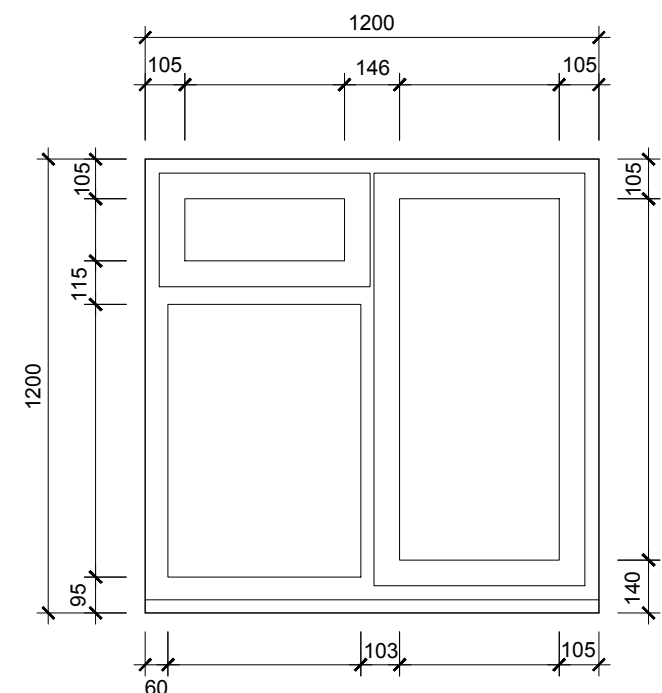

Window 5 - Proposed
Scale 1:20 @ A3

 

TO BE READ IN CONJUNCTION WITH PHOTOS OF FRONT & REAR ELEVATIONS

N.B. Drawings are to be used for planning purposes and are not for the fabrication of windows. Window supplier is responsible for his own site measurements.

client	project	drawing	date	drawn	drawing no	revision
Lee Stace & Caroline Jones	New Windows at Flat 11, Lyminster Gate 43 Lyminster Rd, Wick, BN17 7LF	Existing and Proposed Windows nos. 1-5	Nov 17	pd	0244 / 101	-
			scale	CAD file name:		
			1:20 @ A3			

No dimensions to be scaled from drawing except for planning purposes. The contractor should check all dimensions on site.

Peter Davey Ltd

construction consultants

49 Park Drive
Rustington
West Sussex BN16 3DY
Tel: 01903 773105
Mob: 07941 402217
Email: peterdavey67@btinternet.com