




South East Elevation (front)

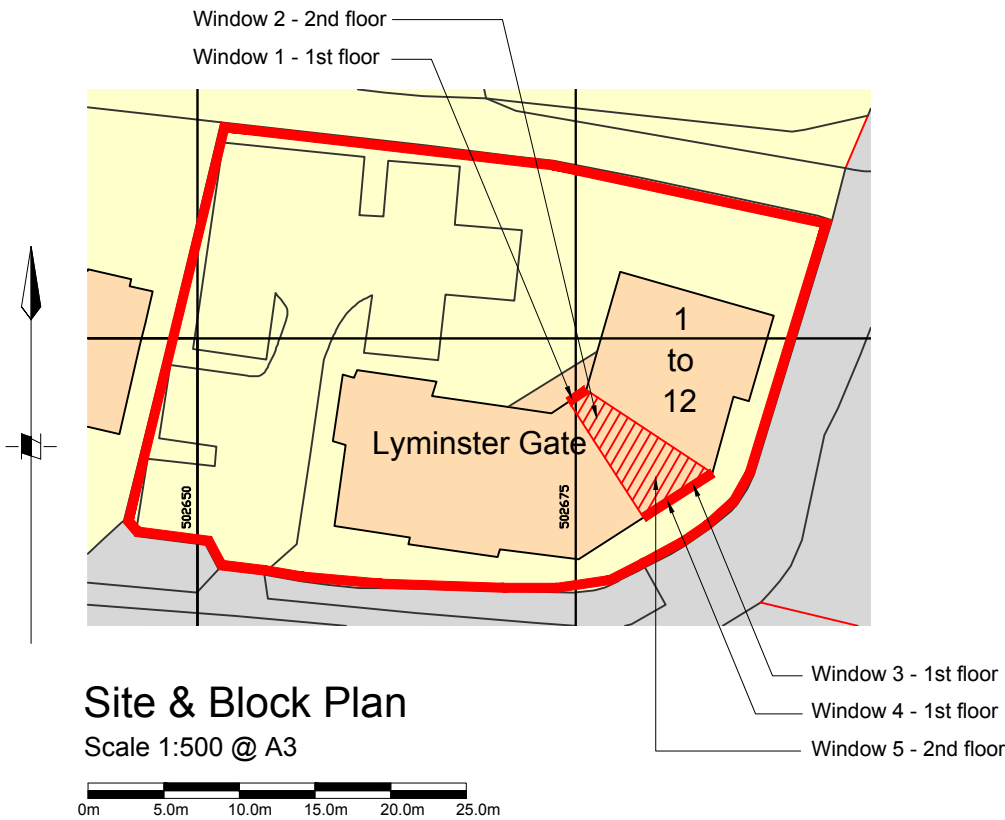


Site & Block Plan


Scale 1:500 @ A3



South East Elevation (front)

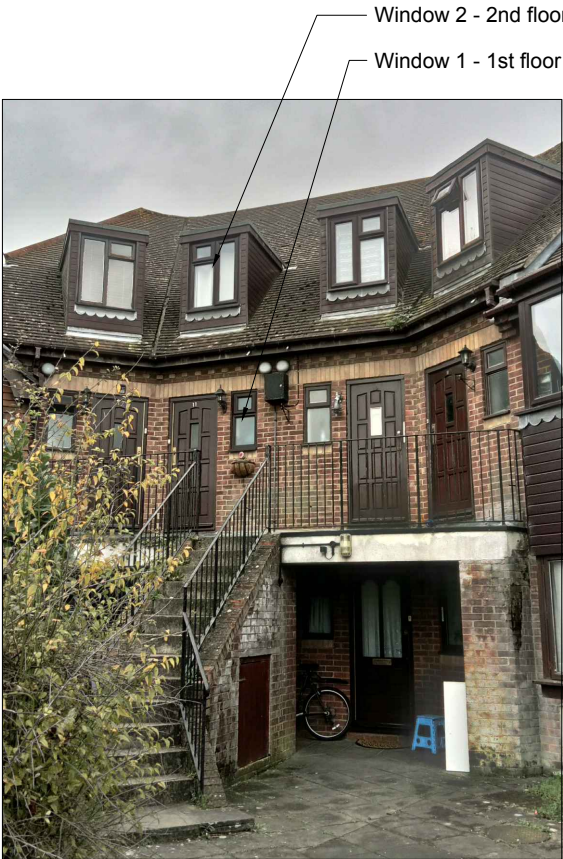

North West Elevation (rear)

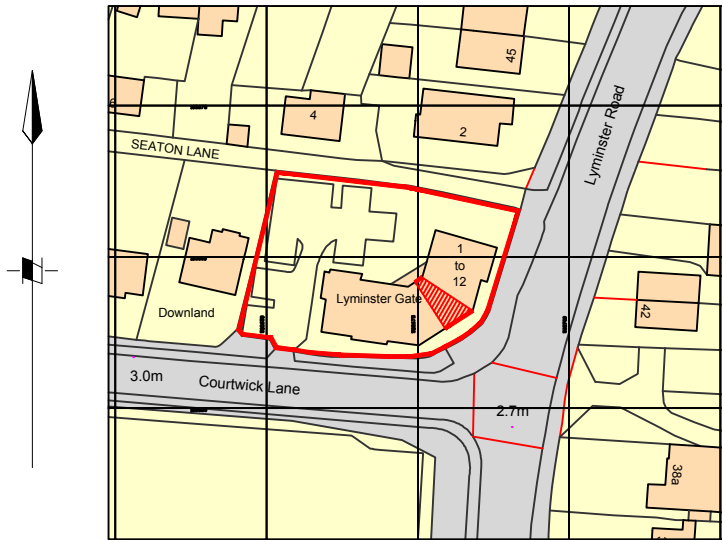

Ordnance Survey, (c) Crown Copyright 2017. All rights reserved. Licence number 100022432

Location Plan

Scale 1:1250 @ A3

client	project	drawing	date	drawn	drawing no	revision
Lee Stace & Caroline Jones	New Windows at Flat 11, Lyminster Gate 43 Lyminster Rd, Wick, BN17 7LF	Window Location Plan	Nov 17	pd	0244 / 100	-
No dimensions to be scaled from drawing except for planning purposes. The contractor should check all dimensions on site.			scale	1:500, 1:1250 @ A3	CAD file name:	

Peter Davey Ltd
construction consultants

49 Park Drive
Rustington
West Sussex BN16 3DY
Tel: 01903 773105
Mob: 07941 402217
Email: peterdavey67@btinternet.com