


General Notes:


Do not scale dimensions from this drawing, unless for Planning purposes.

The Contractor is responsible for checking all dimensions on site prior to commencement of the works.


This drawing is to be read in conjunction with the specification.

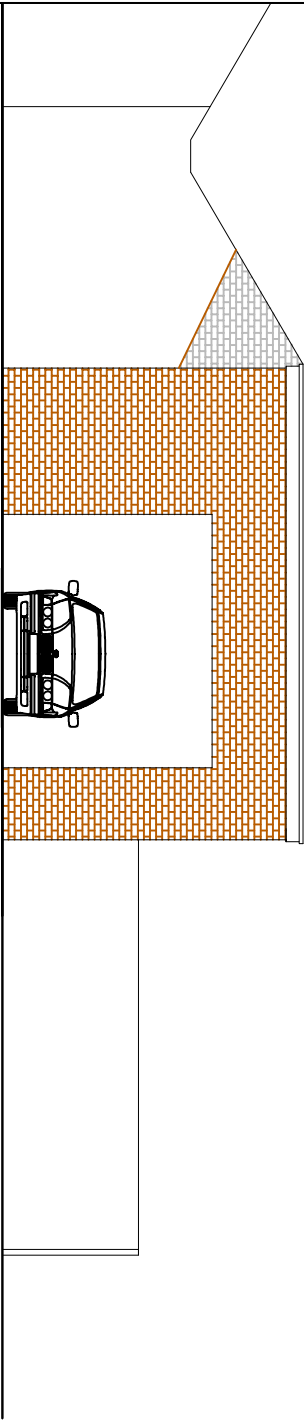


NORTH ELEVATION

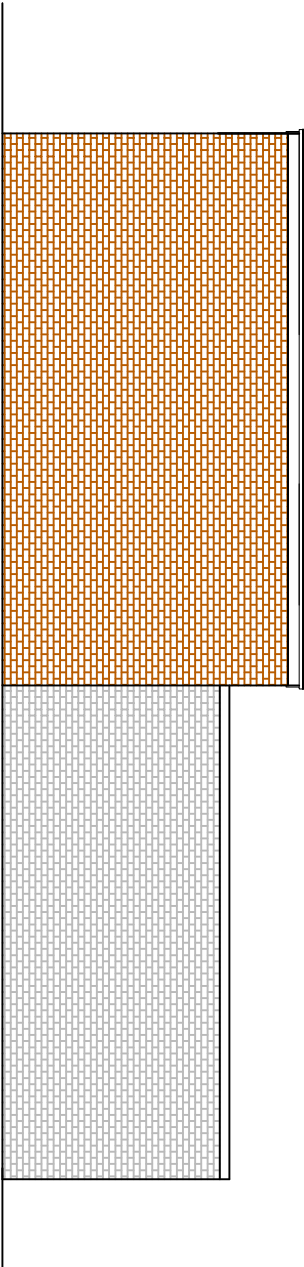

EAST ELEVATION

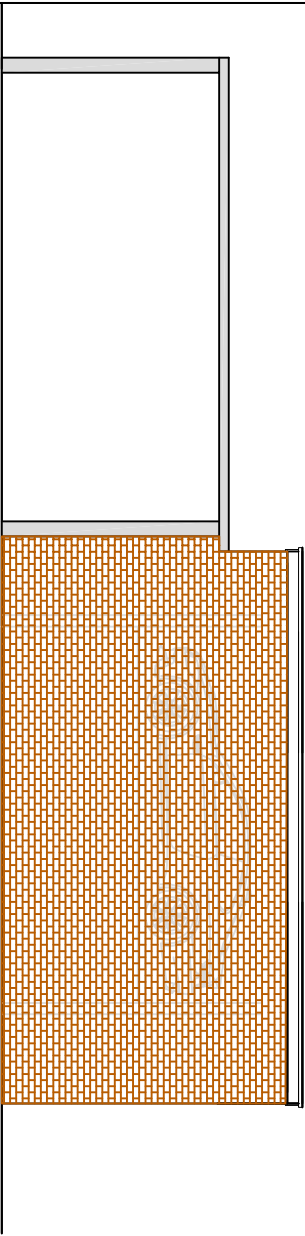

WEST ELEVATION

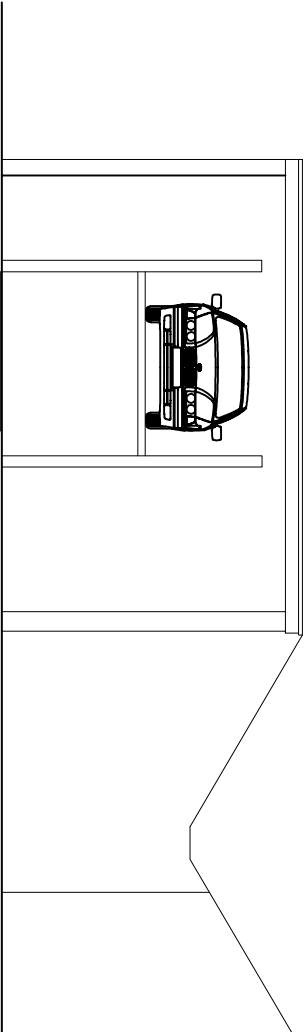

SOUTH ELEVATION

REV DATE NOTE

Revision	Date	Description
----------	------	-------------

Client:

The Car Surgery, 9 North Street, Littlehampton, BN17 6JJ

Project:

Extension to Rear

Drawing Title:

Existing Elevations

Scale: Date: Drawn By:

1:100 17/06/2021 BE

Drawing Number: Revision:

1410/004 -

Brian Elstone Surveying Services Ltd

Brian Elstone, MCIOR, IMAPS, FCABE
Building Surveyor and Architectural Consultant
CDM Consultant

1 Heme Court, Station Road, Rustington,
West Sussex, BN16 3BQ
Phone: 071903 784884, Mobile: 07710 593021,
Email: brian@elstone.biz