


General Notes:


Do not scale dimensions from this drawing, unless for Planning purposes.

The Contractor is responsible for checking all dimensions on site prior to commencement of the works.


This drawing is to be read in conjunction with the specification.

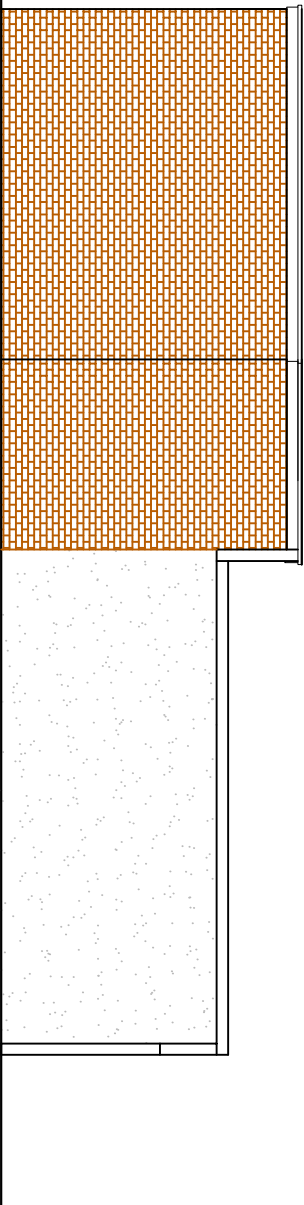

PROPOSED WEST ELEVATION

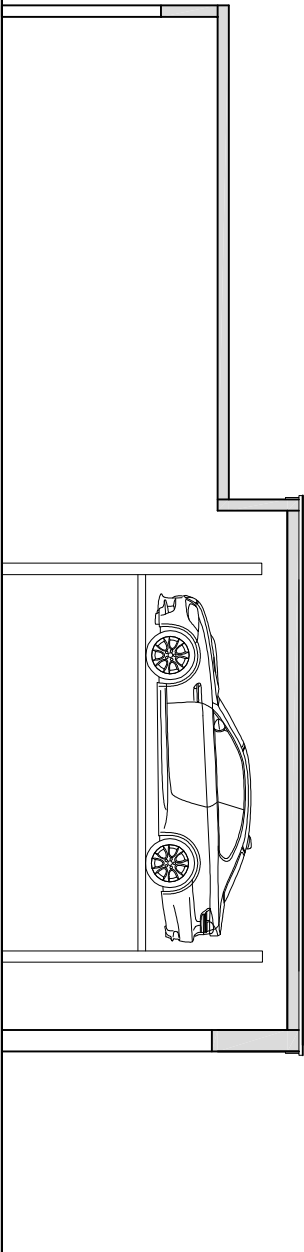

PROPOSED EAST ELEVATION

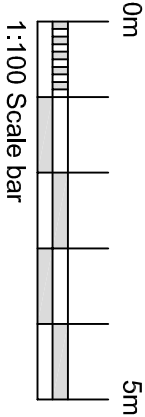

B 25/11/2021 Change to Flat roof

Revision	Date	Description
----------	------	-------------

Client:
The Car Surgery, 9 North Street, Littlehampton, BN17 6JJ

Project:
Extension to Rear

Drawing Title:
Proposed Elevations Sh 2

Scale: 1:100 Date: 17/06/2021 Drawn By: BE

Drawing Number: 1410/006 Revision: B

Brian Elstone Surveying Services Ltd
Brian Elstone, MCIOB, IMAPS, FCABE
Building Surveyor and Architectural Consultant
CDM Consultant
1 Heme Court, Station Road, Rustington,
West Sussex, BN16 3BQ
Phone: 01903 784884, Mobile: 07710 593021.
Email: brian@elstone.biz