



NOTES
WRITTEN DIMENSIONS TO BE TAKEN IN PREFERENCE TO SCALE, AND ARE TO BE CHECKED ON SITE PRIOR TO COMMENCING WORK.
THIS DRAWING IS TO BE READ IN CONJUNCTION WITH ALL OTHER DOCUMENTS RELATING TO THIS PROJECT.
ANY DISCREPANCIES ARE TO BE REFERRED IMMEDIATELY TO THE PROJECT DESIGNER.
THIS DRAWING IS COPYRIGHT, AND SHOULD NOT BE USED OR REPRODUCED WITHOUT PERMISSION.
IT IS THE CONTRACTOR'S RESPONSIBILITY TO ENSURE COMPLIANCE WITH THE BUILDING REGULATIONS.

Scale bar (m)

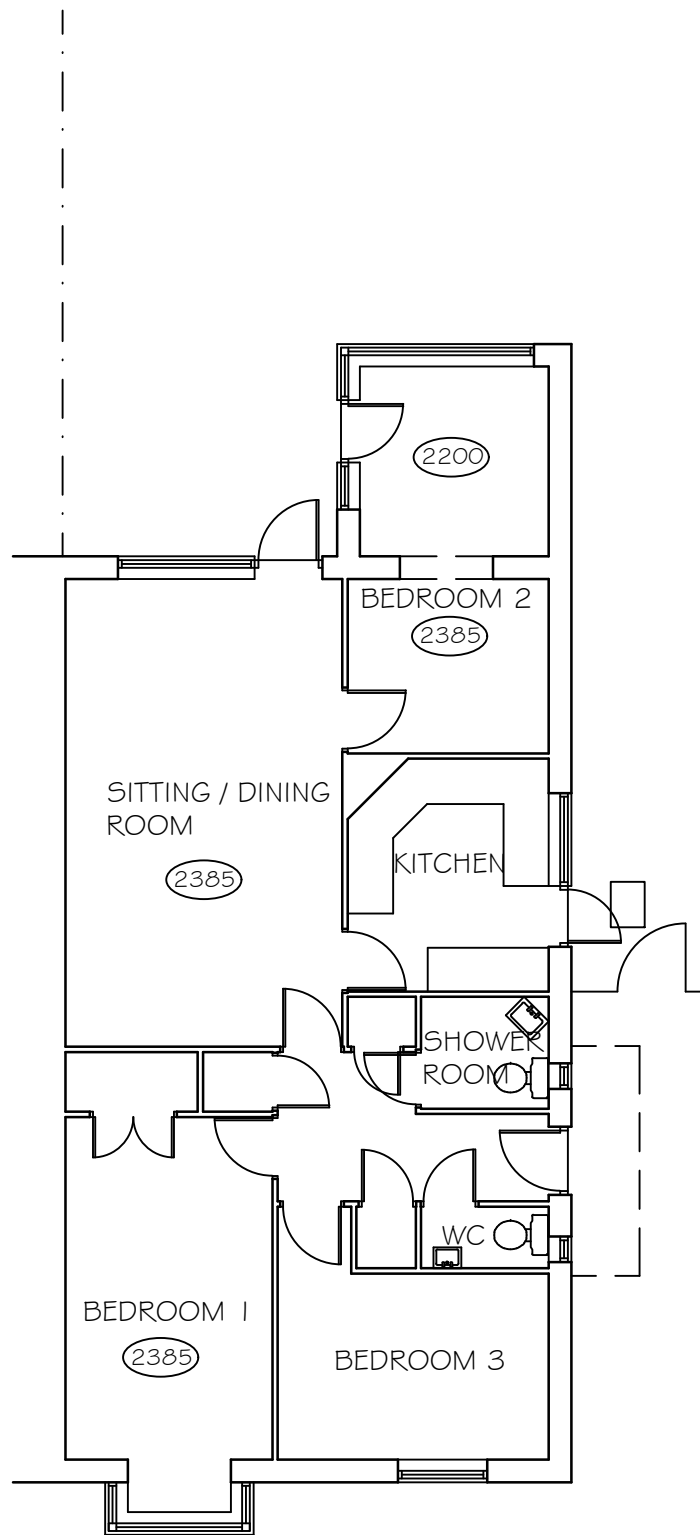

EXISTING FLOOR PLAN

 

EXISTING REAR ELEVATION



EXISTING SIDE ELEVATION

CLIENT
MR & MRS BUCKLER

SCALE
1:100 @A3

DRAWN BY
PLB

DATE
NOV 21

DWG NO 1110/01

REV. -

REV DESCRIPTION

PROJECT
18 MIDDLE MEAD
LITTLEHAMPTON
WEST SUSSEX

DRAWING TITLE
EXISTING FLOOR PLAN AND
ELEVATIONS

DATE



Unit 3b Woodhorn Business Centre
Woodhorn Lane
Oving Chichester
West Sussex PO20 2BX
Tel 01243 774764
www.sloaneandbrown.co.uk