

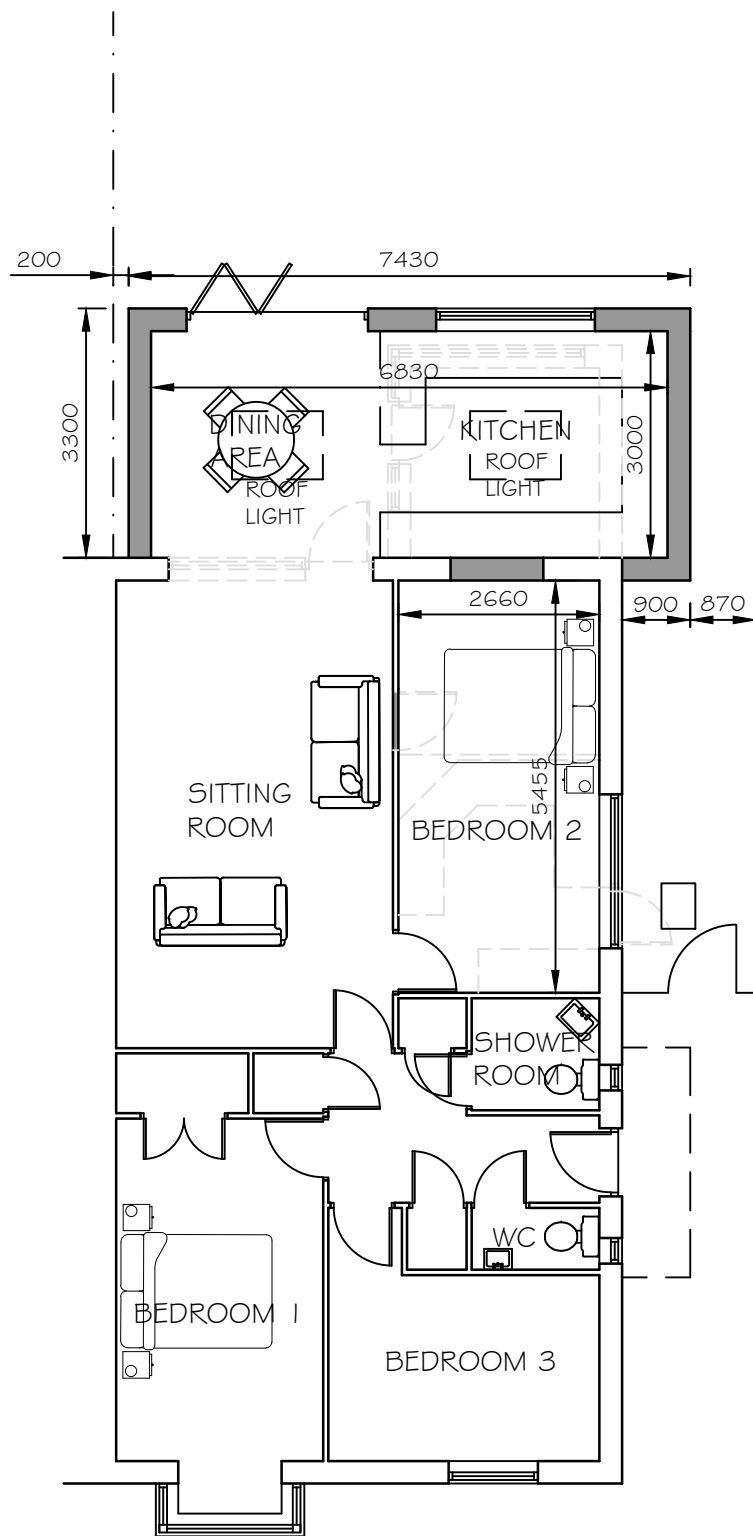


NOTES
 WRITTEN DIMENSIONS TO BE TAKEN IN PREFERENCE TO SCALE, AND ARE TO BE CHECKED ON SITE PRIOR TO COMMENCING WORK.
 THIS DRAWING IS TO BE READ IN CONJUNCTION WITH ALL OTHER DOCUMENTS RELATING TO THIS PROJECT.
 ANY DISCREPANCIES ARE TO BE REFERRED IMMEDIATELY TO THE PROJECT DESIGNER.
 THIS DRAWING IS COPYRIGHT, AND SHOULD NOT BE USED OR REPRODUCED WITHOUT PERMISSION.
 IT IS THE CONTRACTOR'S RESPONSIBILITY TO ENSURE COMPLIANCE WITH THE BUILDING REGULATIONS.


Scale bar (m)

 

PROPOSED FLOOR PLAN

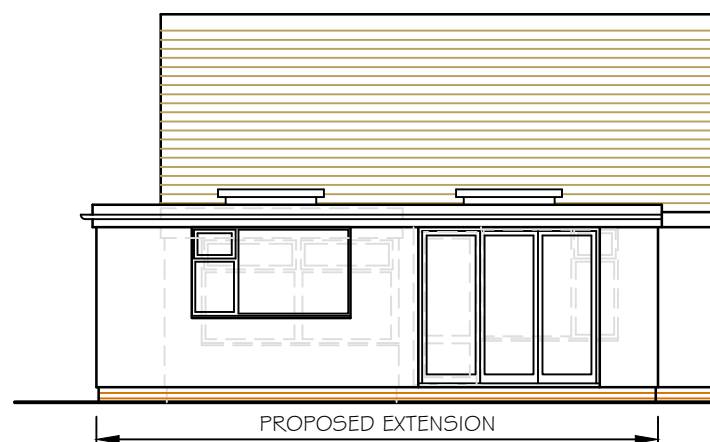

PROPOSED REAR ELEVATION

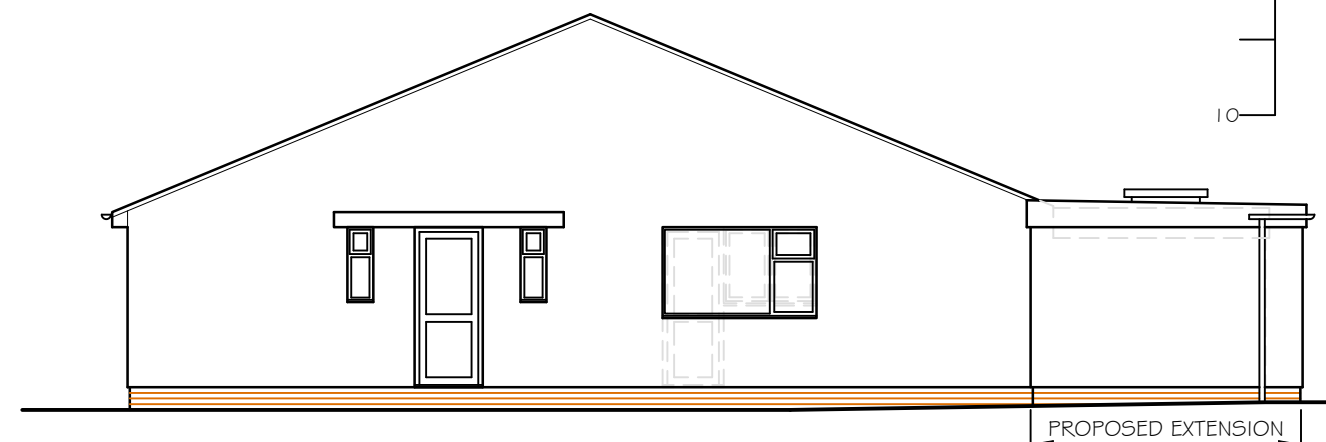

PROPOSED SIDE ELEVATION

CLIENT
 MR & MRS BUCKLER

SCALE
 1:100 @A3

DRAWN BY
 PLB

DATE
 NOV 21

DWG NO 1110/02

REV. A

A PROPOSALS AMENDED
 REV DESCRIPTION

PROJECT
 18 MIDDLE MEAD
 LITTLEHAMPTON
 WEST SUSSEX

DRAWING TITLE
 PROPOSED FLOOR PLAN AND
 ELEVATIONS

22.11.21
 DATE



Unit 3b Woodhorn Business Centre
 Woodhorn Lane
 Oving Chichester
 West Sussex PO20 2BX
 Tel 01243 774764
www.sloaneandbrown.co.uk