



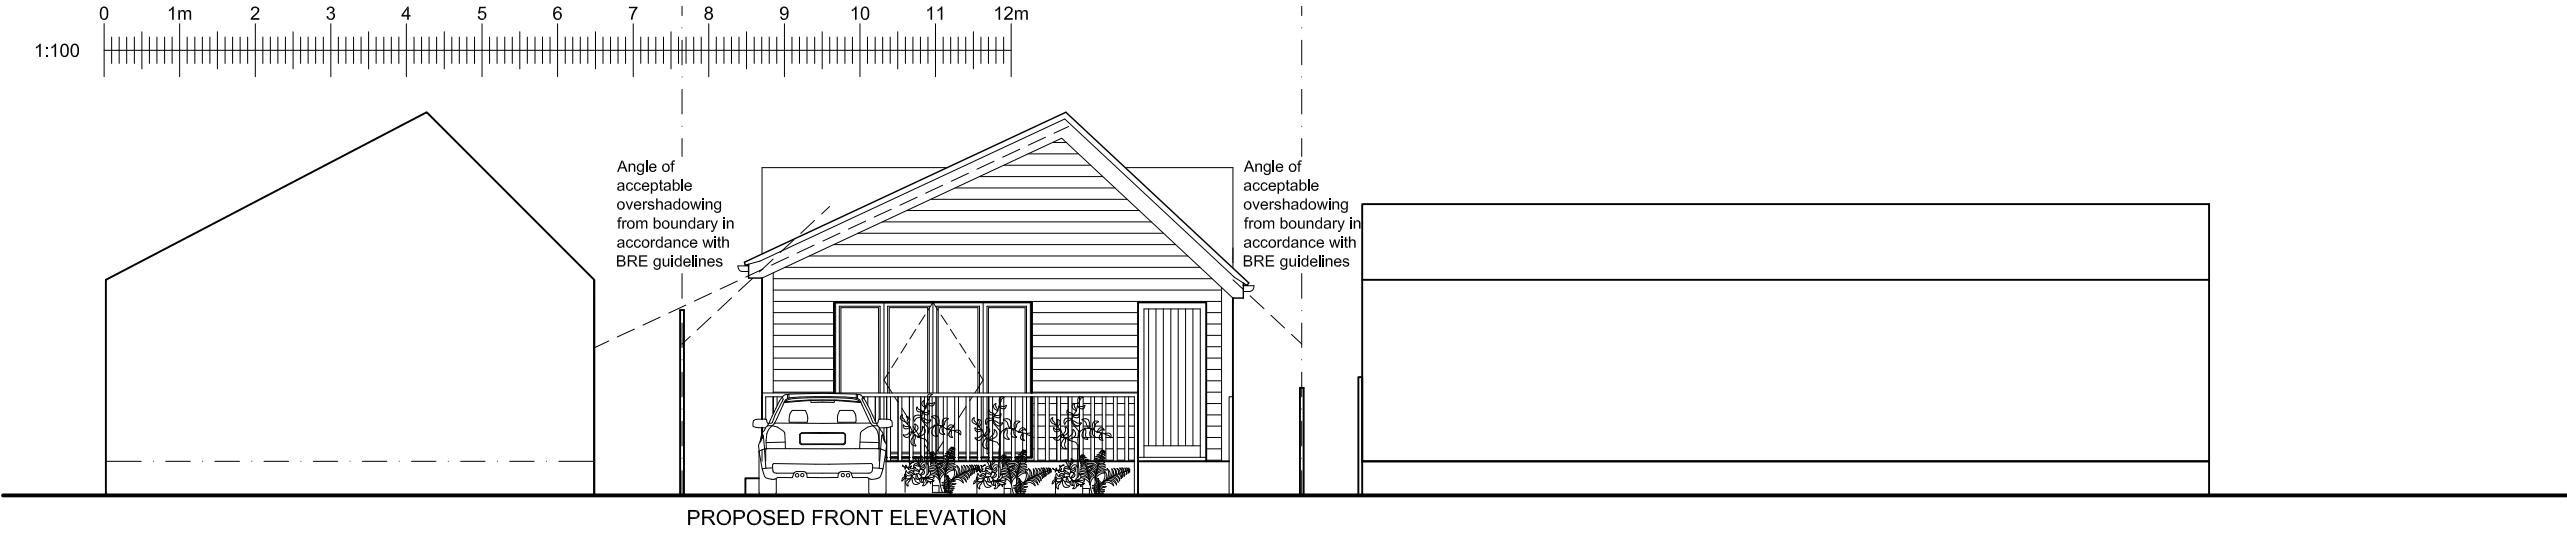


PROPOSED FRONT ELEVATION



PROPOSED SIDE ELEVATION

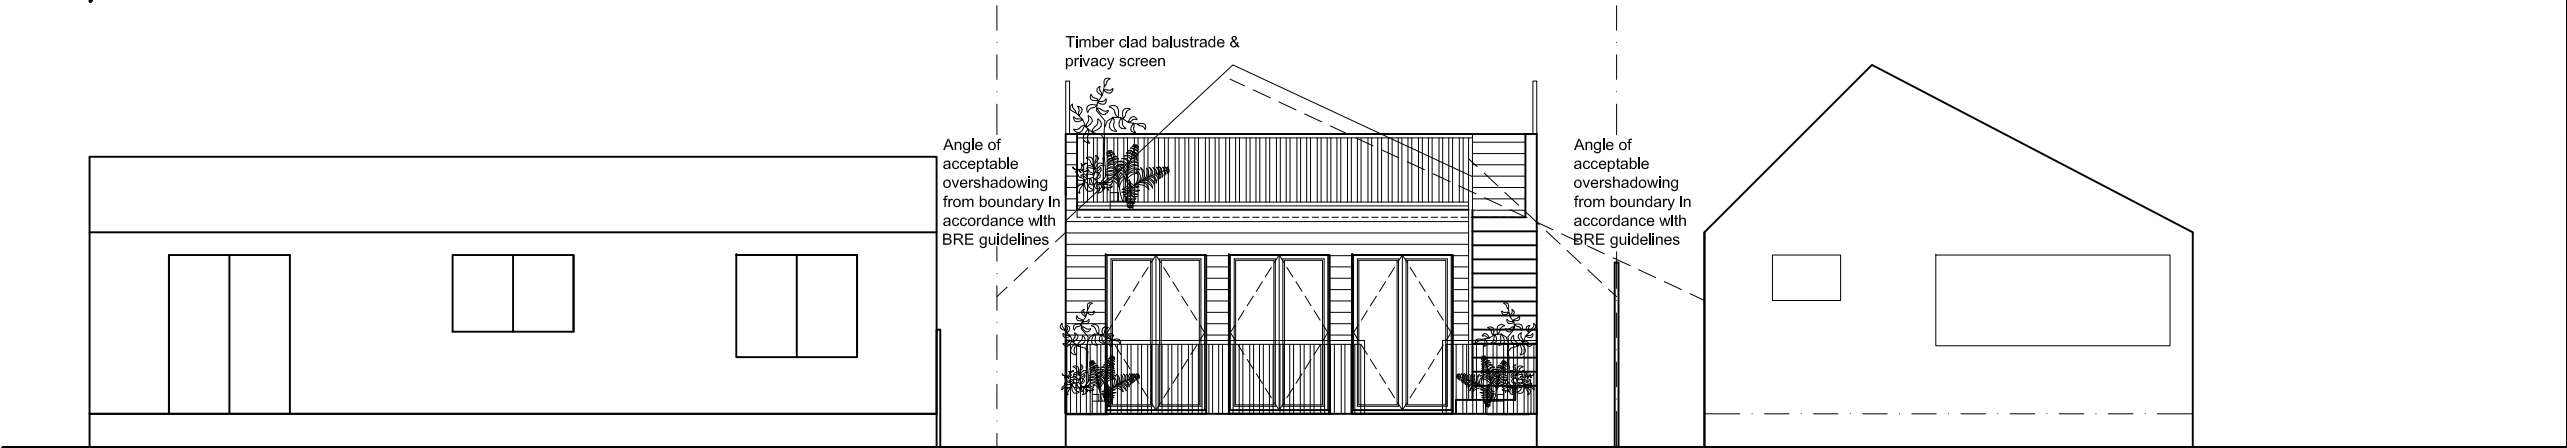

PROPOSED REAR ELEVATION

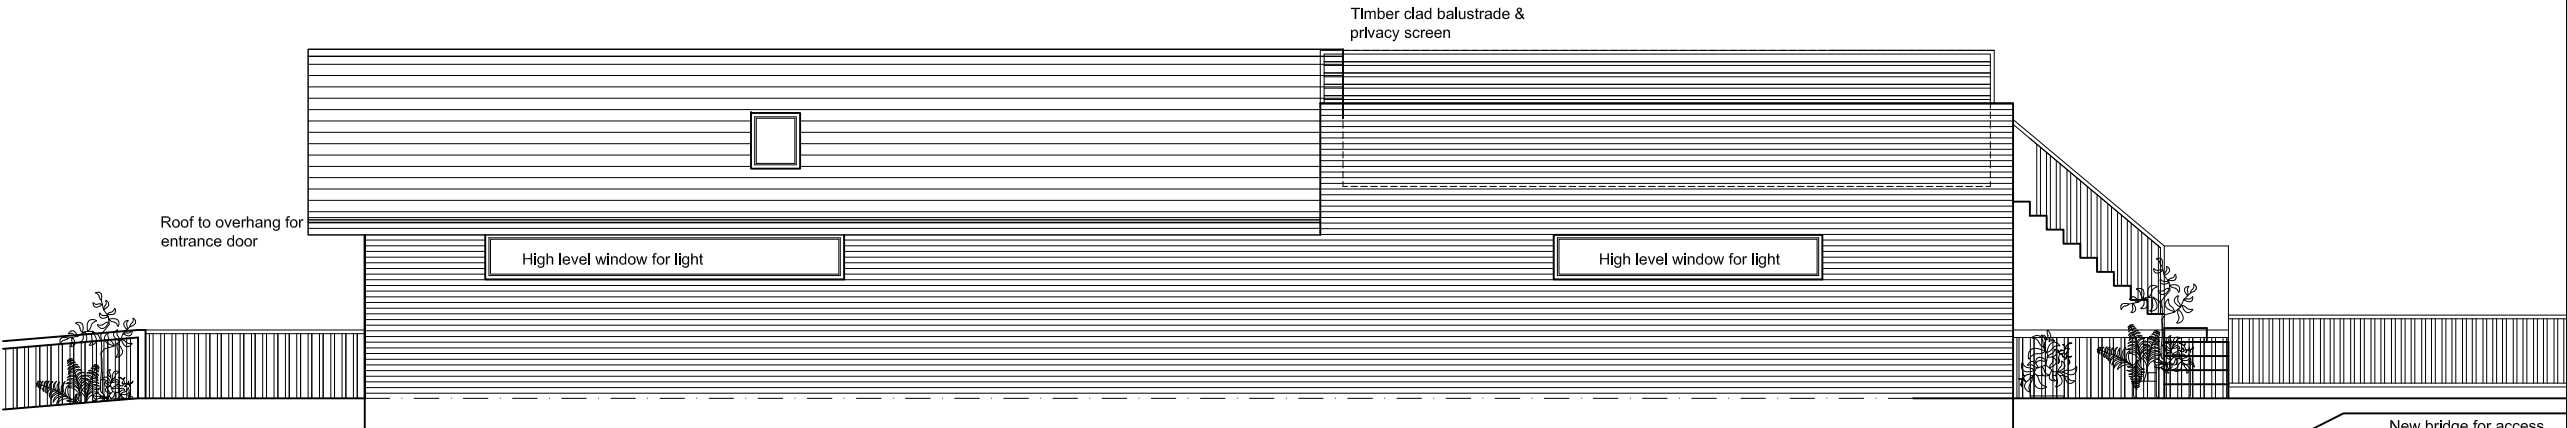

PROPOSED SIDE ELEVATION

**GENERAL**

CONTRACTOR TO CHECK DIMENSIONS ON SITE BEFORE COMMENCEMENT OF WORK.

All materials and workmanship to be in accordance with current British Standards and Codes of Practice and comply fully with the Building Regulations.

All existing timbers to be inspected and replaced as necessary.

Electrical Services installations to be carried out in accordance with the Institute of Electrical Engineers specifications and British Standards.

Plumbing installations to be carried out in accordance with the Chartered Institute of Building Services Engineers.

All distributed surfaces to be made good prior to completion and handover of Contract.

leo|horsfield

SURVEYING

BUILDING SURVEYS - PARTY WALL MATTERS

ARCHITECTURE - BUILDING ENGINEERS

RICS

Chartered Building Consultancy

9 Clifton Hill - Brighton - East Sussex - BN1 3HQ

tel. : 01273 386 775 - fax : 01273 357 895

web : [www.leohorsfieldsurveying.co.uk](http://www.leohorsfieldsurveying.co.uk)

mail : [info@lhsurveying.co.uk](mailto:info@lhsurveying.co.uk)

☒

PLANNING

☐

BUILDING CONTROL

-

NOT FOR CONSTRUCTION

Project address

SEANORMUS  
ROPE WALK  
LITTEHAMPTON

Client

MRS CAMBURN

Title

PROPOSED ELEVATIONS

|             |              |       |       |
|-------------|--------------|-------|-------|
| Format      | A3           | Scale | 1:100 |
| Date        | DEC 2009     | Drawn | RH    |
| Drawing No. | LH09-300-104 | Rev   | D     |

|                                        |          |       |        |
|----------------------------------------|----------|-------|--------|
| Revision                               | Date     | Drawn | Rev.No |
| Scheme revised                         | 06.08.10 | RH    | A      |
| Scheme revised                         | 12.09.10 | RH    | B      |
| Scheme revised                         | 23.09.10 | RH    | C      |
| Rooflights added and materials revised | 09.12.10 | RH    | D      |

DO NOT SCALE FROM THIS DRAWING

All dimensions to be verified on site.  
This drawing has been produced for the specific client and project identified below and is not intended for use by any other person or for any other purpose.  
This drawing is protected under The Copyright, Designs and Patents Act 1988.

ARUN DISTRICT COUNCIL LU/386/10/