



Rear extension
4.3 x 6 m


School
House

2980

FS

HILL ROAD

THORNCROFT ROAD

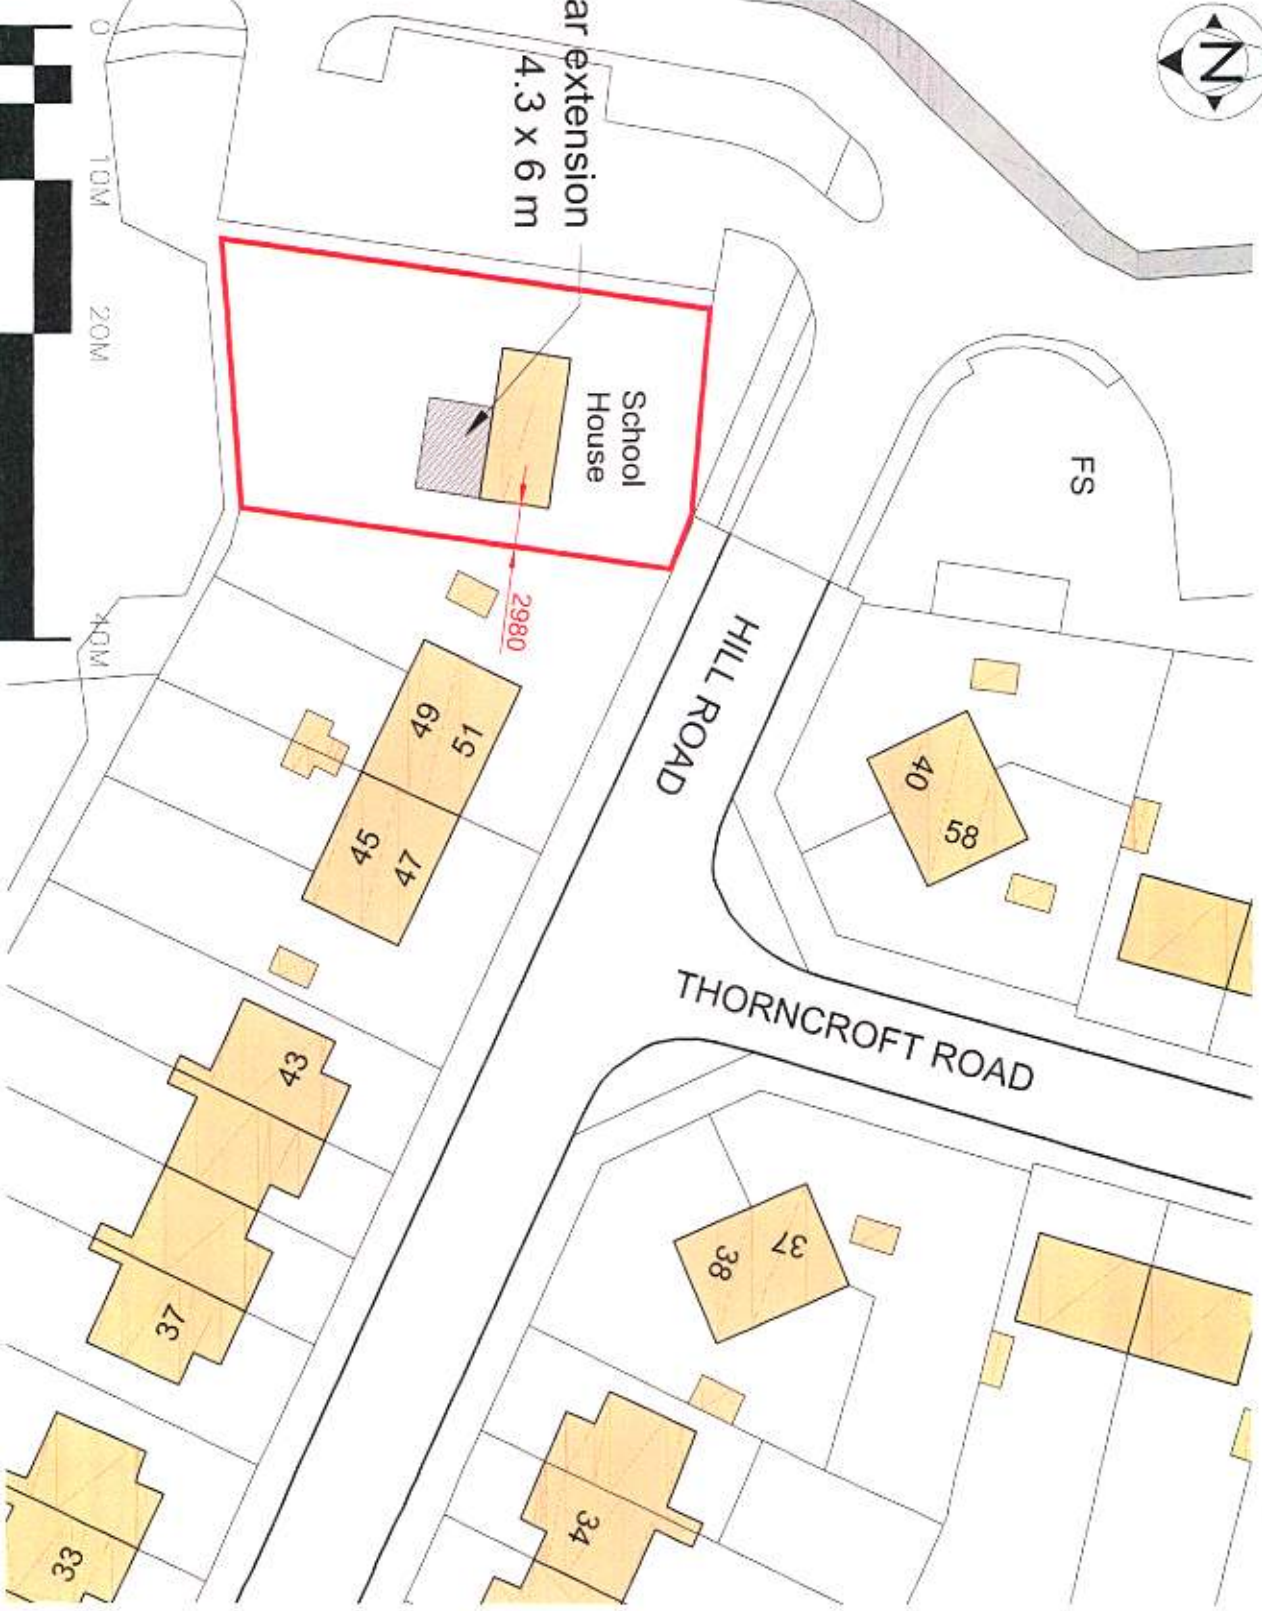


General Notes:

1. The site is shown for planning purposes only.
2. The site is shown for planning purposes only.
Drawing Notes:

1. The site is shown for planning purposes only.
2. The site is shown for planning purposes only.
Revision Description

 

Drawn By: G. A.

Drawing Status

Planning

Project: Rear Extension

Mr. A. Dexter
The School House
Hill Road
LITTLEHAMPTON
BN16 6DG

Drawing

Site Plan

Scale: 1:500 @ A4

Job No: A-067

Drawing No: 067-01

Revised: