


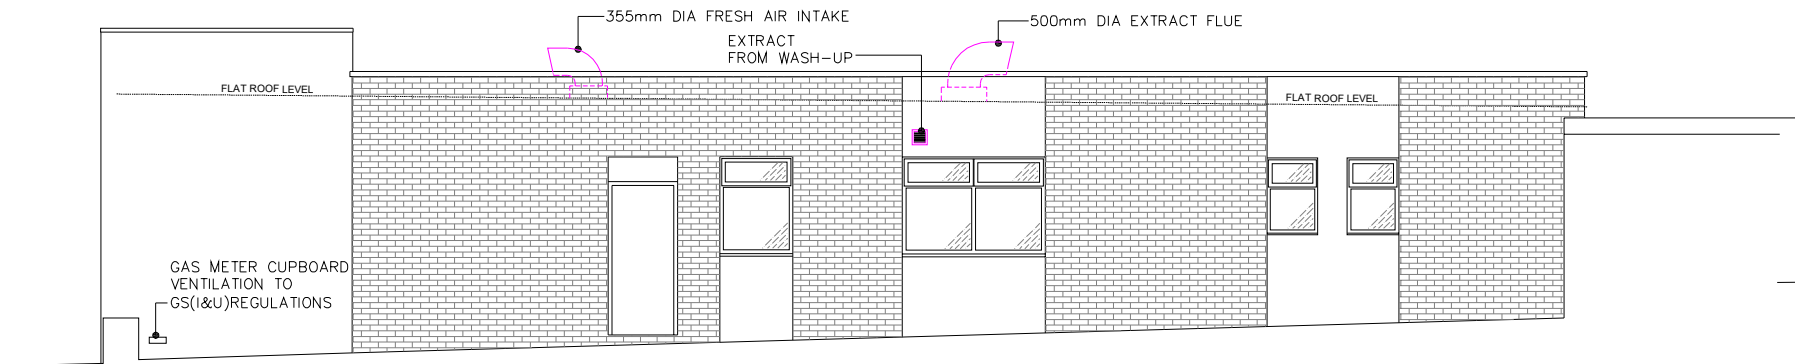


 

SIDE ELEVATION (NORTH)
PROPOSED

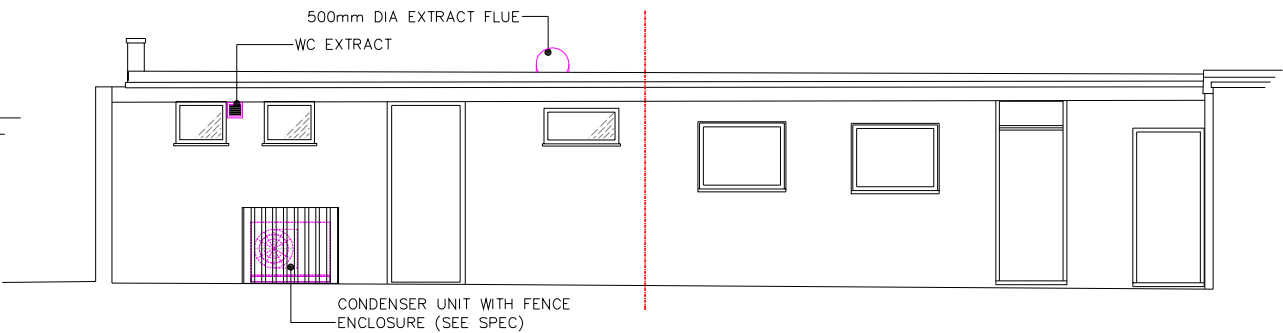

REAR ELEVATION (WEST)
PROPOSED

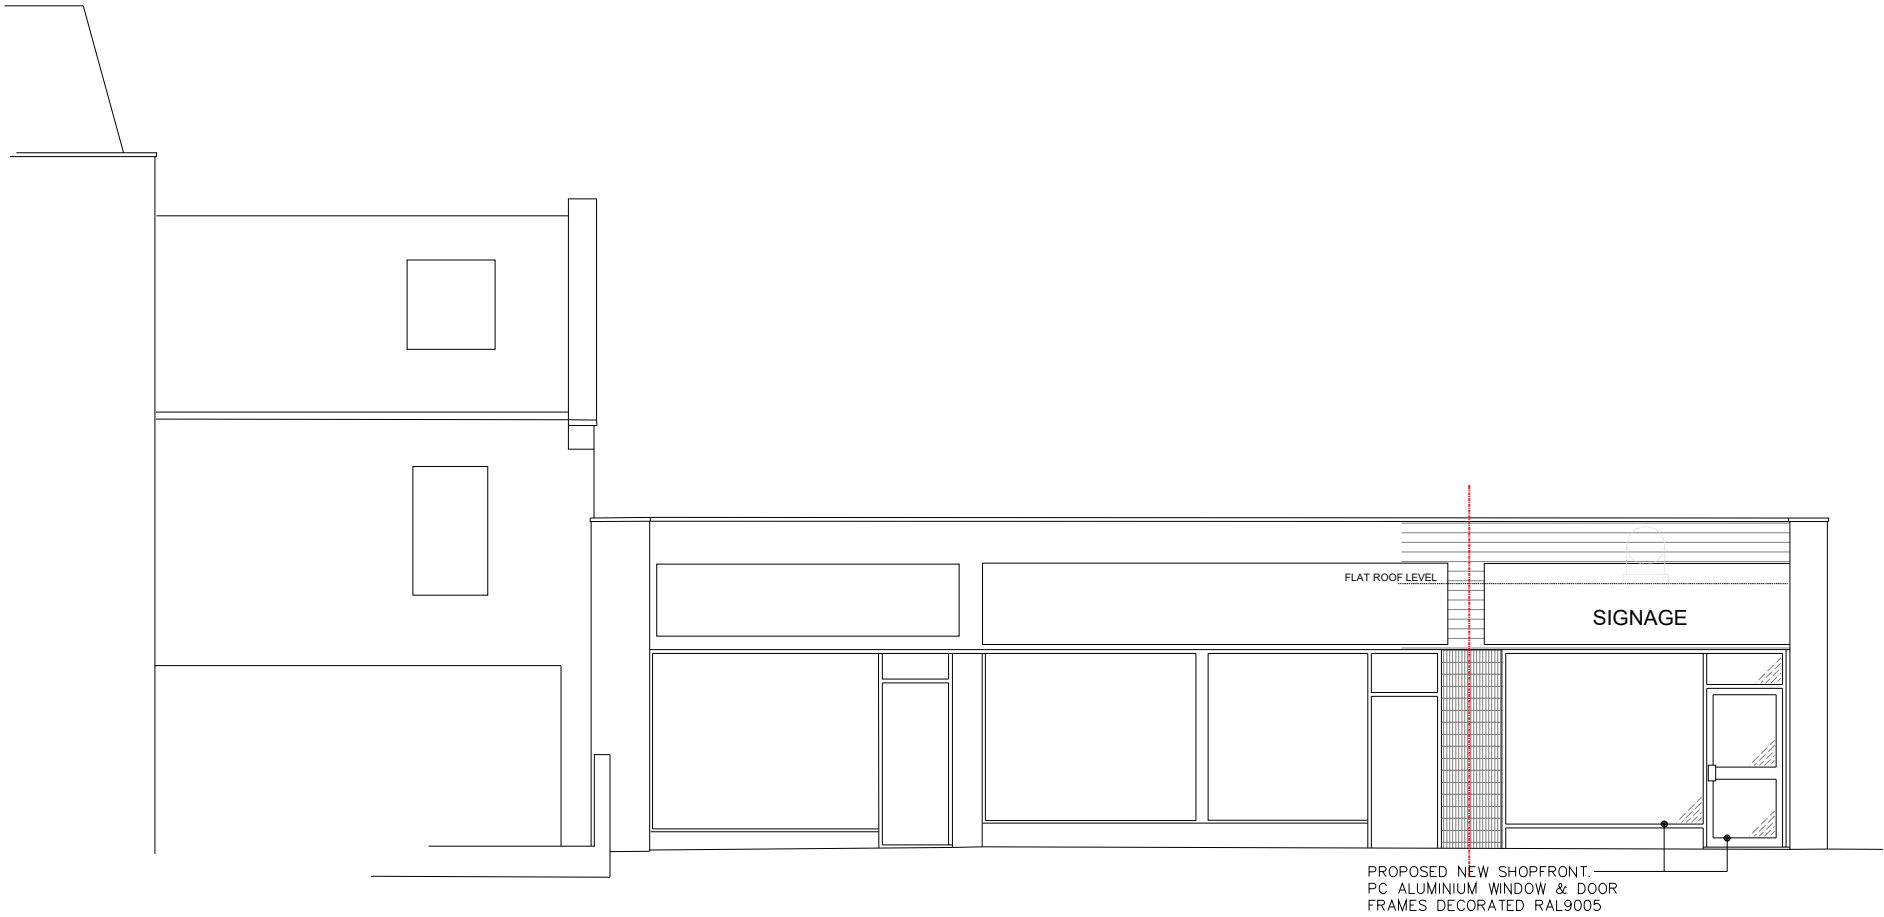

FRONT ELEVATION (EAST)
PROPOSED

ELEVATIONS
1:100@A3

NOTE
SIGNAGE UNDER SEPARATE APPLICATION. SEE
SIGNAGE CONTRACTORS DRAWINGS FOR DETAILS

D	DRAWING REVISED	30.1.20	MAS
C	DRAWING REVISED	15.7.19	MAS
B	DRAWING REVISED	11.6.19	MAS
A	DRAWING REVISED	30.4.19	MAS
REV	AMENDMENT	DATE	CH
MA DESIGN MARTIN ANTHONY DESIGN LIMITED			
CLIENT -			
PROJECT 5 ARUNDEL ROAD LITTLEHAMPTON BN17 7BY			
DRAWING TITLE PROPOSED ELEVATIONS			
SCALE 1:100@A3	DRAWN BY MAS	CHECKED -	DATE APR'19
DRAWING NUMBER 19034-11		REVISION D	

ARUN DISTRICT COUNCIL LU/38/20/PL