
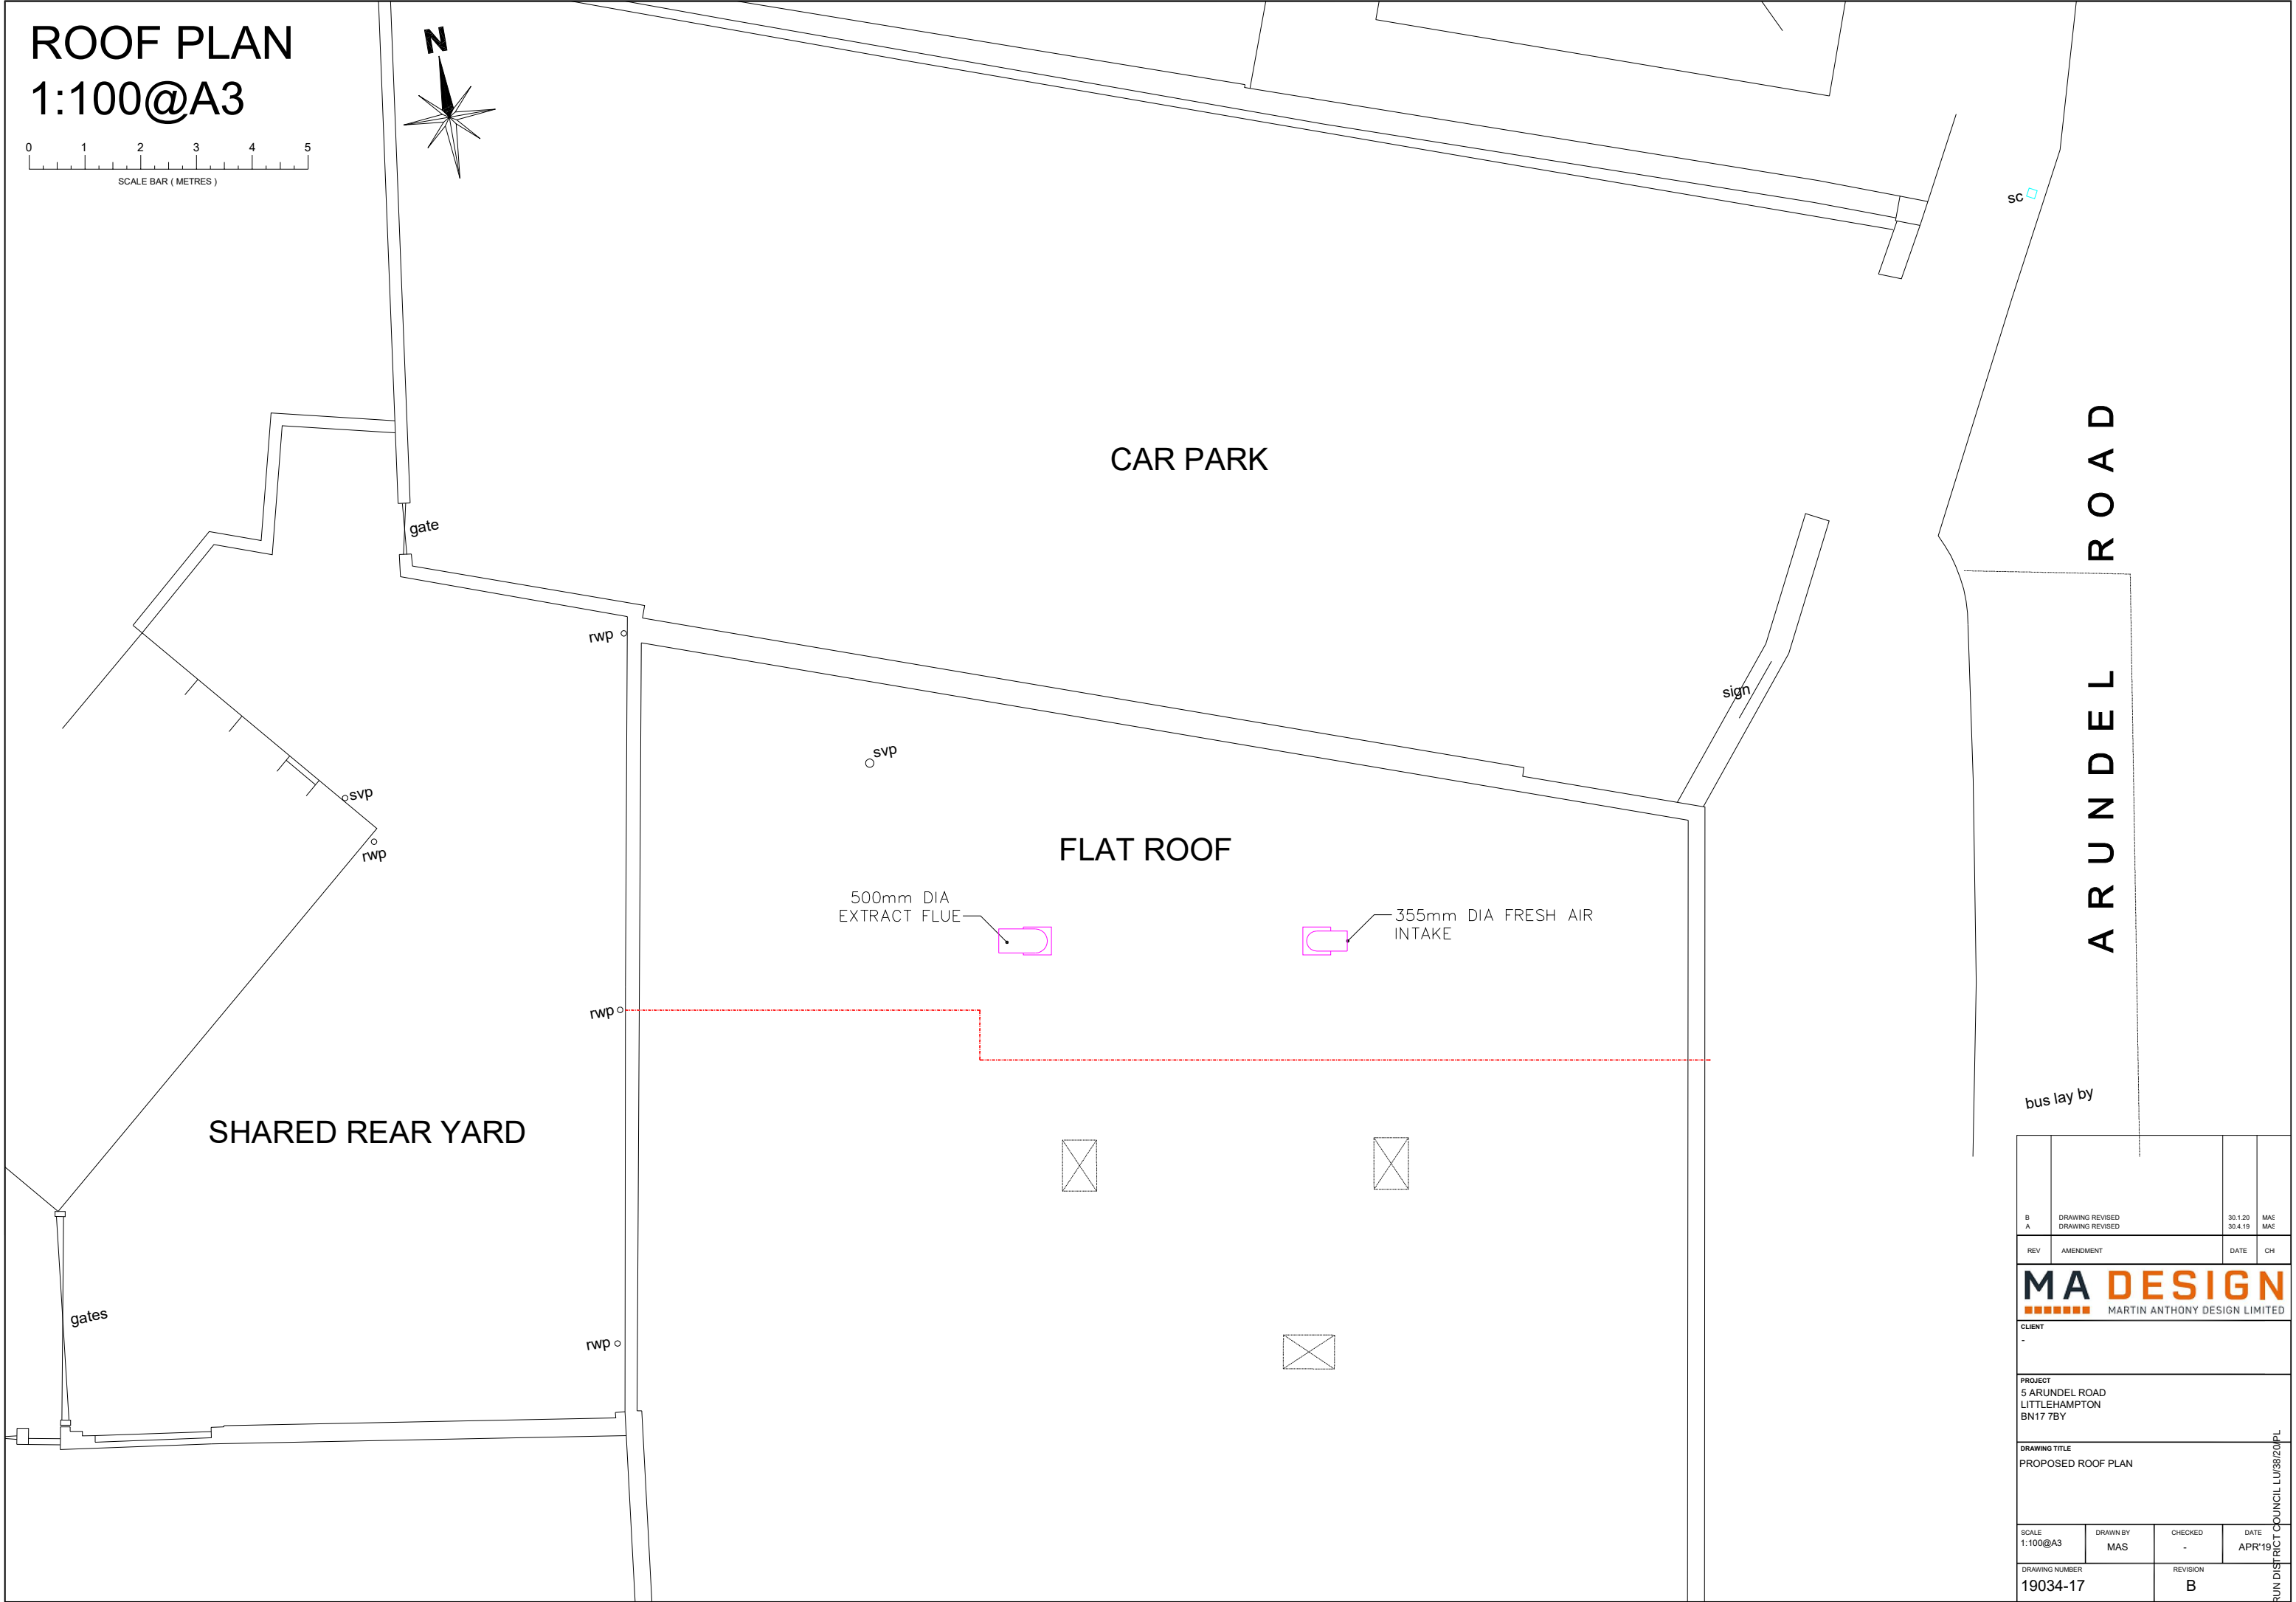
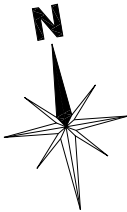


ROOF PLAN
1:100@A3

 

B	DRAWING REVISED	30.1.20	MAS
A	DRAWING REVISED	30.4.19	MAS
REV	AMENDMENT	DATE	CH
MA DESIGN MARTIN ANTHONY DESIGN LIMITED			
CLIENT			
-			
PROJECT			
5 ARUNDEL ROAD LITTLEHAMPTON BN17 7BY			
DRAWING TITLE			
PROPOSED ROOF PLAN			
SCALE	DRAWN BY	CHECKED	DATE
1:100@A3	MAS	-	APR'19
DRAWING NUMBER		REVISION	
19034-17		B	

ARUN DISTRICT COUNCIL LU/38/20/PL