




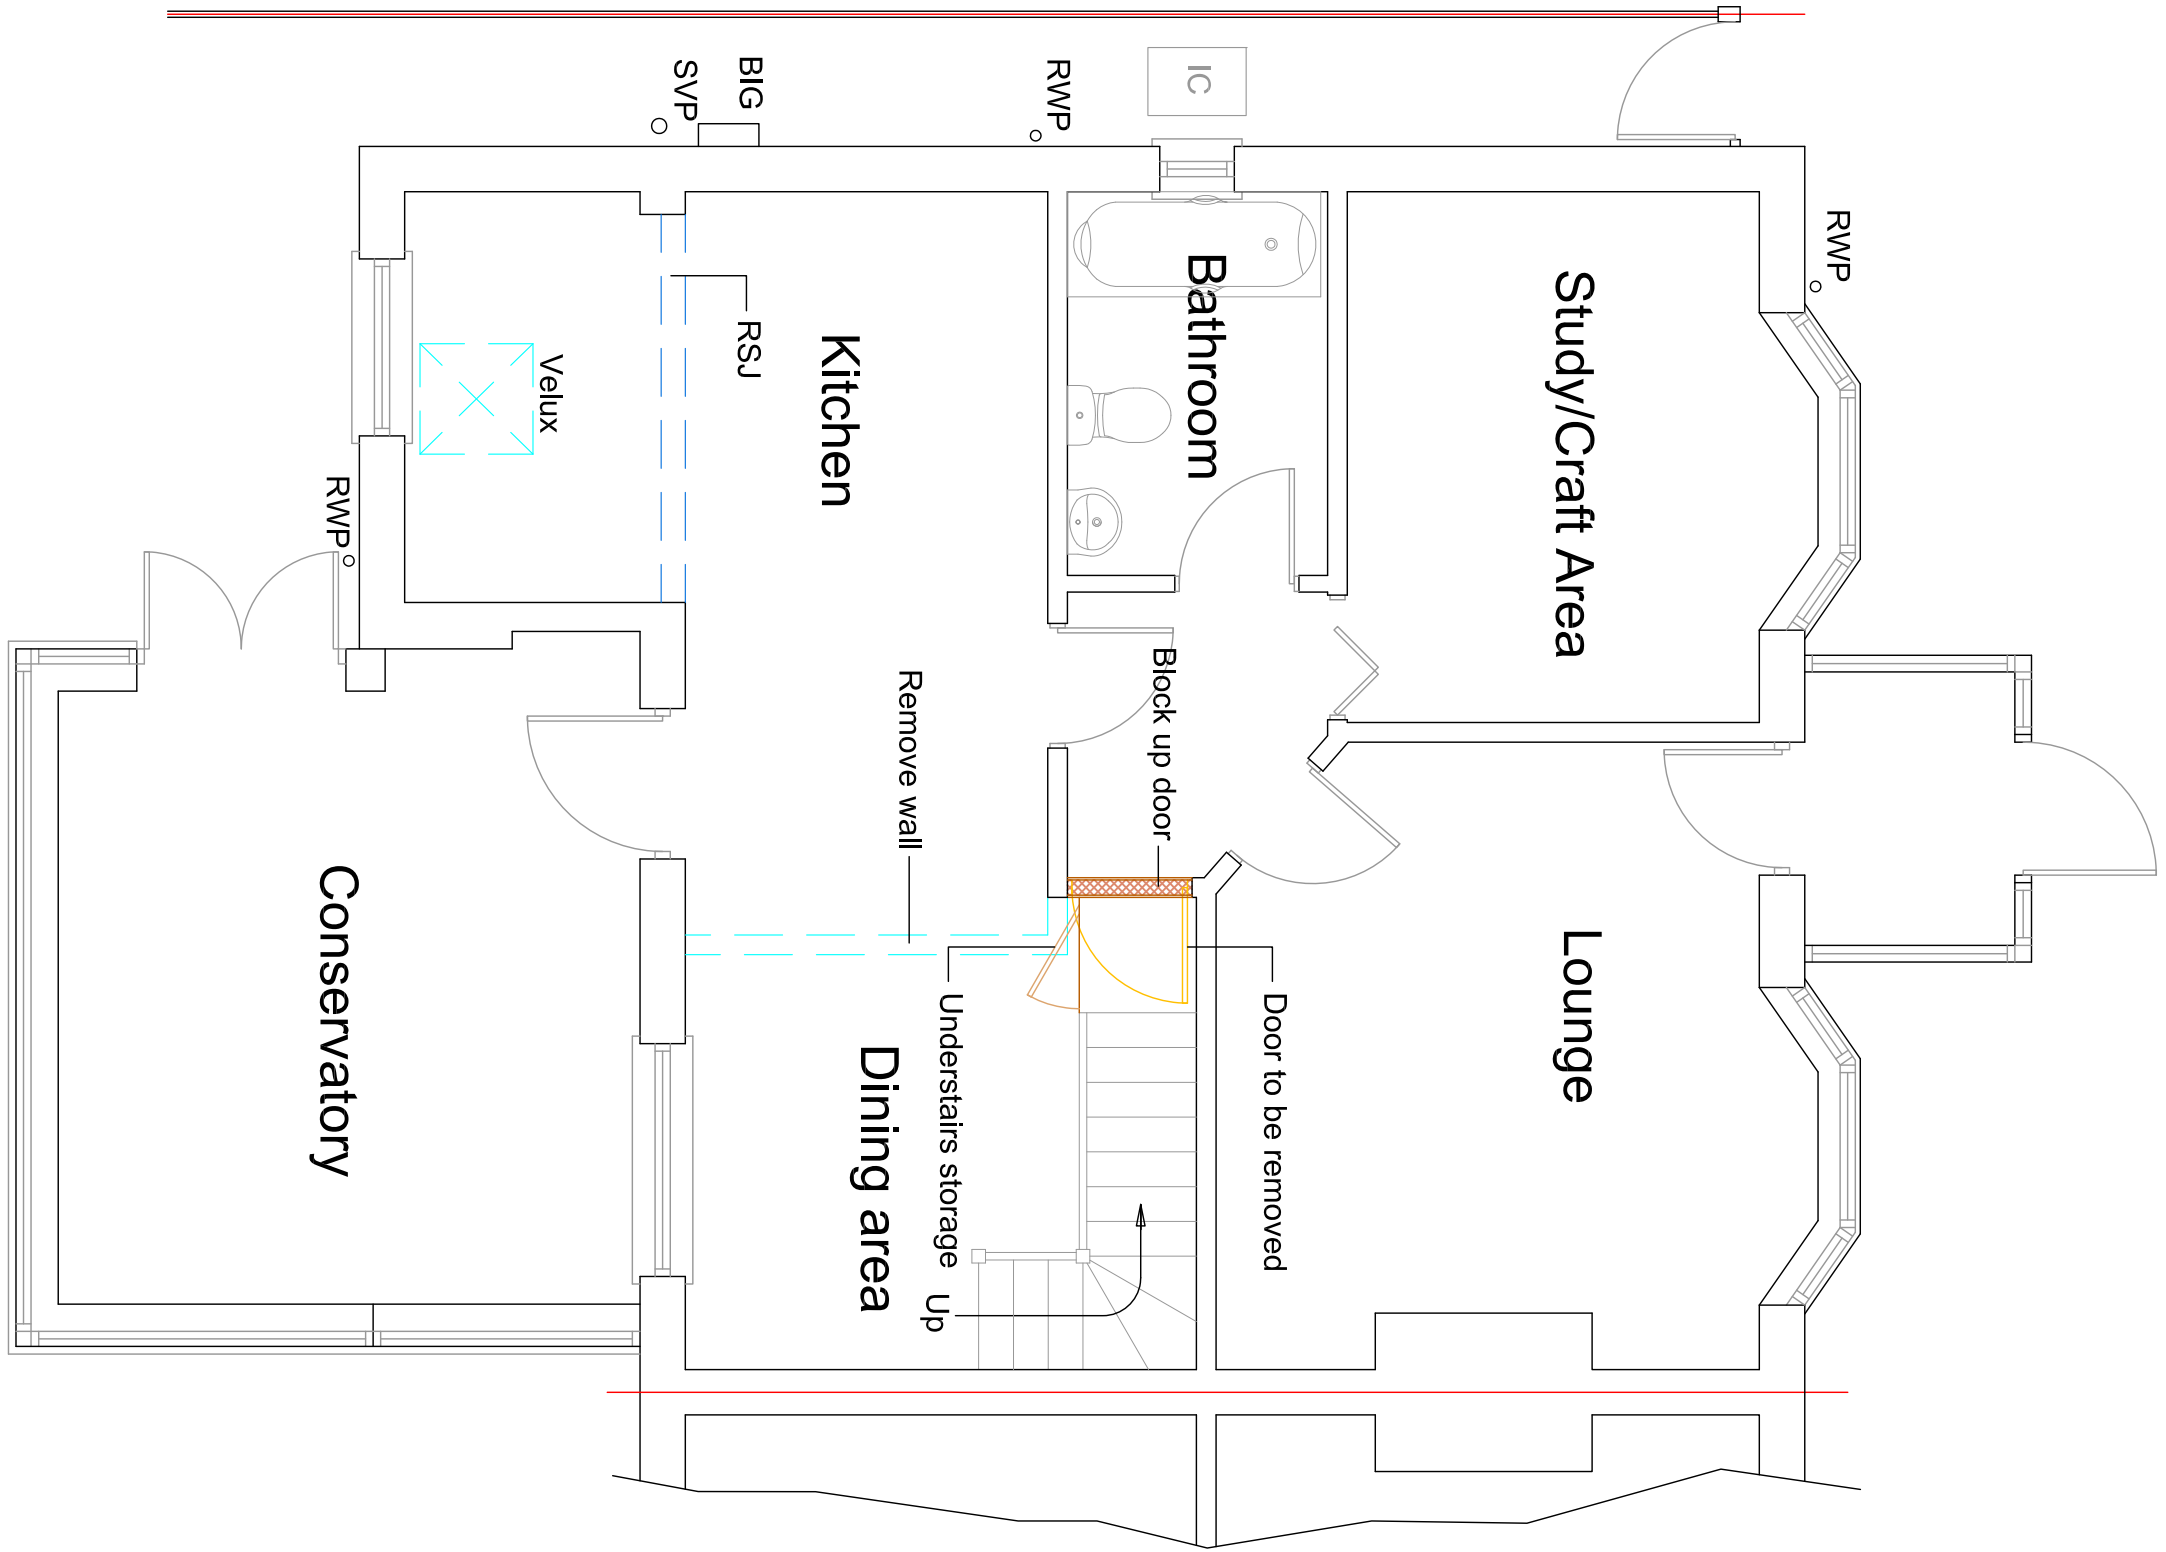


Proposed Ground Floor Plan

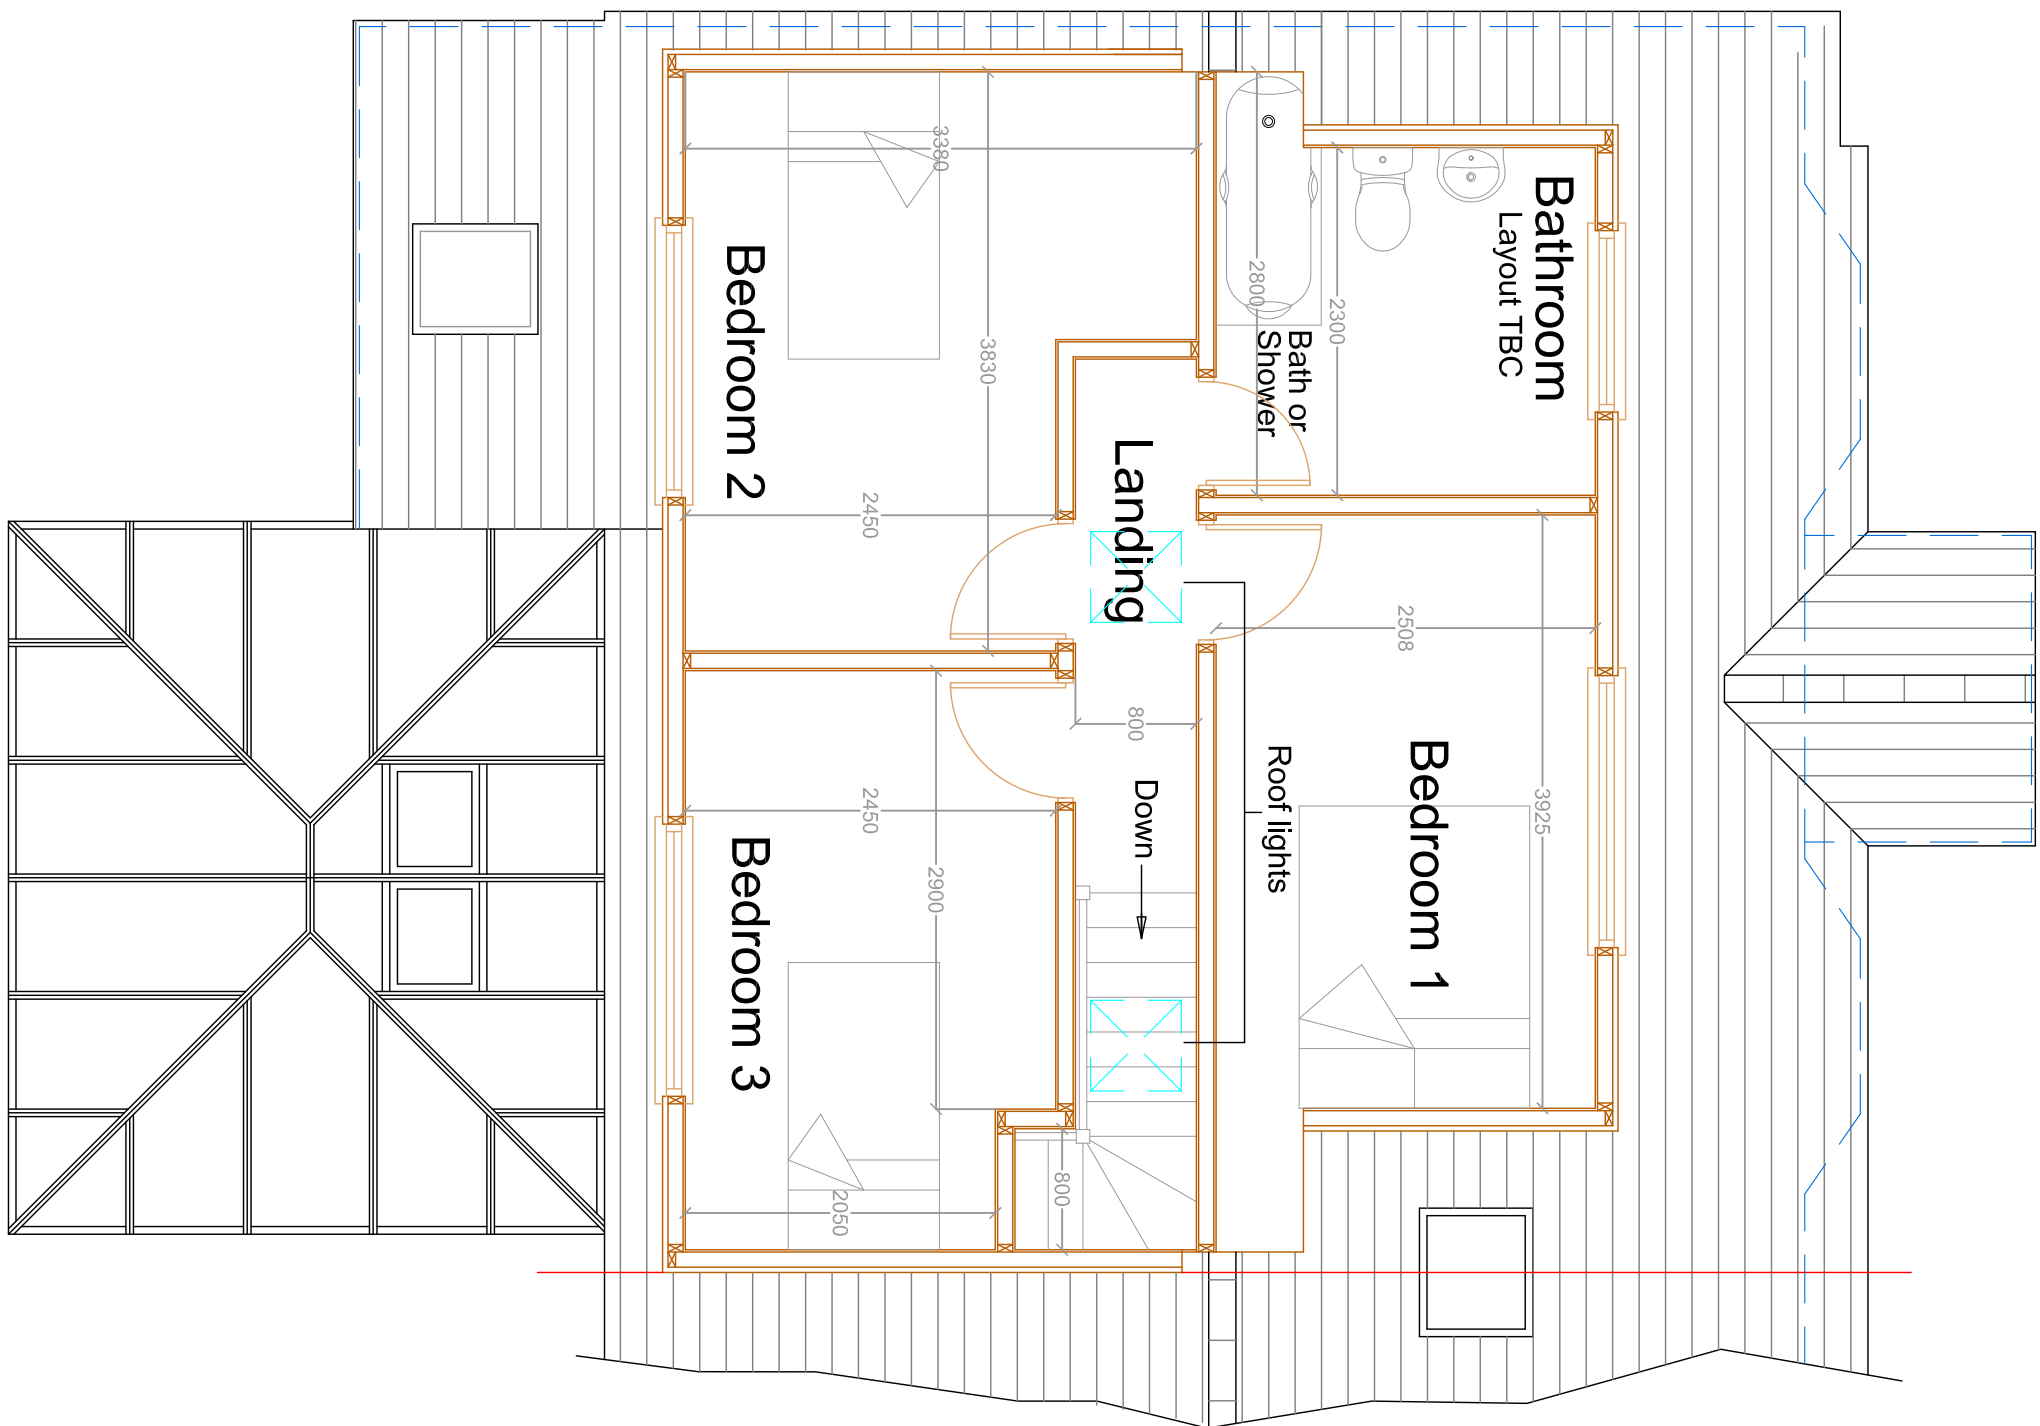


Proposed First Floor Plan

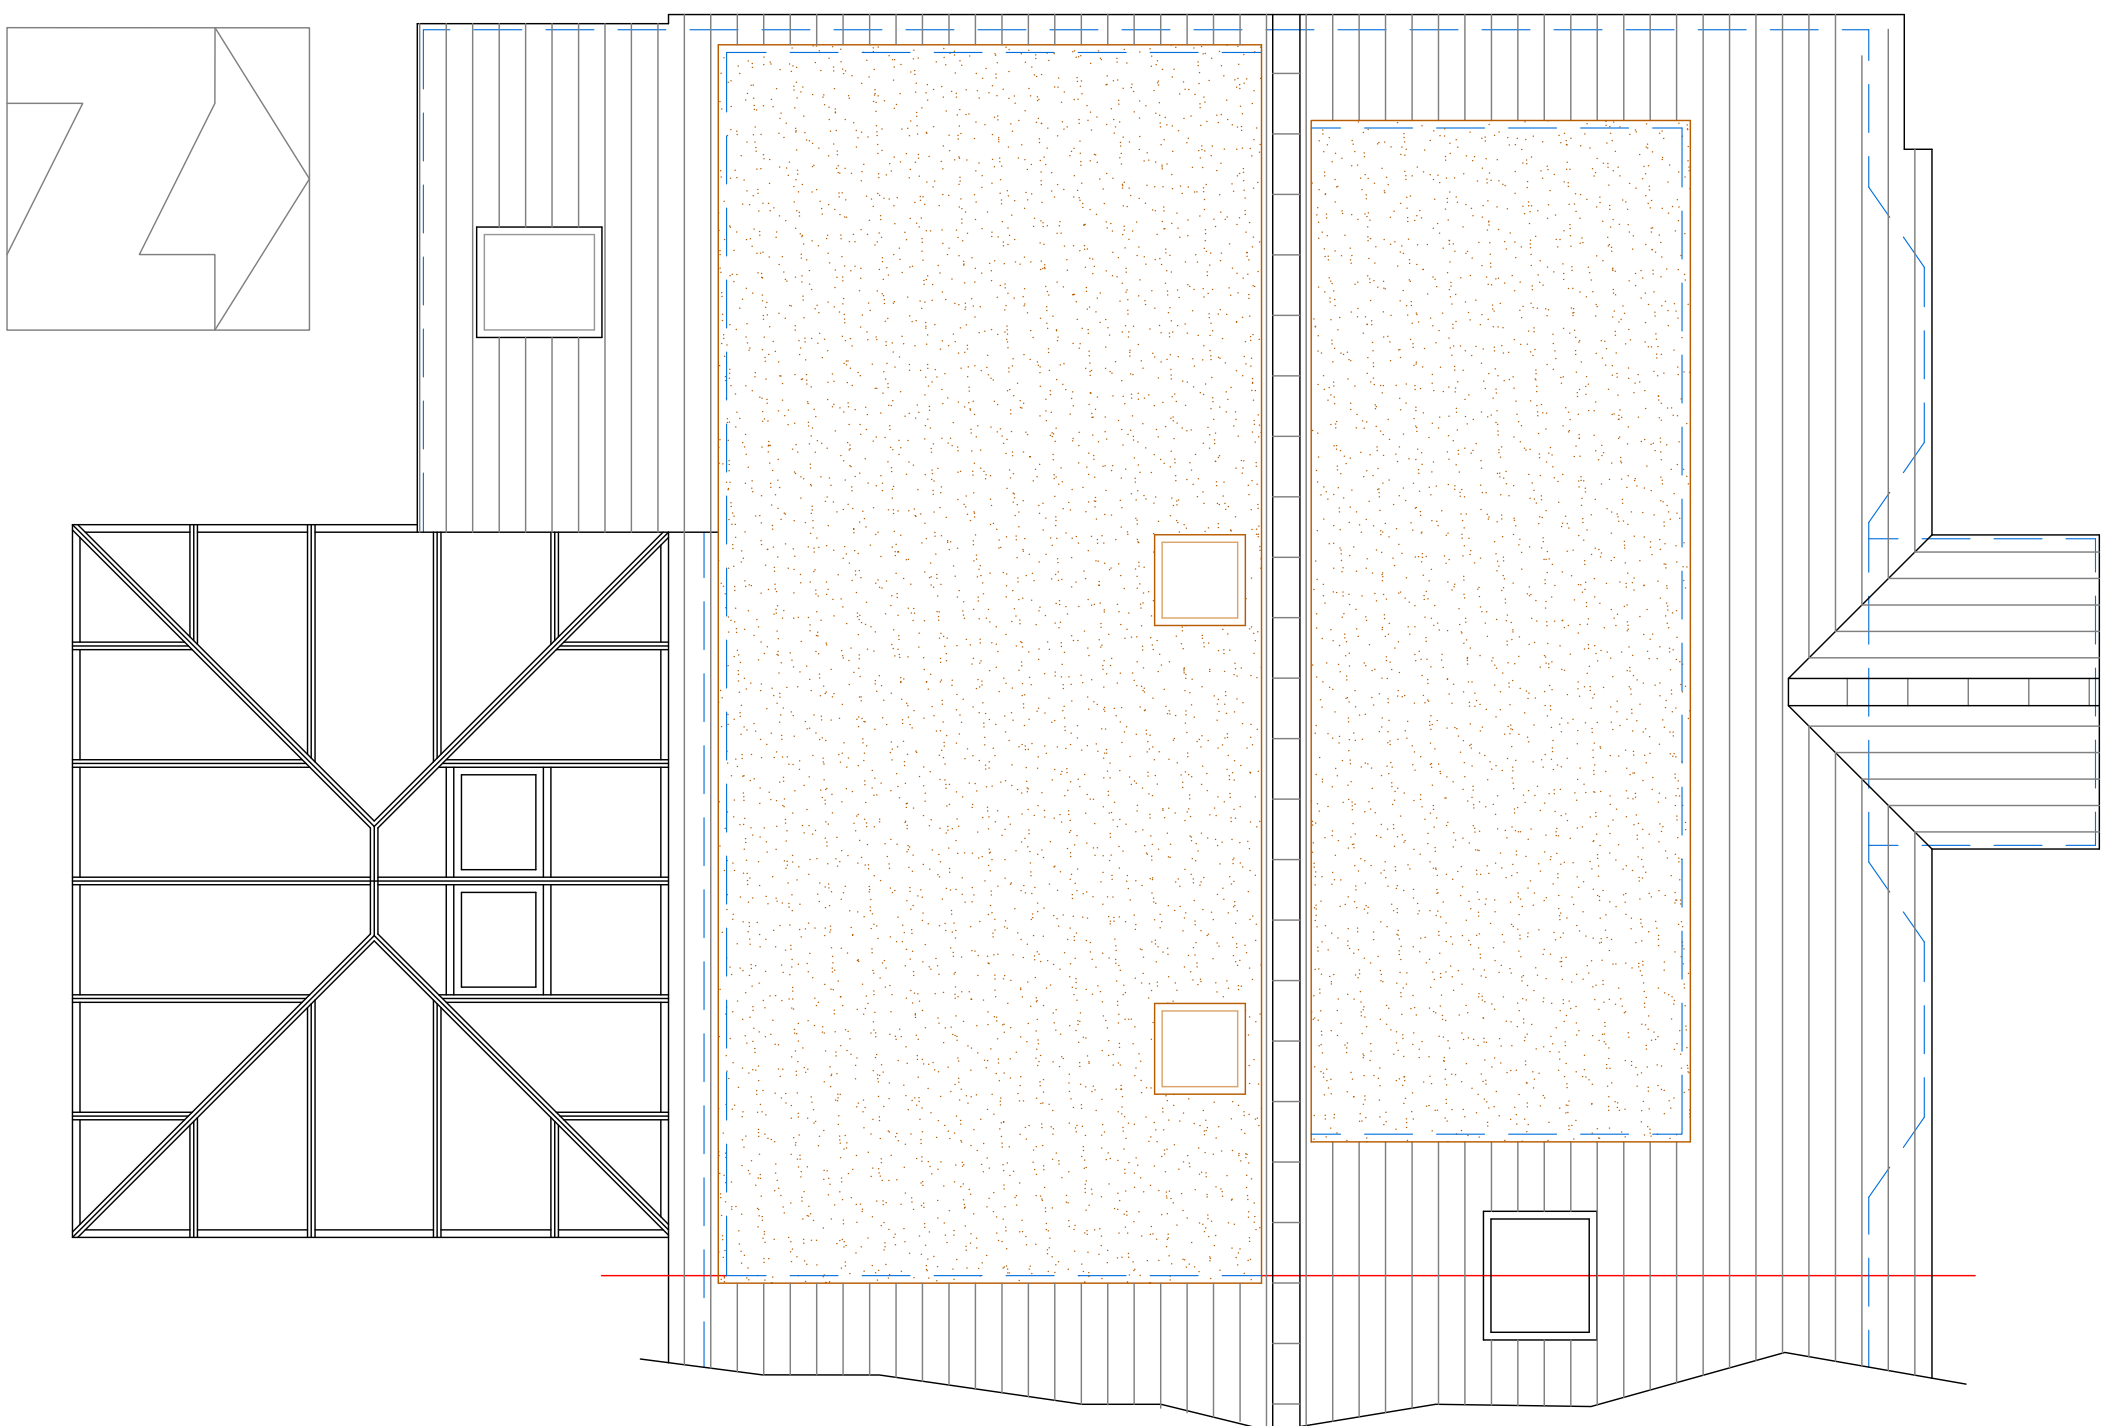


Proposed Roof Plan

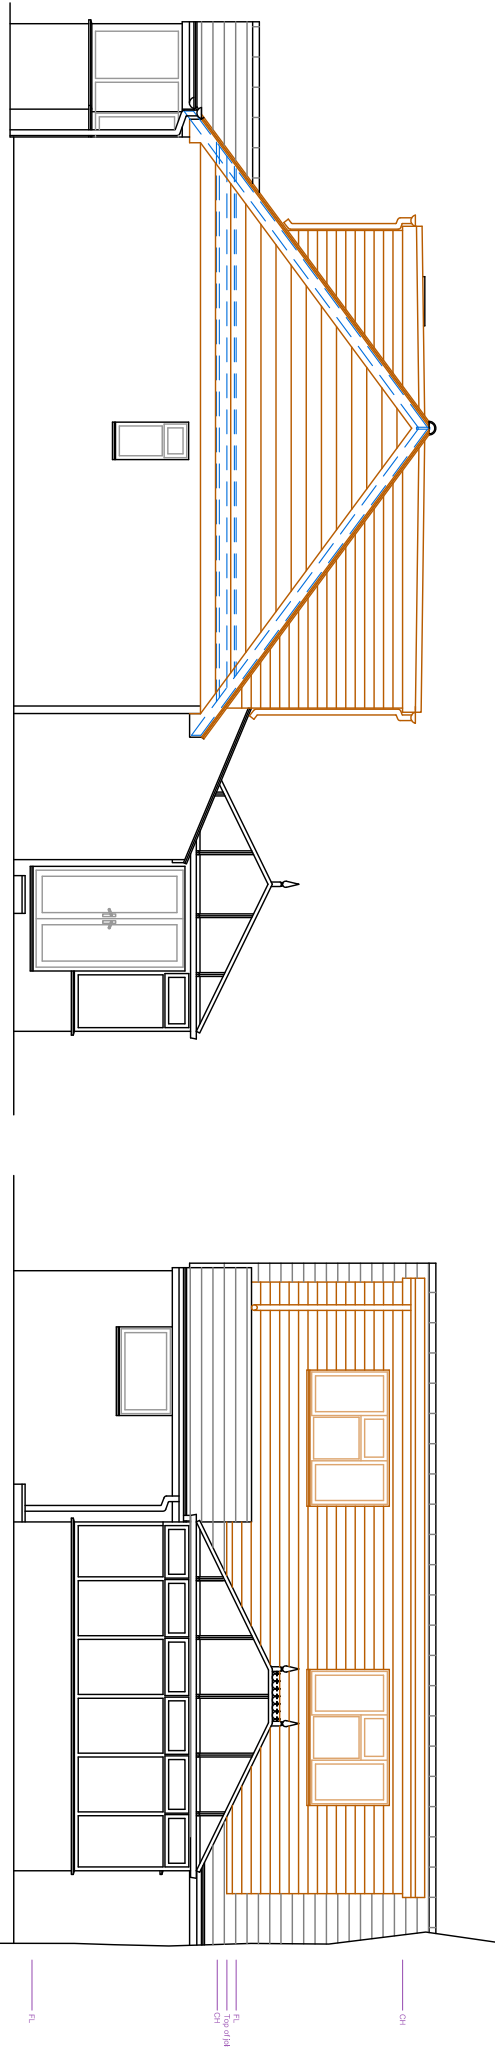


Proposed Side (West) Elevation

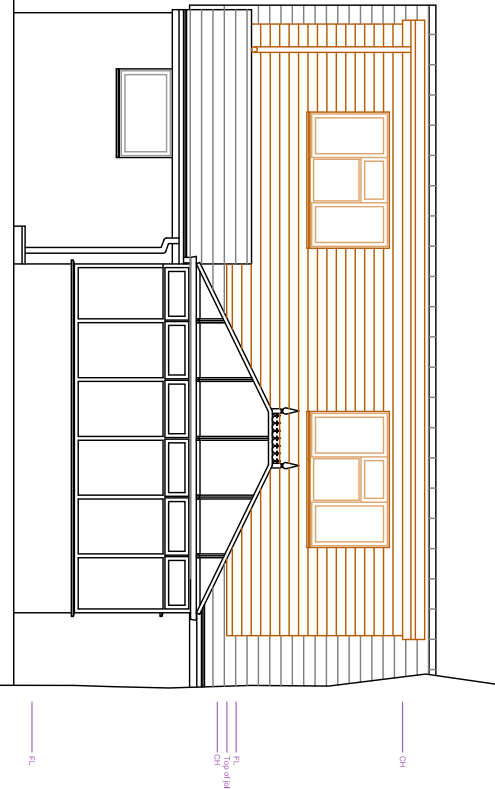


Proposed Rear (South) Elevation

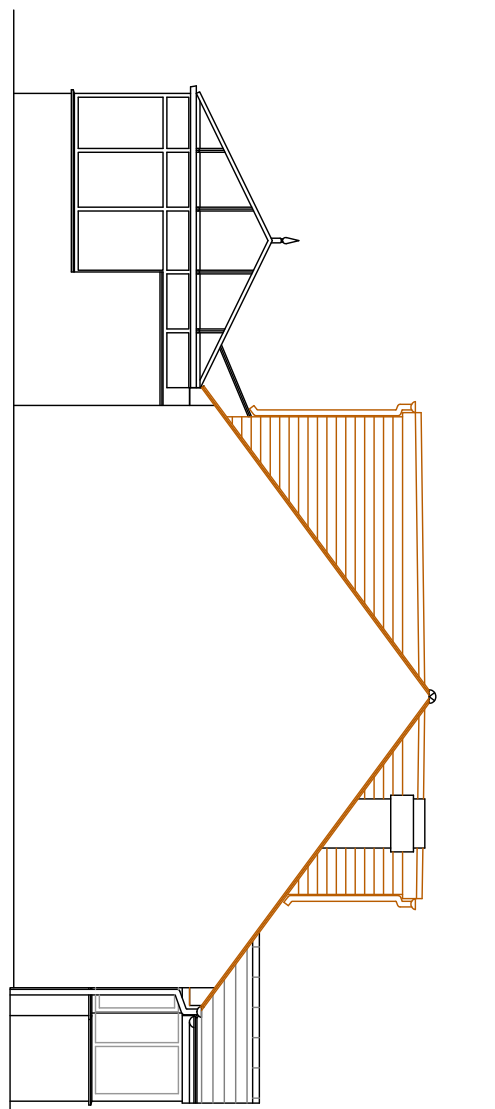


Proposed Side (East) Elevation

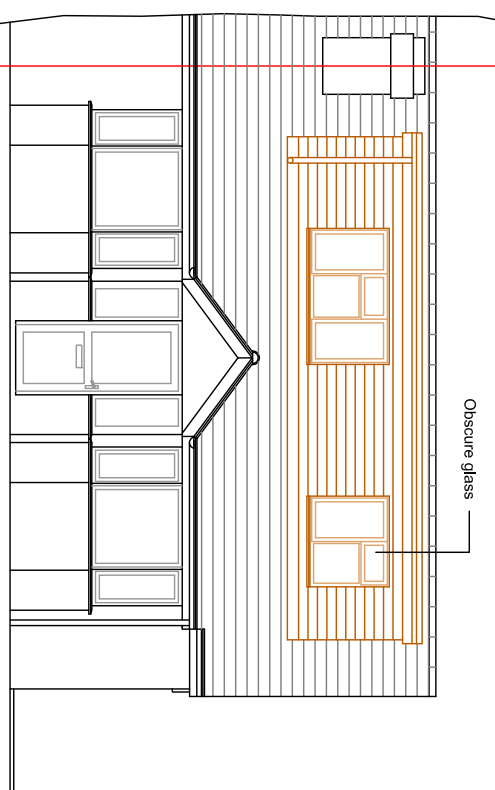




Proposed Front (North) Elevation

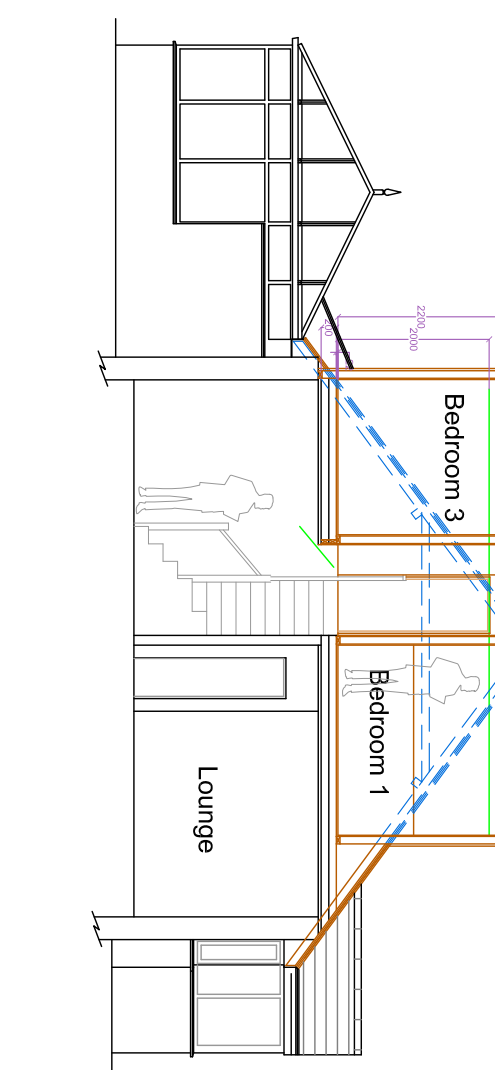

Proposed Section

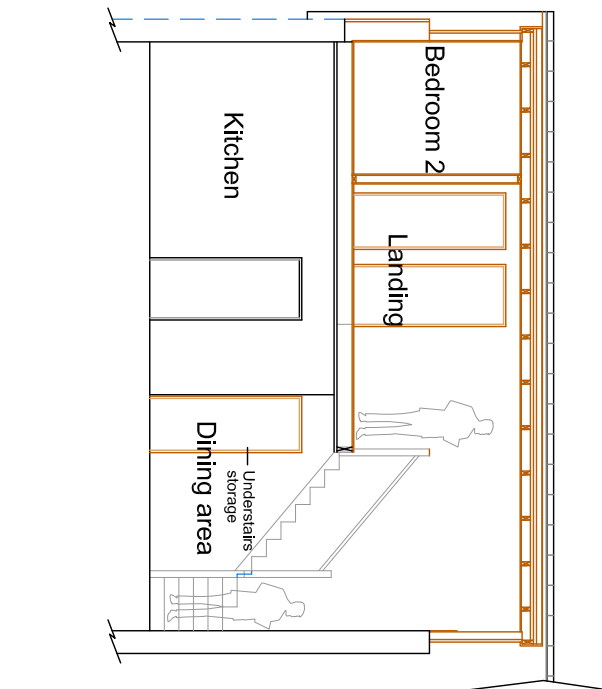

Proposed Section

   

All drawings to be checked by the client prior to commencement of work, and not for planning purposes. This drawing is the copyright of APEX LOFT CONVERSIONS and may not be copied, altered or reproduced in any way without written consent.			
APEX LOFT CONVERSIONS			
94 The Molehills, West Sussex BN17 7NG			
Telephone 01903 377002			
PROPOSED FLOOR PLANS, ELEVATIONS, ROOF PLAN & SECTIONS			
31 Grand Avenue, West Sussex BN17 7NG			
CLIENT Begins			
2	Client Comments Added	APEX	2-2-22
DATE	Drawn/Checked/Rev	Drawn/Checked/Rev	19/01/22
DRAWING NUMBER			