


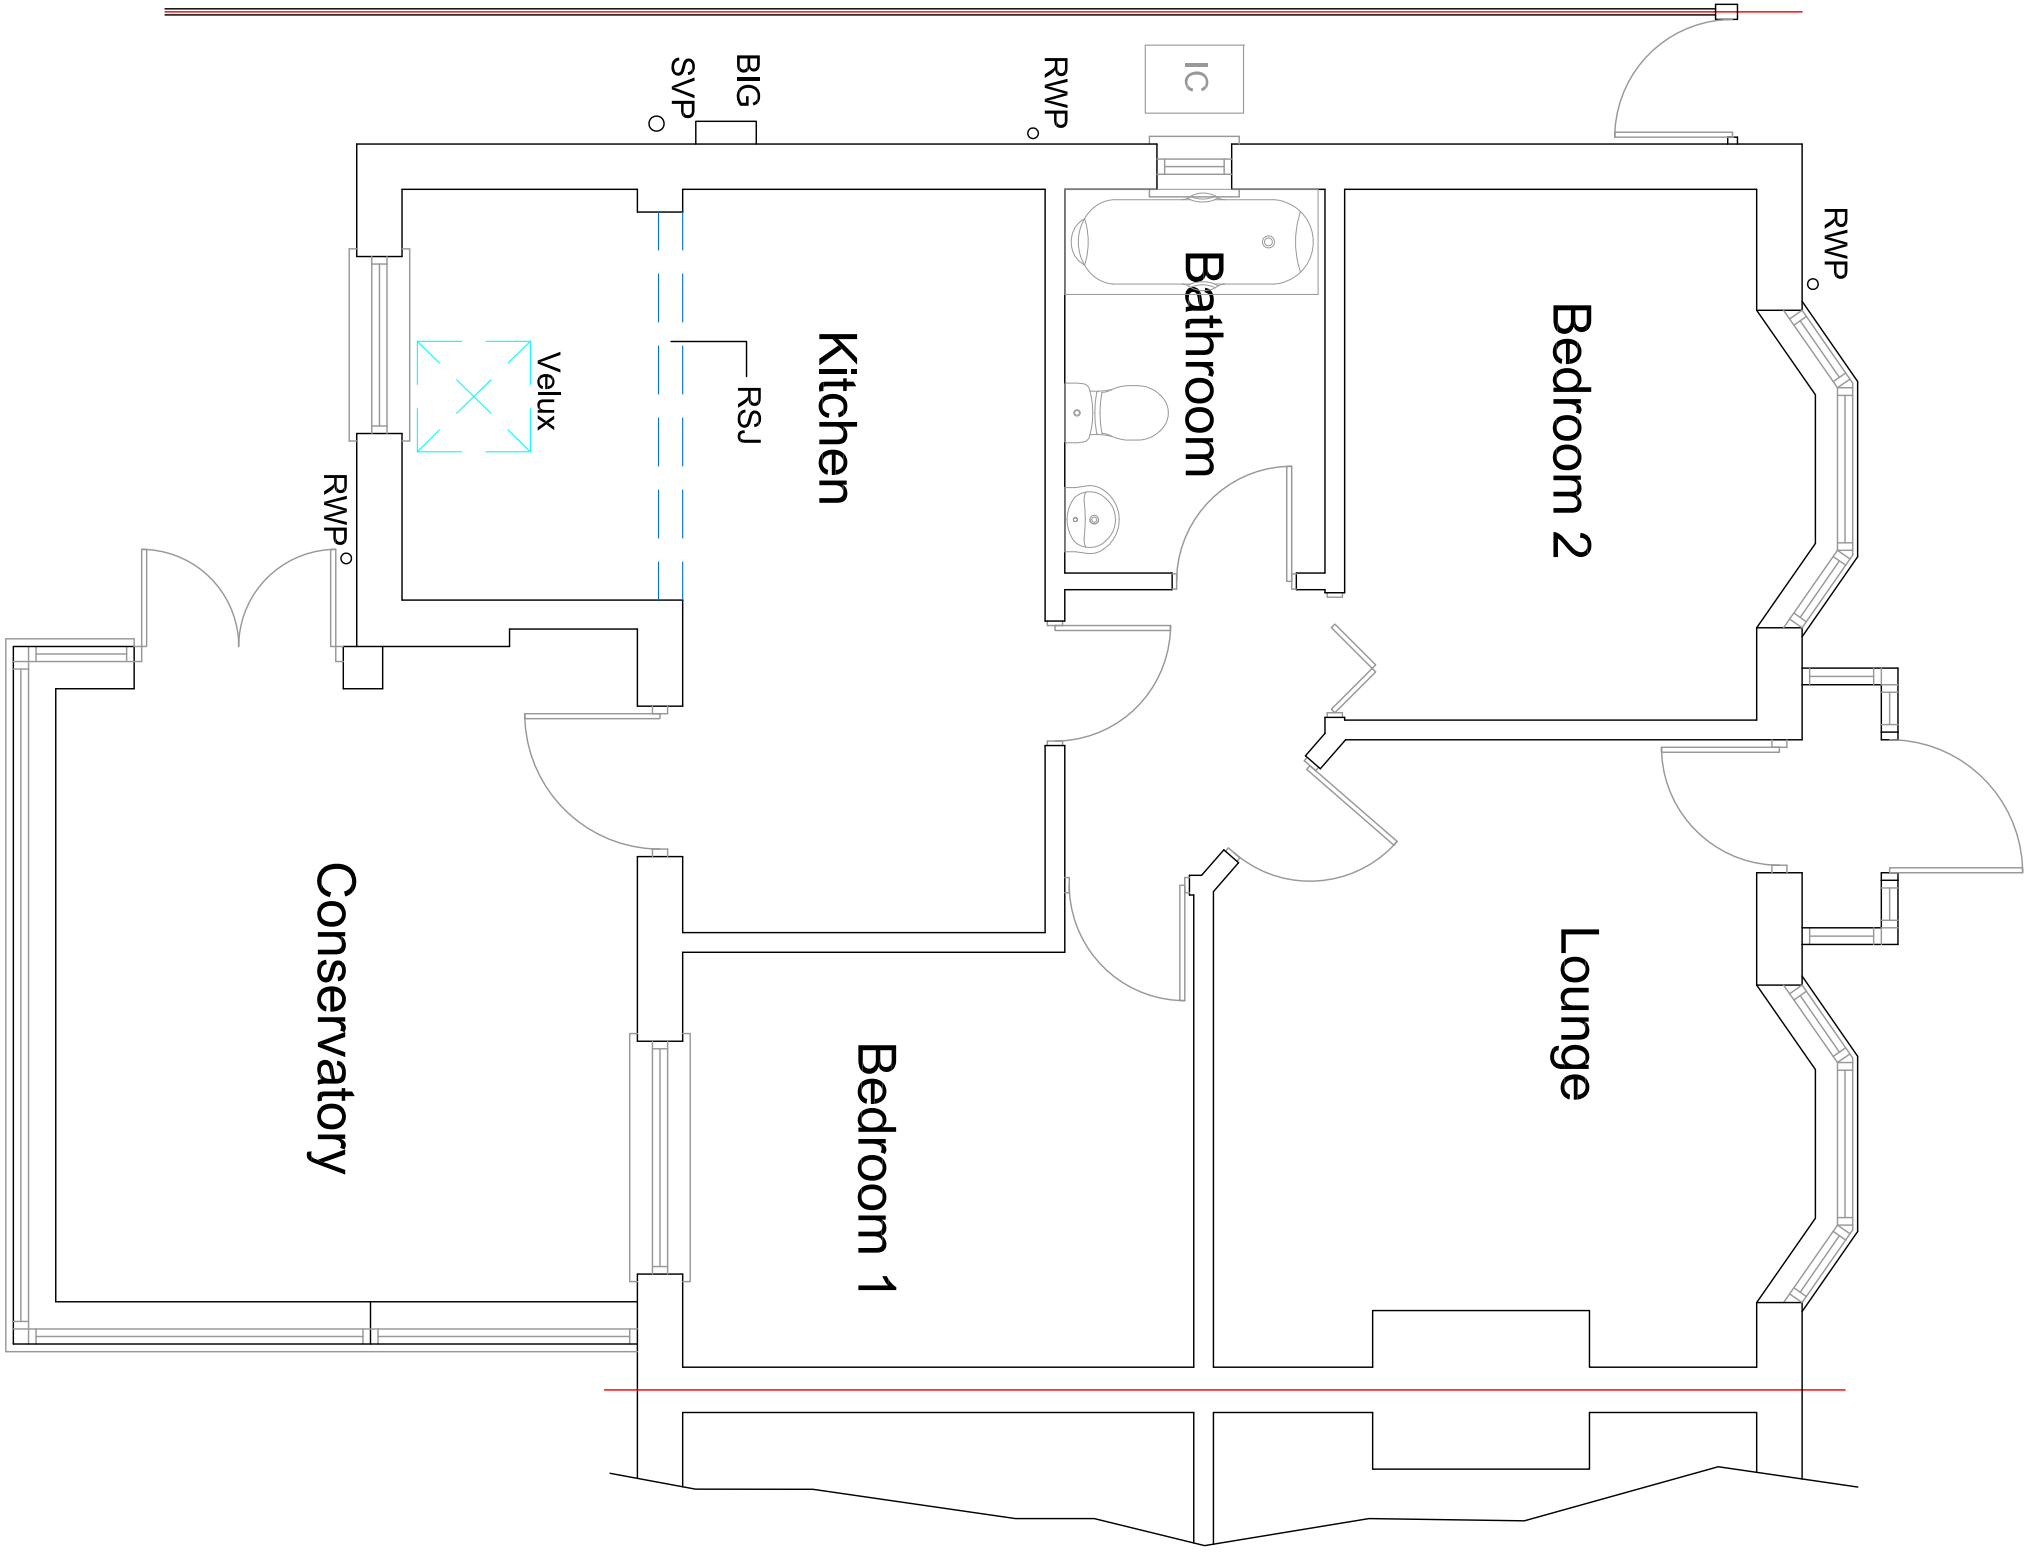


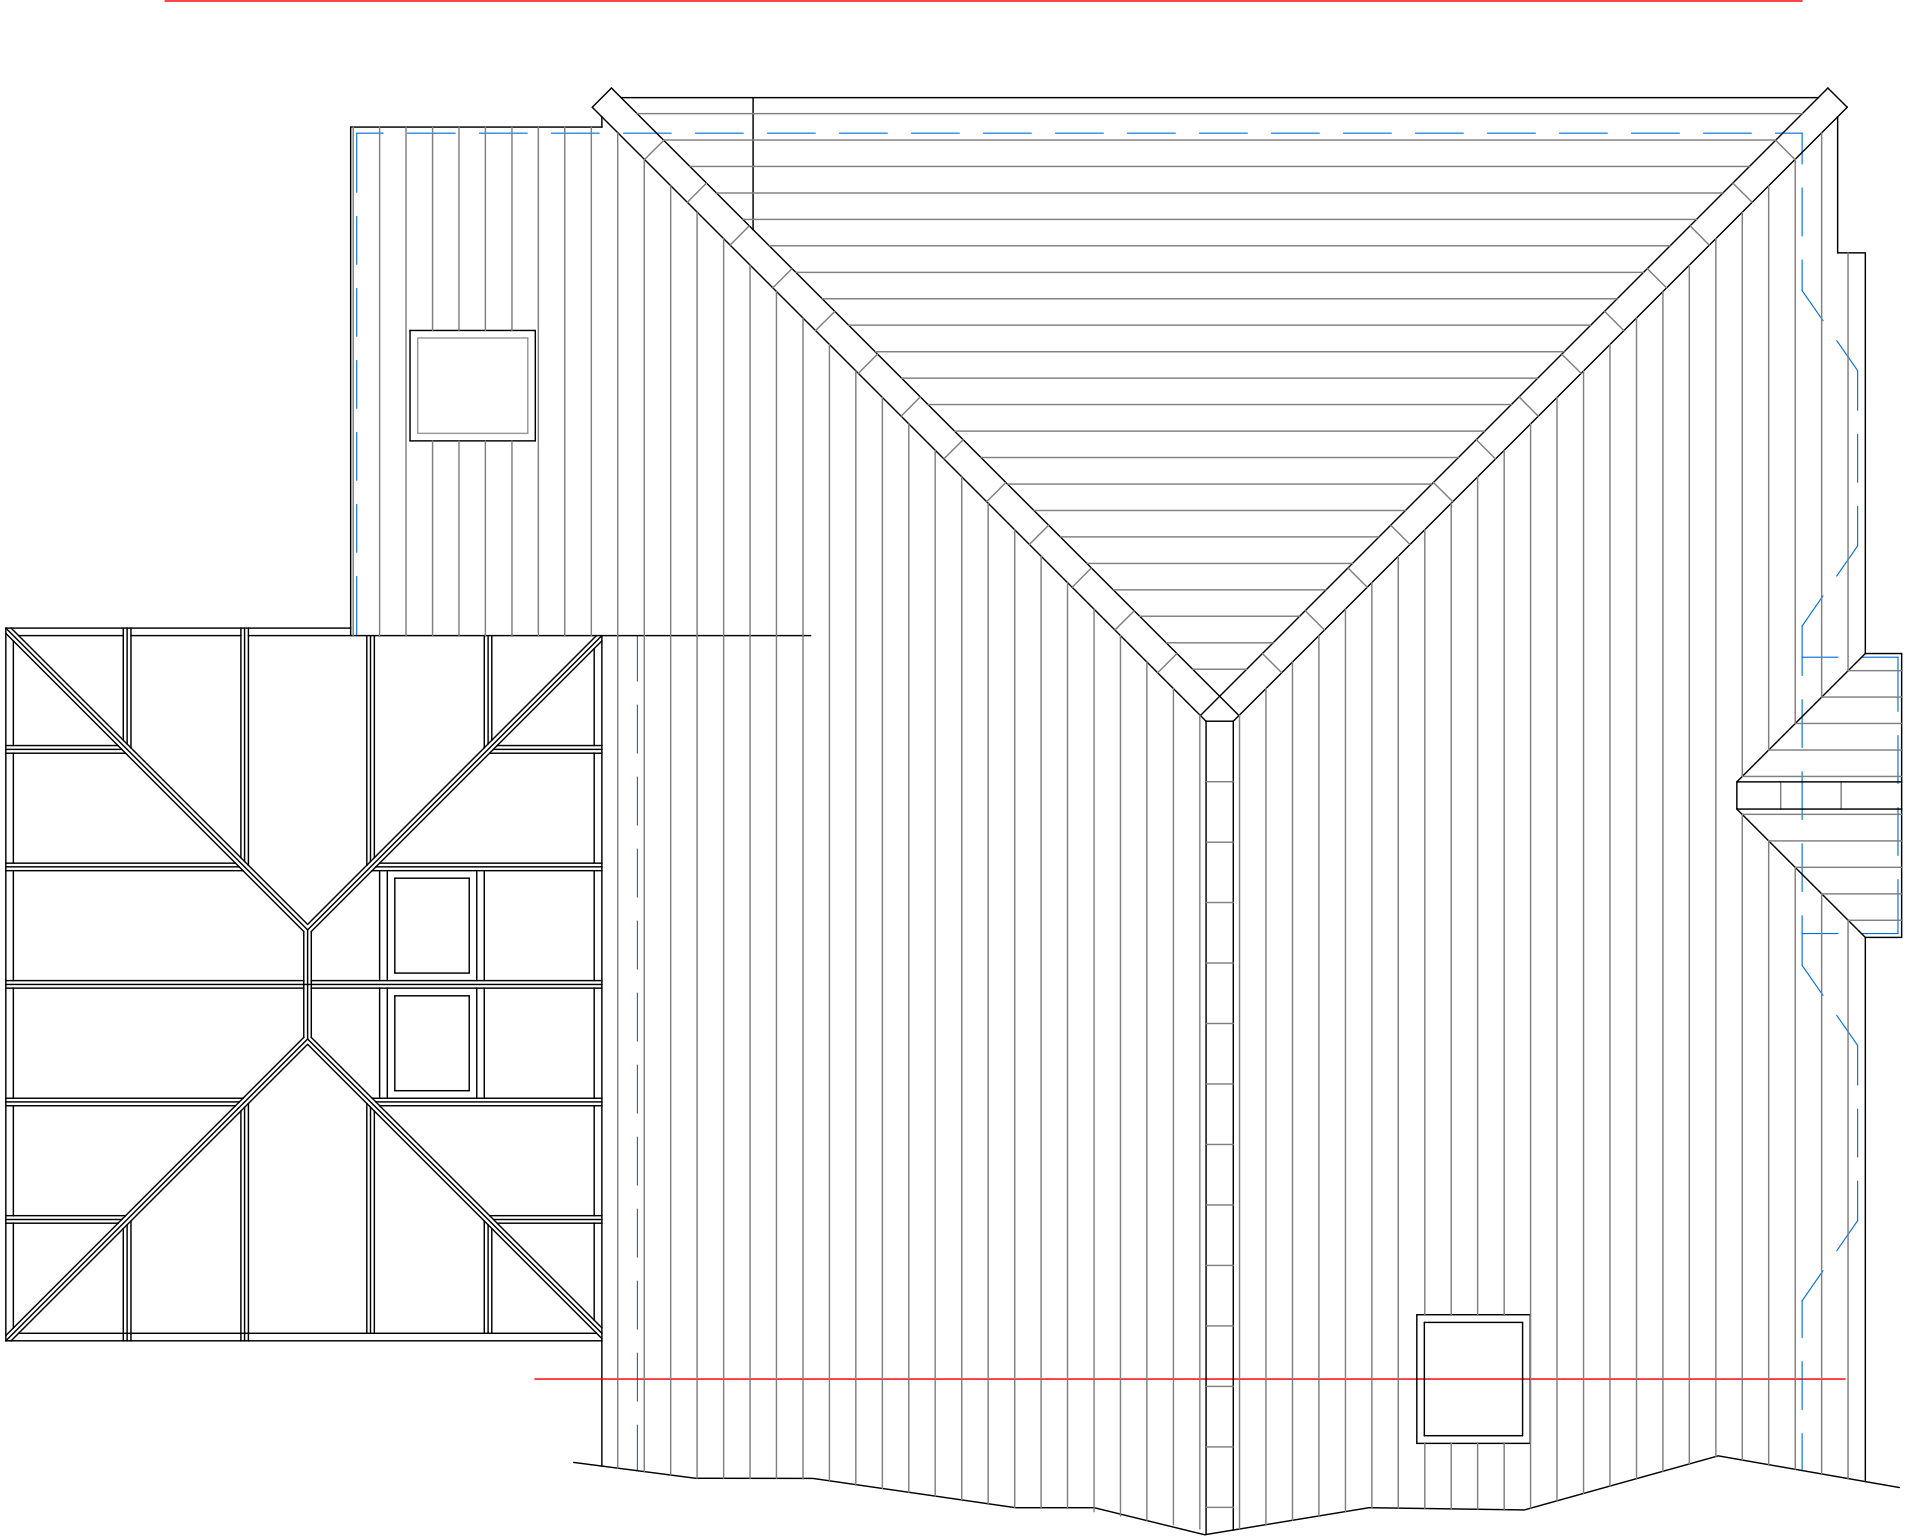


Existing Ground Floor Plan

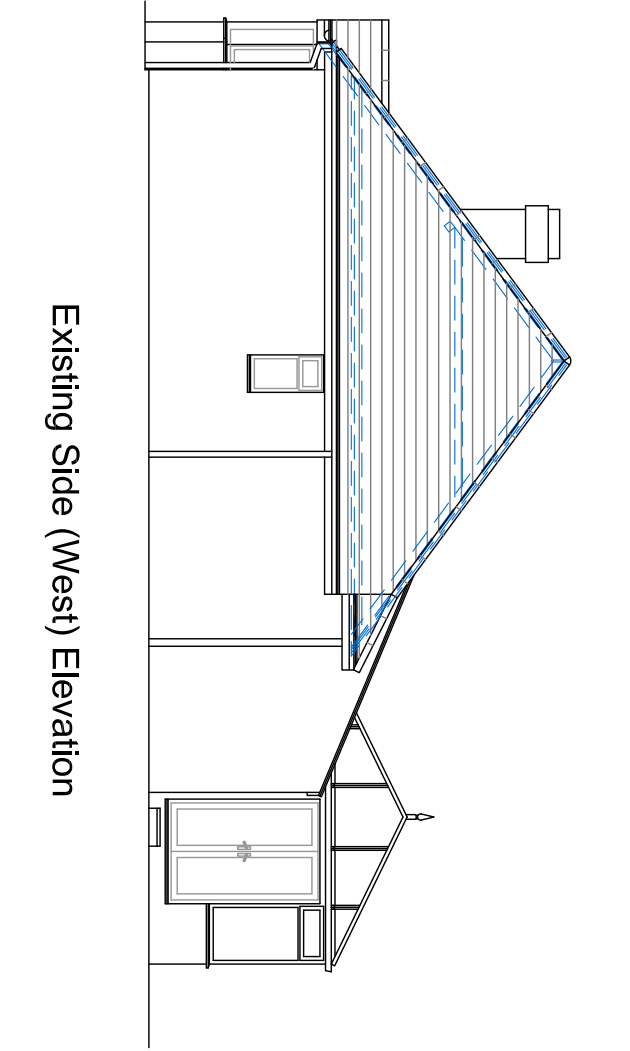


Existing Roof Plan

 


Existing Side (West) Elevation

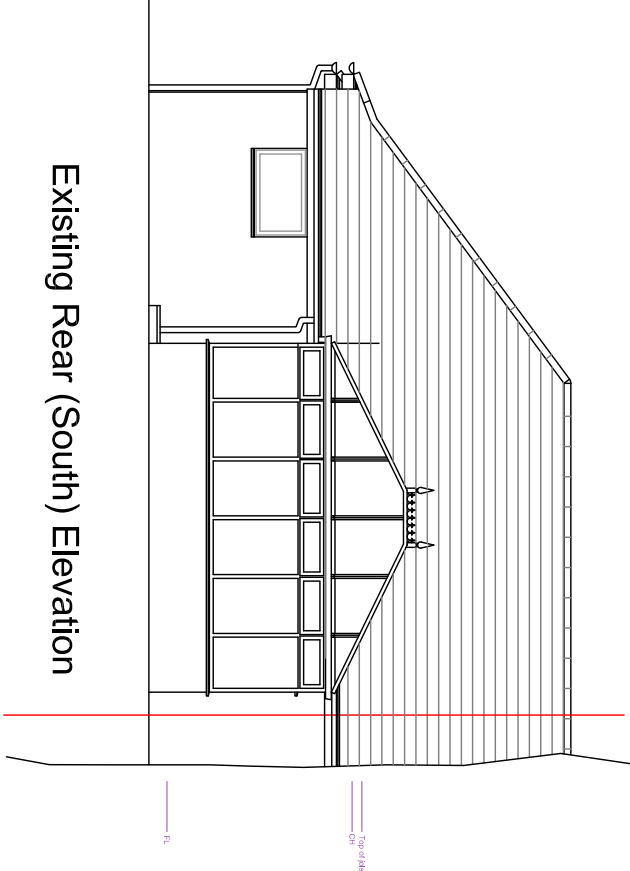



Existing Rear (South) Elevation

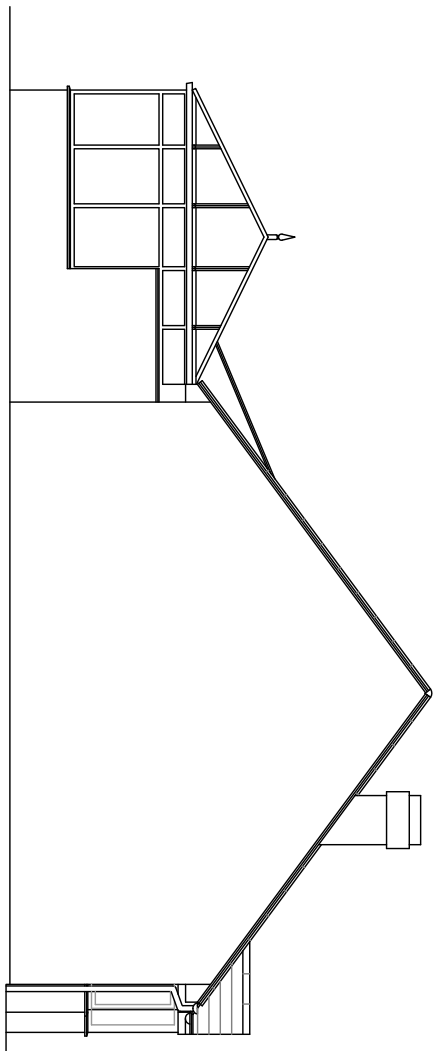

Existing Side (East) Elevation

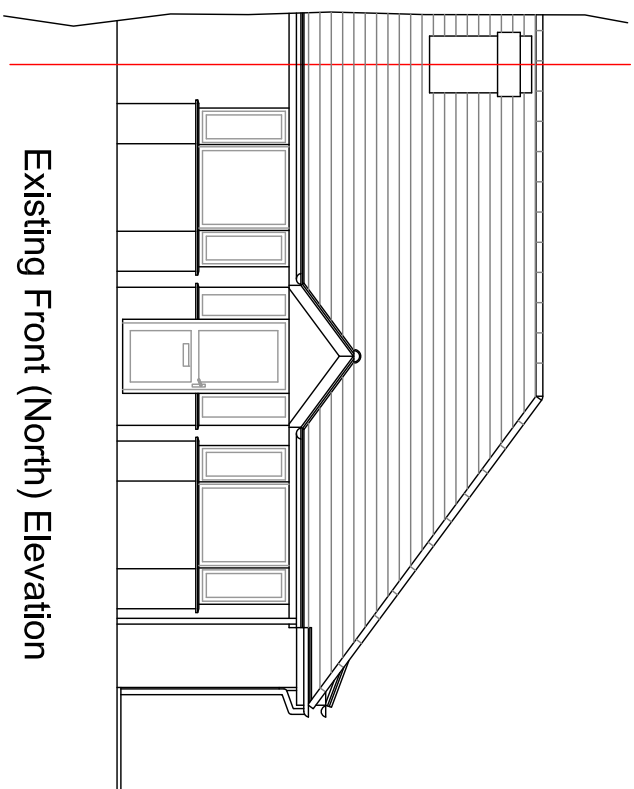

Existing Front (North) Elevation

 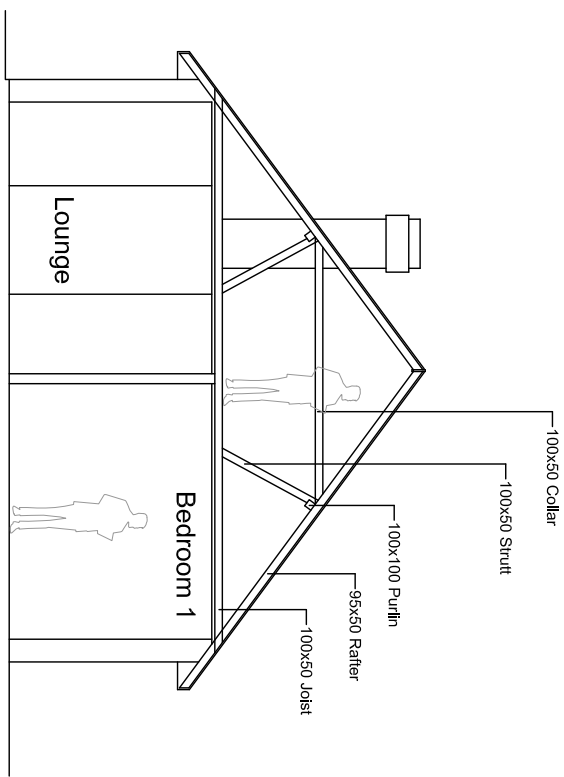

10. Drawings to be issued in PDF to the client for their use. The client is responsible for the use of the drawings and for the accuracy of the information provided. The drawing is the copyright of the client and may not be copied, altered or reproduced without the written consent of the client.	
APEX LOFT CONVERSIONS	
94 The Mottis PO Box 100 West Sussex BN16 2UF	
Telephone 01903 377002	
	
EXISTING FLOOR PLANS, ELEVATIONS AND SECTIONS	
9 Normandy Road West Sussex BN1 4 7DX	
CLIENT	Beginnings
DATE	19/01/22
DRAWING NUMBER	07/01