




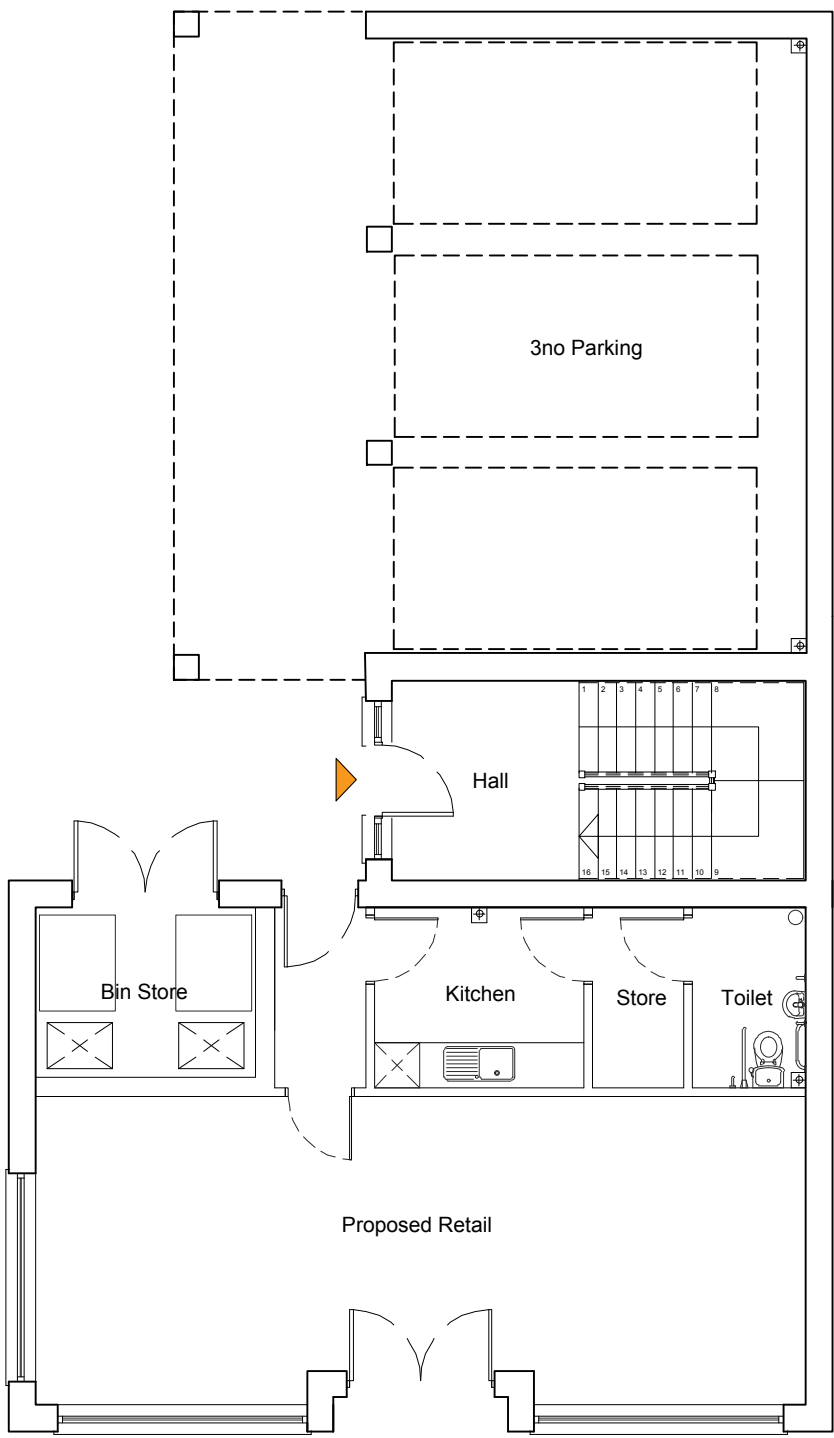


GROUND PLAN

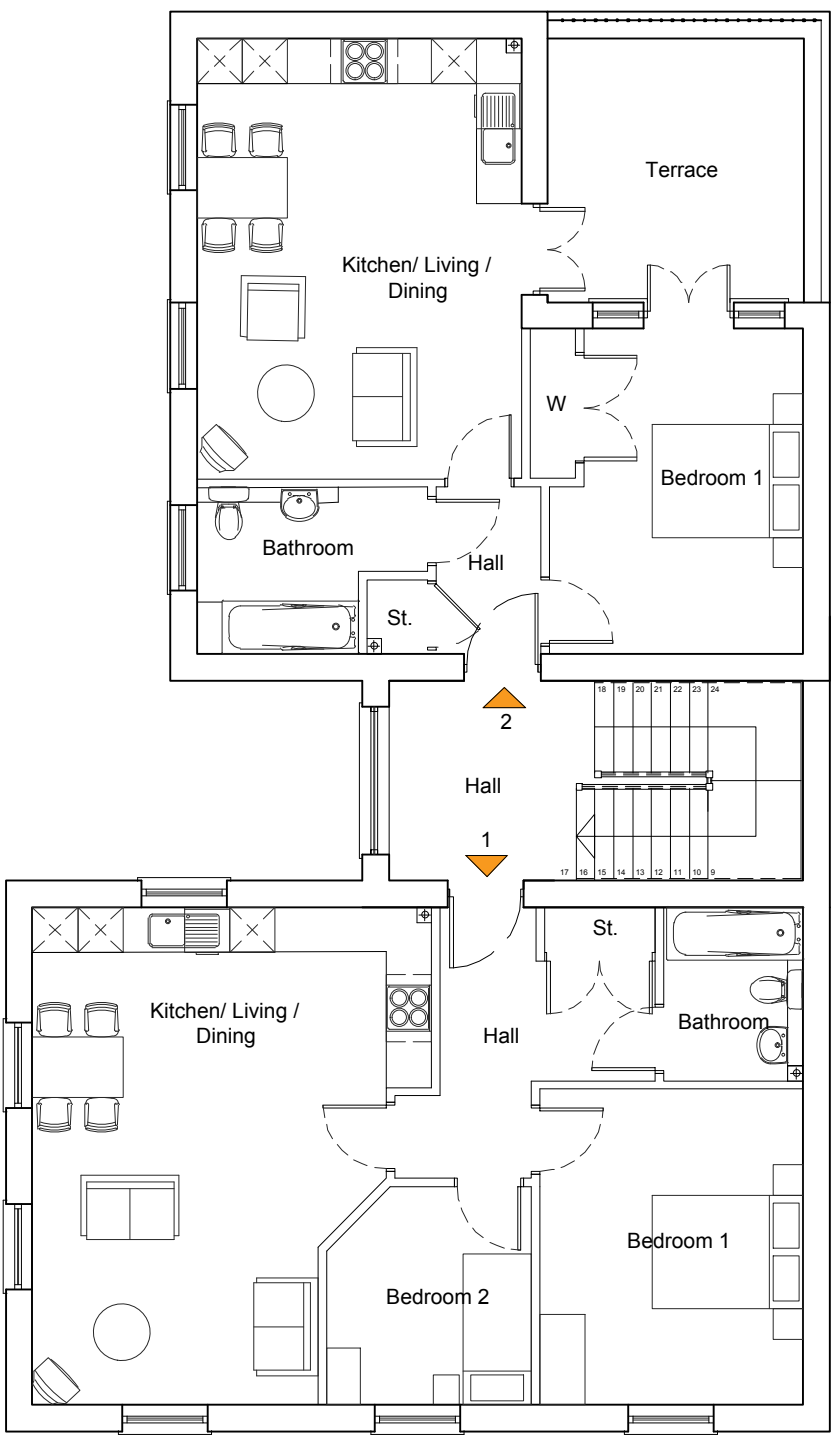

FIRST PLAN

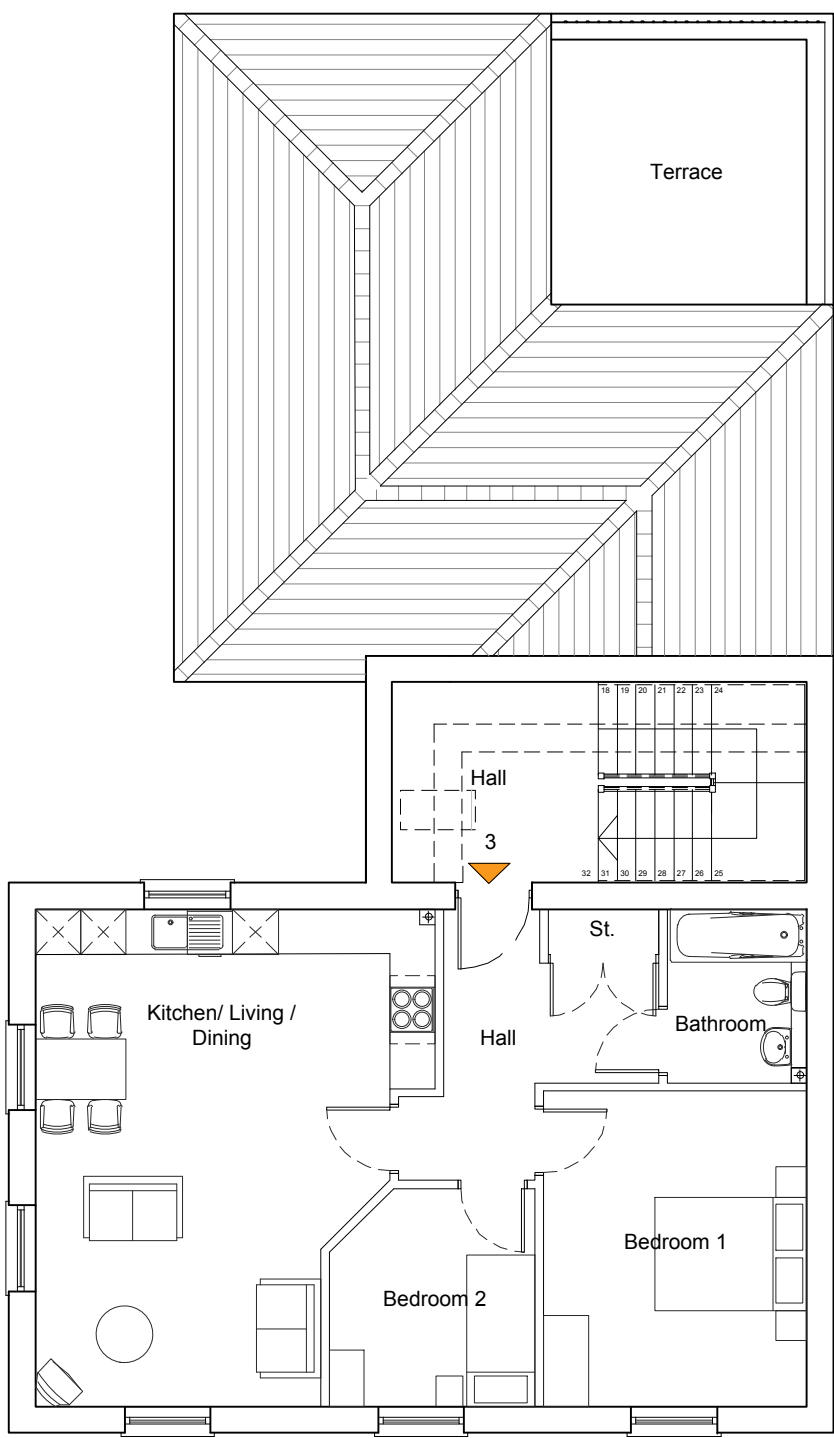

SECOND PLAN

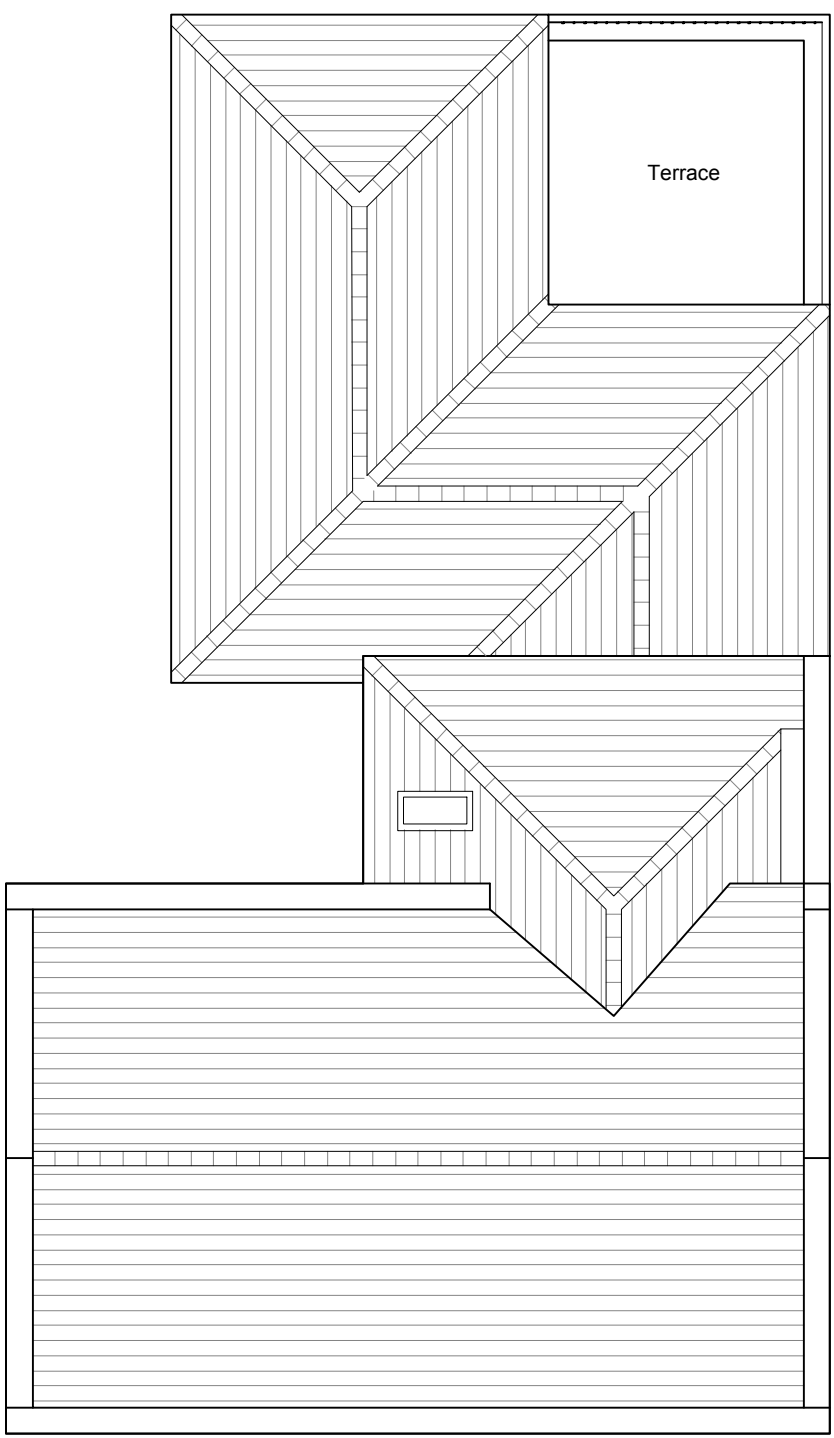

ROOF PLAN




EAST ELEVATION



SOUTH ELEVATION



WEST ELEVATION

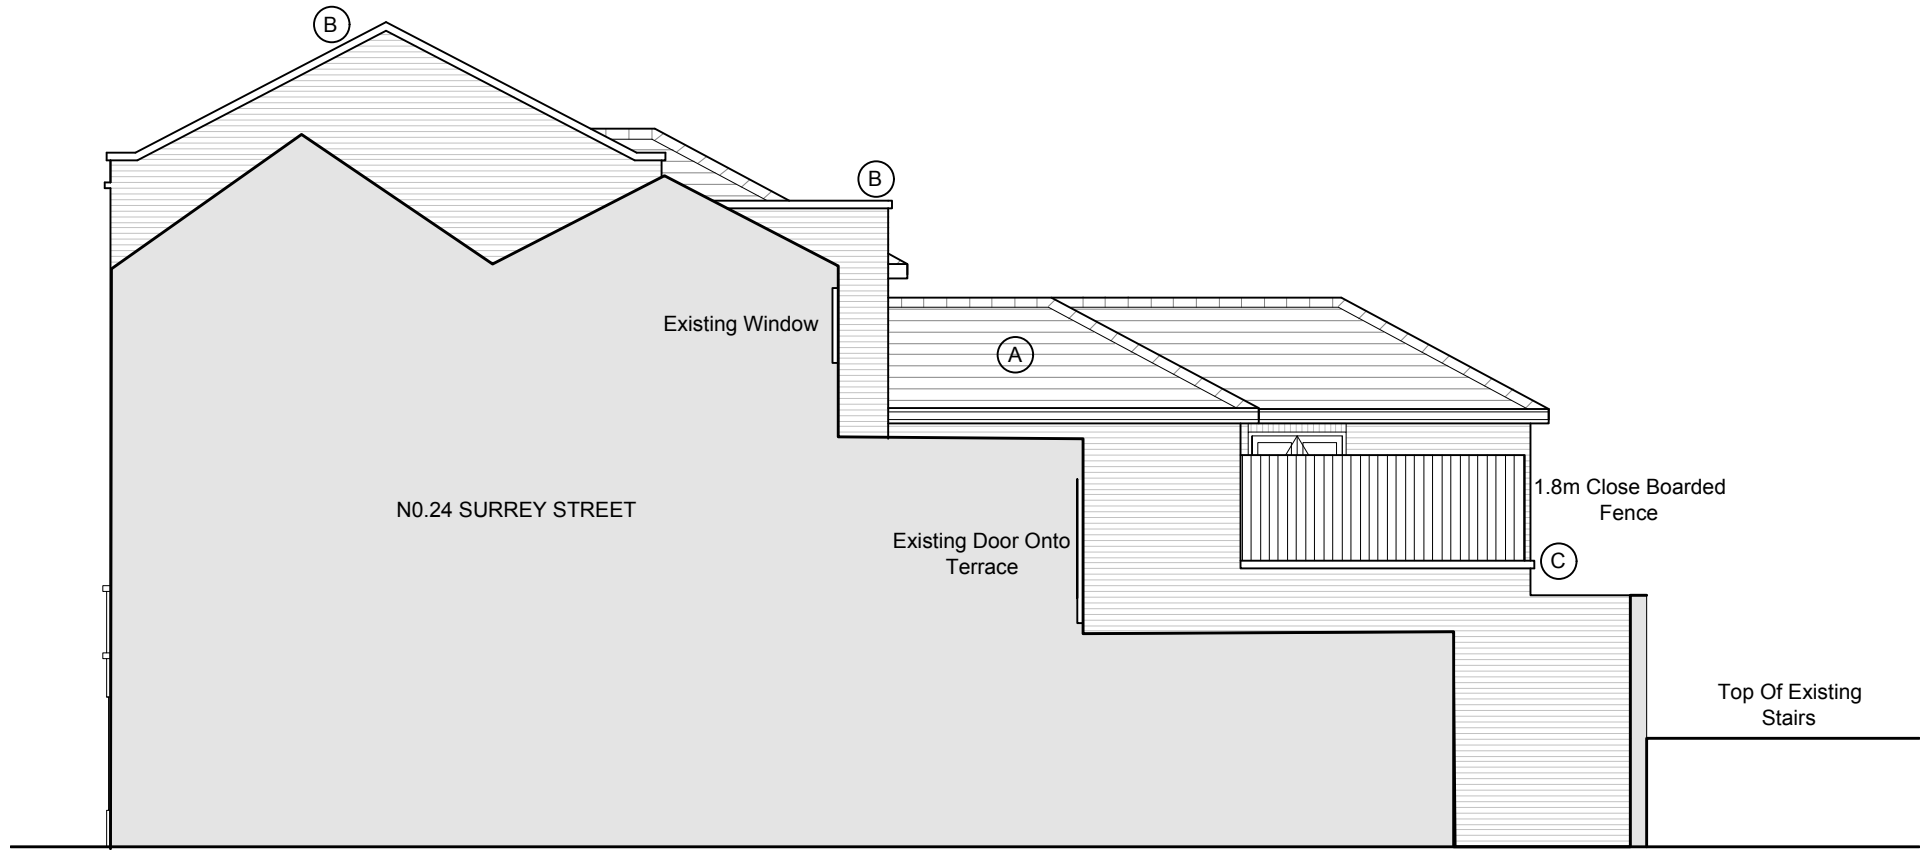

SECTION THROUGH NO.24 SURREY STREET

SCHEDULE OF EXTERNAL MATERIALS

Roof	A	False slate tiles
	B	Reconstituted York stone capping
Walls	C	Red stock brick with yellow mortar
Windows / Doors		White Sash effect windows
		Stained hardwood front door
Rainwater goods		Black uPVC half-round profile
		gutter / downpipes
Shop Front		White Painted Timber

Client



Job title

Development At
26/28 Surrey Street
Littlehampton, BN17 5BG

Drawing title

Proposed Plans And Elevations

Drawn

JK

Date

Sep 17

Checked

CJP

Date

Sep 17

Scale at A1

1:100

Job N°

15-122

Drawing N°

004

Rev.

P3

Status

PLANNING APPLICATION