




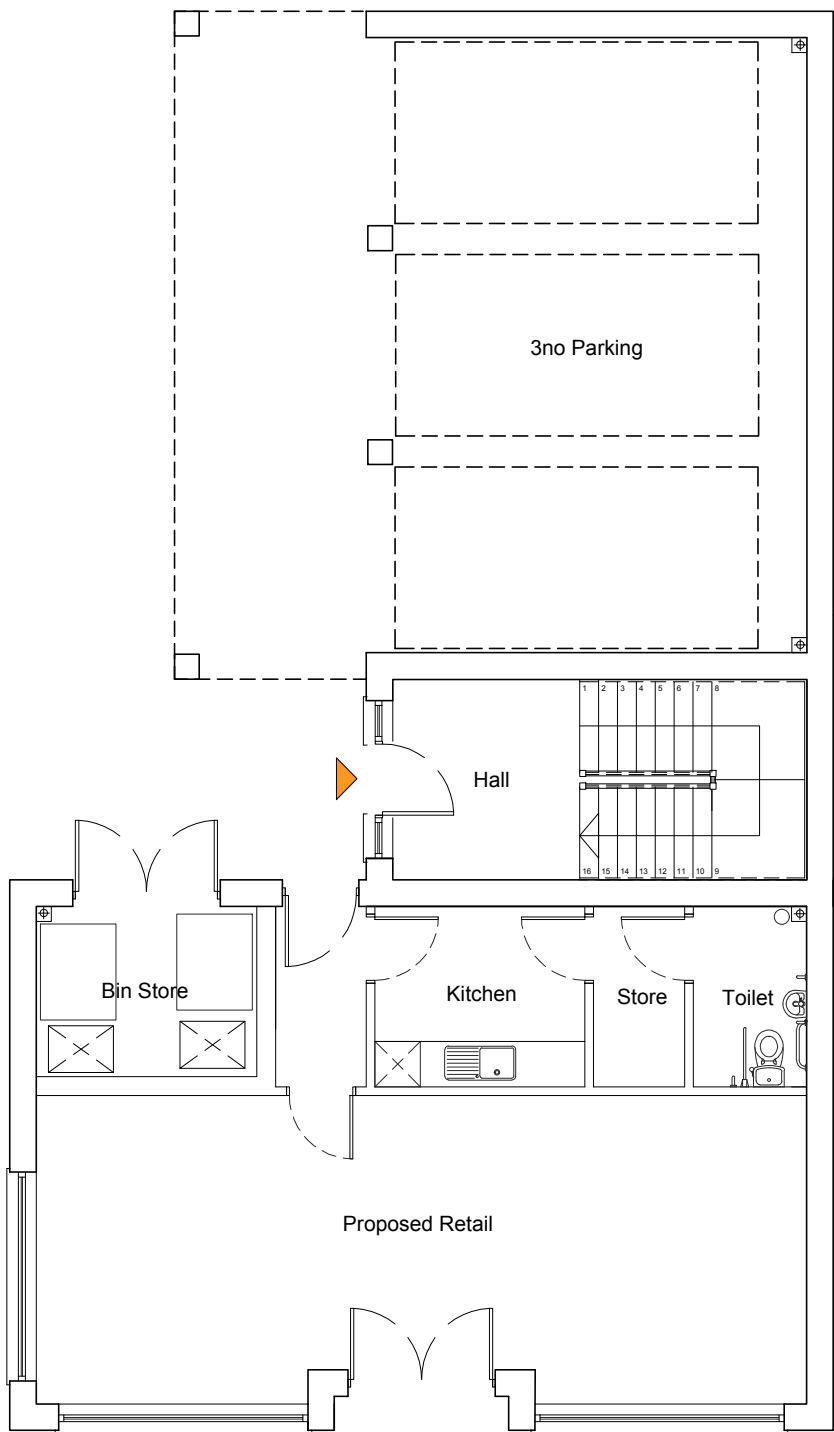


GROUND PLAN

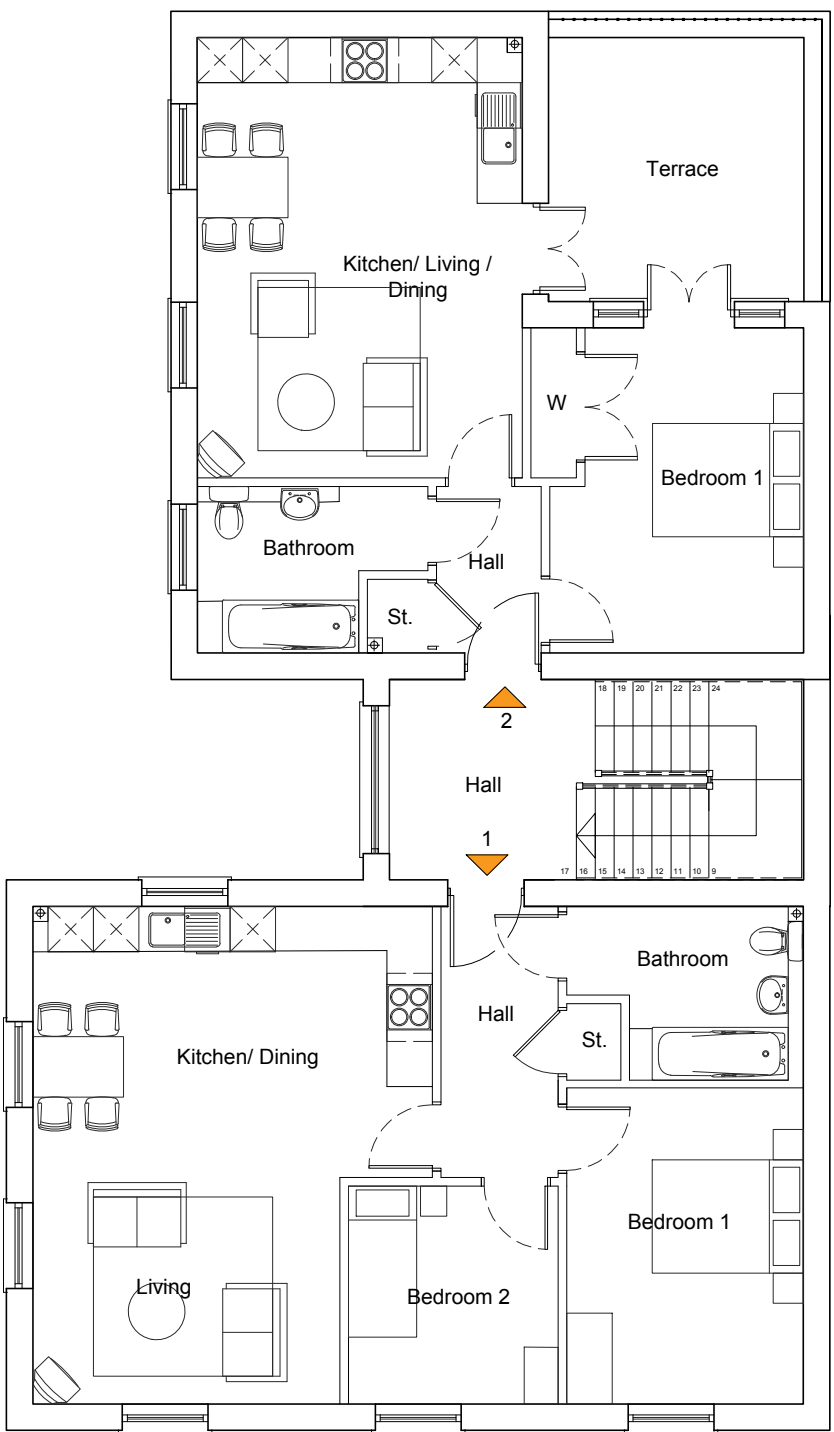

FIRST PLAN

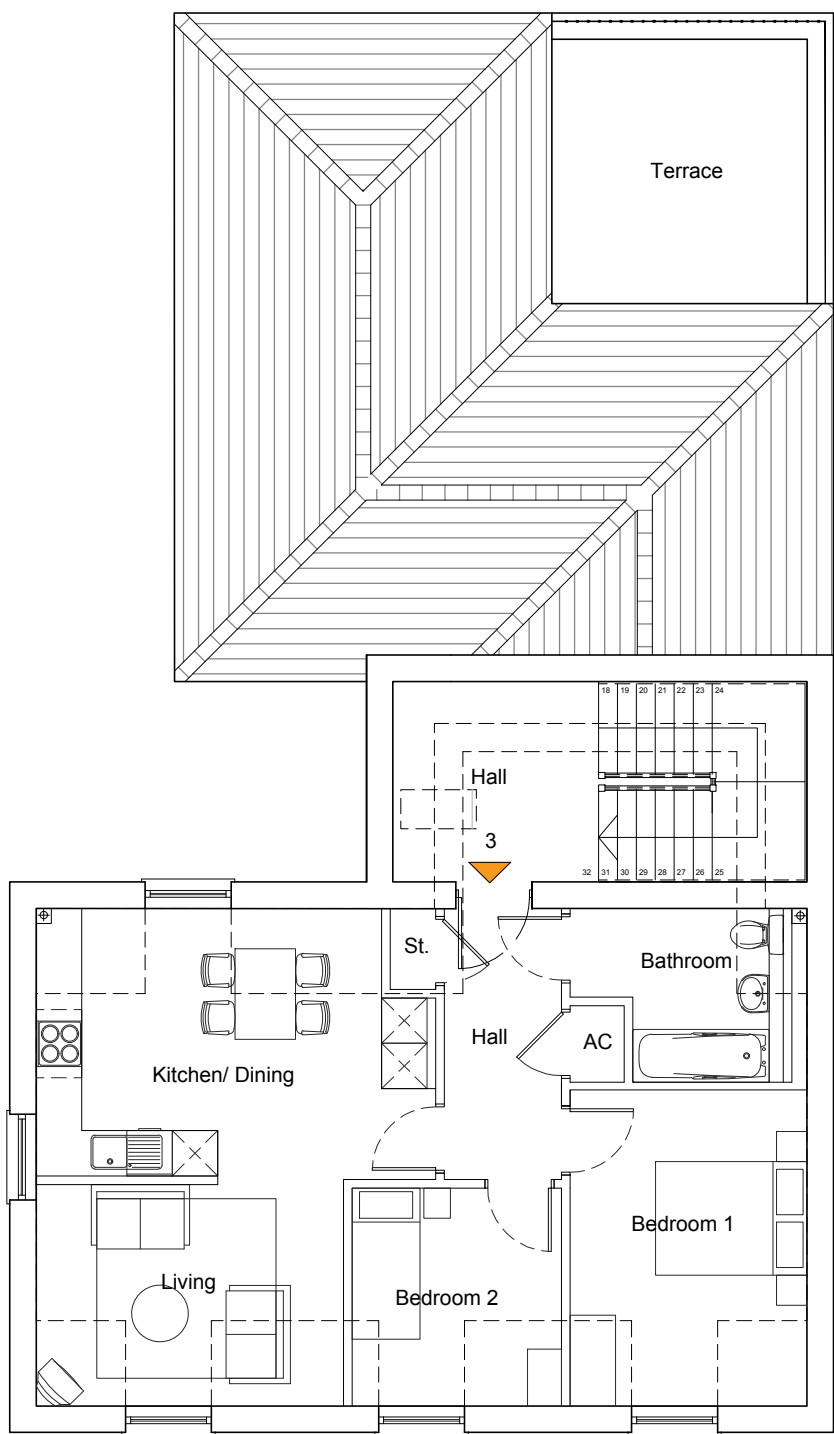

SECOND PLAN

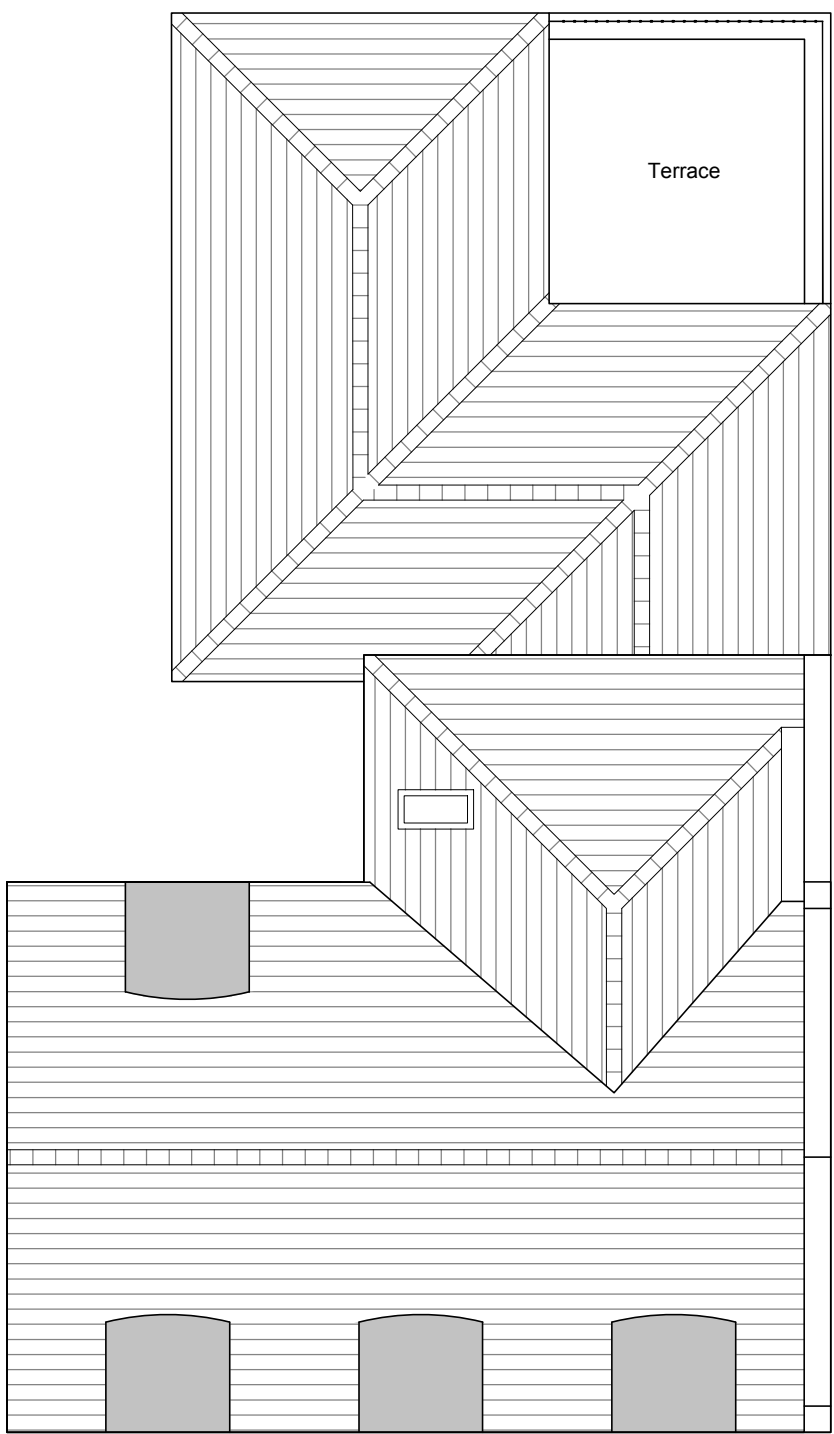

ROOF PLAN




EAST ELEVATION



SOUTH ELEVATION



WEST ELEVATION

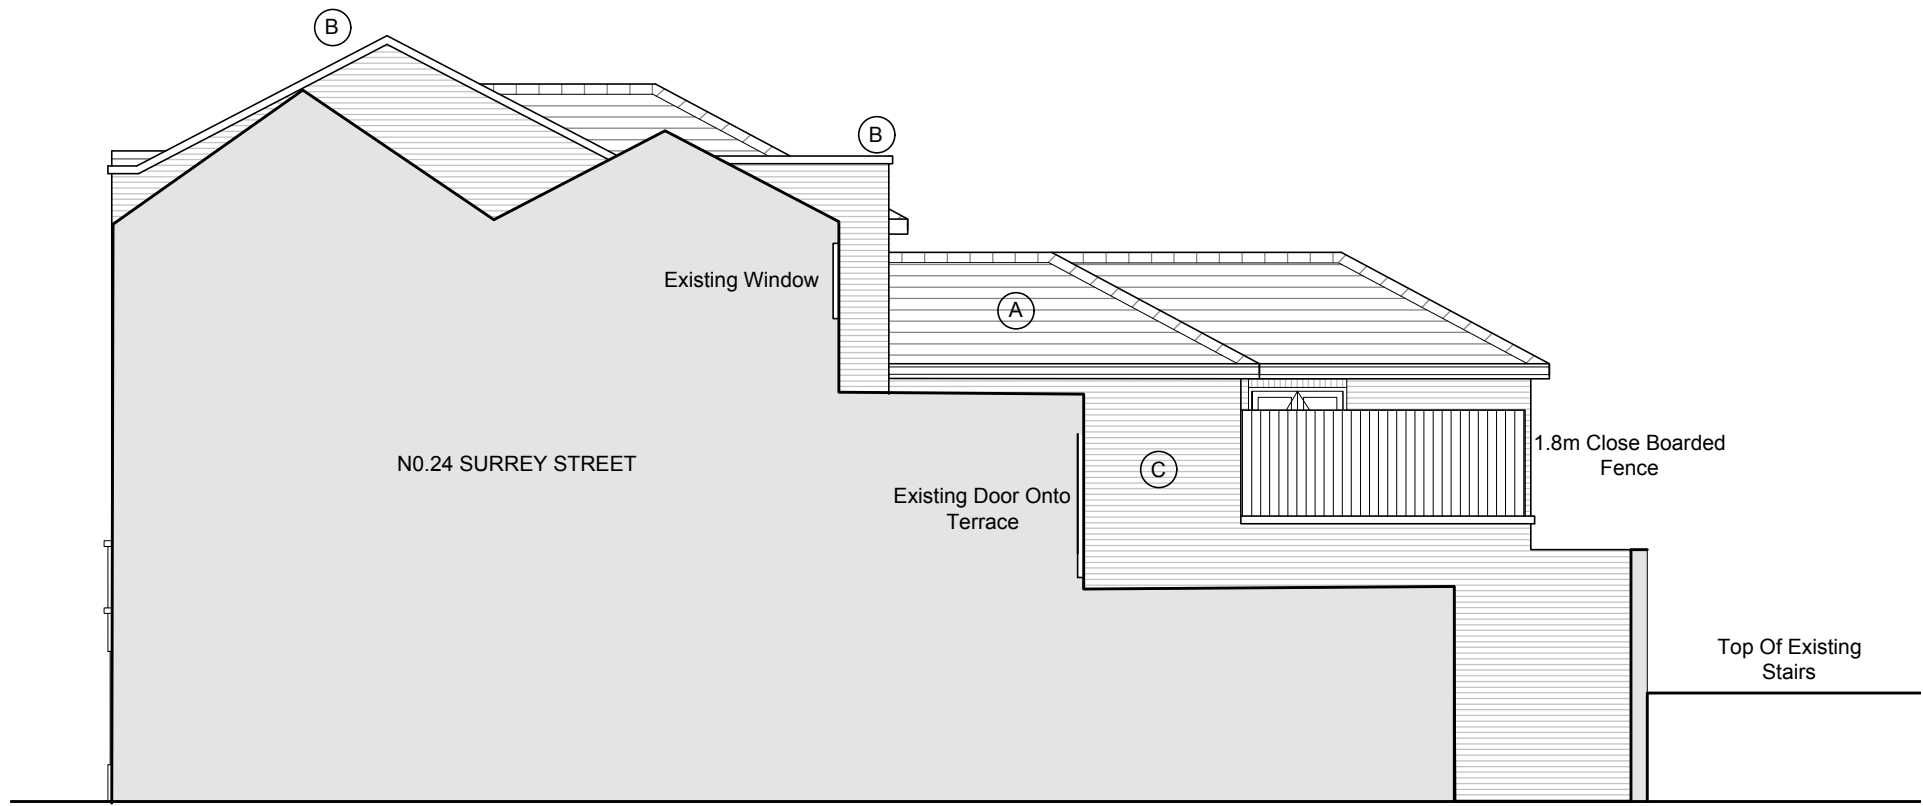

SECTION THROUGH NO.24 SURREY STREET

SCHEDULE OF EXTERNAL MATERIALS

Roof	A	False slate tiles
	B	Reconstituted York stone capping
Walls	C	Red stock brick with yellow mortar
Windows / Doors		White Sash effect windows
		Stained hardwood front door
Rainwater goods		Black uPVC half-round profile
		gutter / downpipes
Shop Front		White Painted Timber



Development At
26/28 Surrey Street
Littlehampton, BN17 5BG

Proposed Plans And Elevations

Drawn	Date	Checked	Date	Scale at A1
JK	Sep 17	CJP	Sep 17	1:100
Job N°	Drawing N°	Rev.		
15-122	004	P4		

Status

PLANNING APPLICATION