




NOTE
THIS DRAWING MAY BE SCALED FOR PLANNING PURPOSES ONLY.
ALL DIMENSIONS TO BE CHECKED ON SITE PRIOR TO COMMENCEMENT OF WORK. ALL DIMENSIONS RELATING TO SUB-CONTRACTORS OR SUPPLIERS WORK MUST BE CHECKED AND AGREED BETWEEN THE GENERAL CONTRACTOR, THE SUB-CONTRACTOR(S) AND / OR SUPPLIER(S). ALL DIMENSIONS ARE IN MILLIMETRES. ALL WORKS OR MATERIALS INDICATED ON THE DRAWING ARE TO BE TO THE LATEST BRITISH STANDARDS AND ARE TO BE CARRIED OUT IN ACCORDANCE WITH THE RELEVANT CODES OF PRACTICE OR RECOGNISED TRADE ASSOCIATION RECOMMENDATIONS AND PUBLICATIONS.
THIS DRAWING TO BE READ IN CONJUNCTION WITH ALL RELEVANT DRAWINGS AND SPECIFICATIONS OF OTHER CONSULTANTS.
ANY DISCREPANCIES TO BE BROUGHT TO THE ATTENTION OF PDK ARCHITECTURE AND SURVEYING. IF IN DOUBT ASK.
© THIS DRAWING IS THE COPYRIGHT OF PDK ARCHITECTURE AND SURVEYING.

APPR	DATE	STATUS

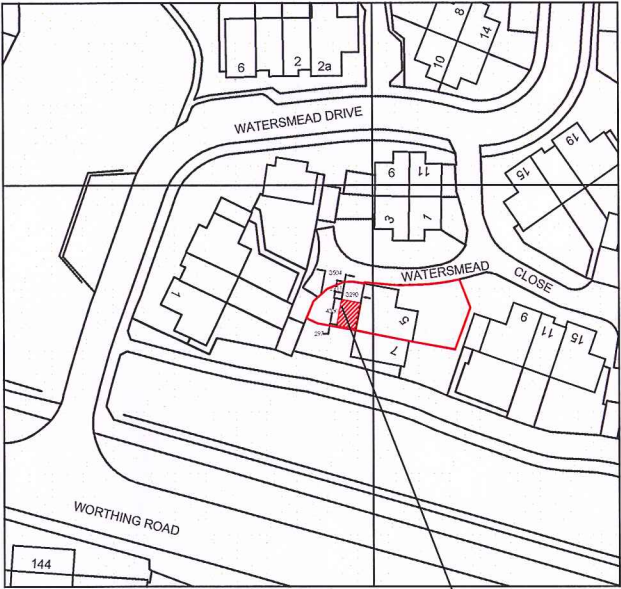


Ordnance Survey, (c) Crown Copyright 2014. All rights reserved. Licence number 1000224

SITE

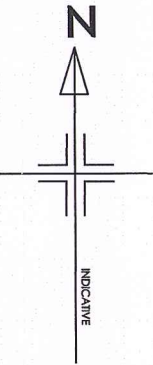
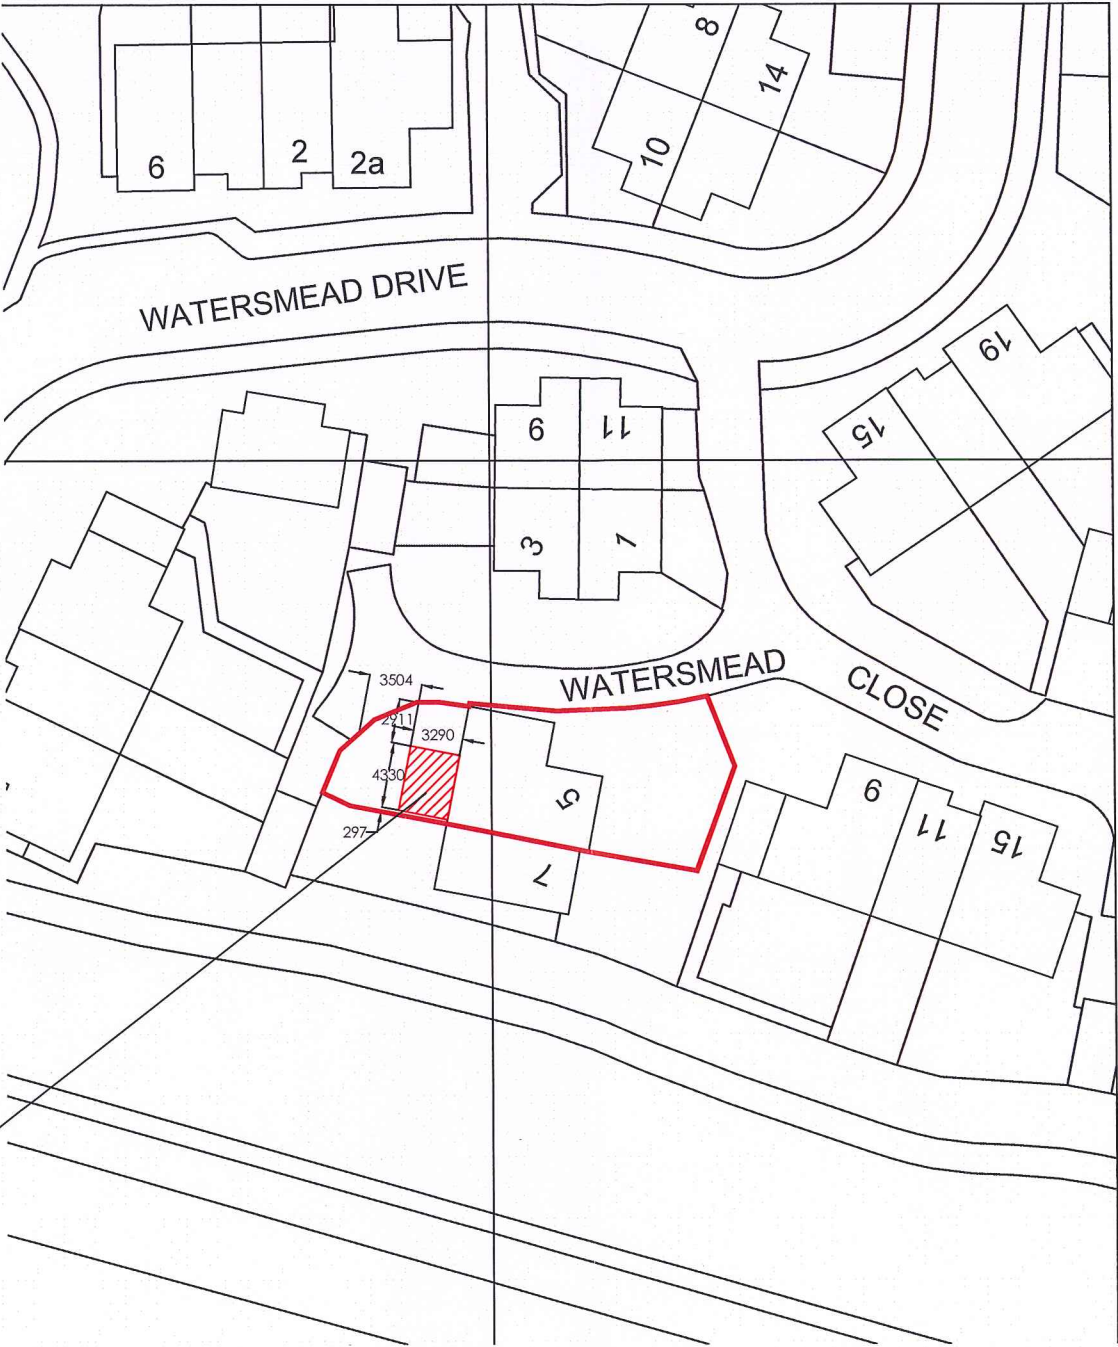


1:1250 @ A3 LOCATION PLAN

 

1:500 @ A3 BLOCK PLAN

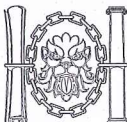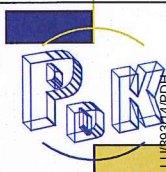


REV	DATE	AMENDMENT	BY
PROJECT 5 WATERSMEAD CLOSE LITTLEHAMPTON SUSSEX. BN17 6GJ DRAWING LOCATION AND BLOCK PLANS Date Dec 2014 Drawn By PJC Scale 1:1250 - 500 @A3 Iss. App. By DKC Drawing No 002 File Location 01124			
 Chartered Institute of Architectural Technologists Registered Practice			 PDK Architecture and Surveying

NOTE
THIS DRAWING MAY BE SCALED FOR PLANNING PURPOSES ONLY.
ALL DIMENSIONS TO BE CHECKED ON SITE PRIOR TO COMMENCEMENT OF WORK. ALL DIMENSIONS RELATING TO SUB-CONTRACTORS OR SUPPLIERS WORK MUST BE CHECKED AND AGREED BETWEEN THE GENERAL CONTRACTOR, THE SUB-CONTRACTOR(S) AND / OR SUPPLIER(S). ALL DIMENSIONS ARE IN MILLIMETRES. ALL WORKS OR MATERIALS INDICATED ON THE DRAWING ARE TO BE TO THE LATEST BRITISH STANDARDS AND ARE TO BE CARRIED OUT IN ACCORDANCE WITH THE RELEVANT CODES OF PRACTICE OR RECOGNISED TRADE ASSOCIATION RECOMMENDATIONS AND PUBLICATIONS.
THIS DRAWING TO BE READ IN CONJUNCTION WITH ALL RELEVANT DRAWINGS AND SPECIFICATIONS OF OTHER CONSULTANTS.
ANY DISCREPANCIES TO BE BROUGHT TO THE ATTENTION OF PDK ARCHITECTURE AND SURVEYING. IF IN DOUBT ASK.
© THIS DRAWING IS THE COPYRIGHT OF PDK ARCHITECTURE AND SURVEYING.

APPR	DATE	STATUS
------	------	--------




EXISTING REAR ELEVATION

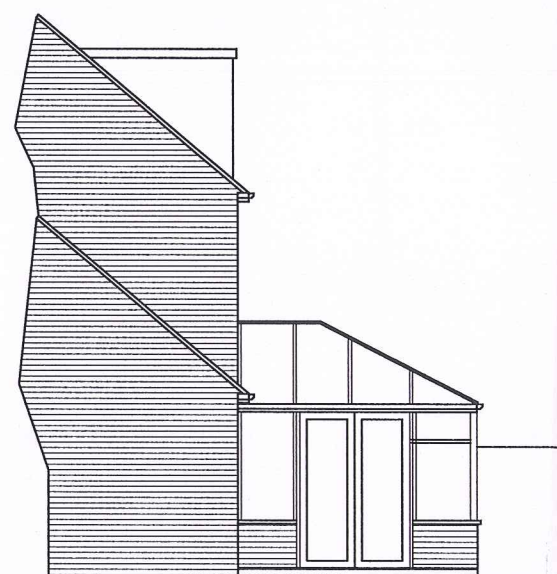


EXISTING SIDE ELEVATION




PROPOSED REAR ELEVATION

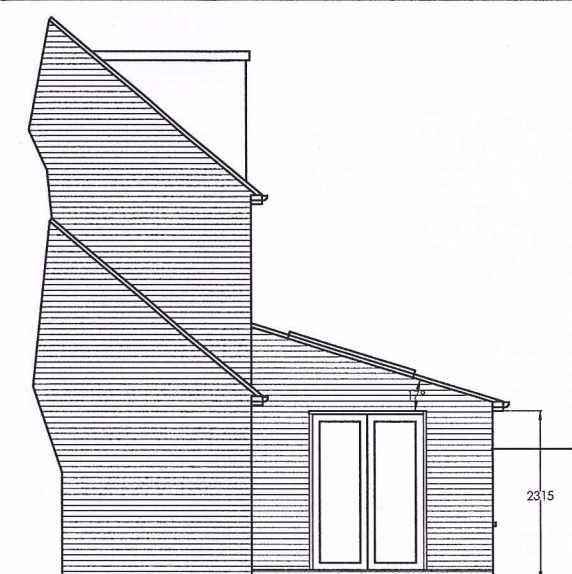

PROPOSED SIDE ELEVATION

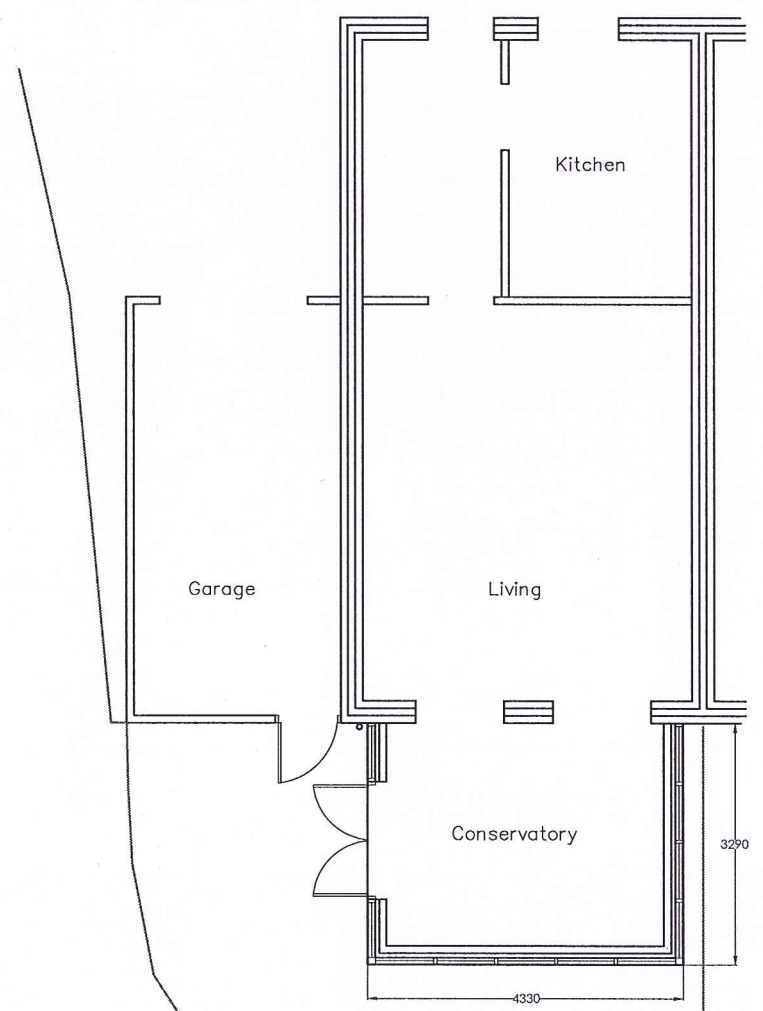




EXISTING GROUND FLOOR PLAN

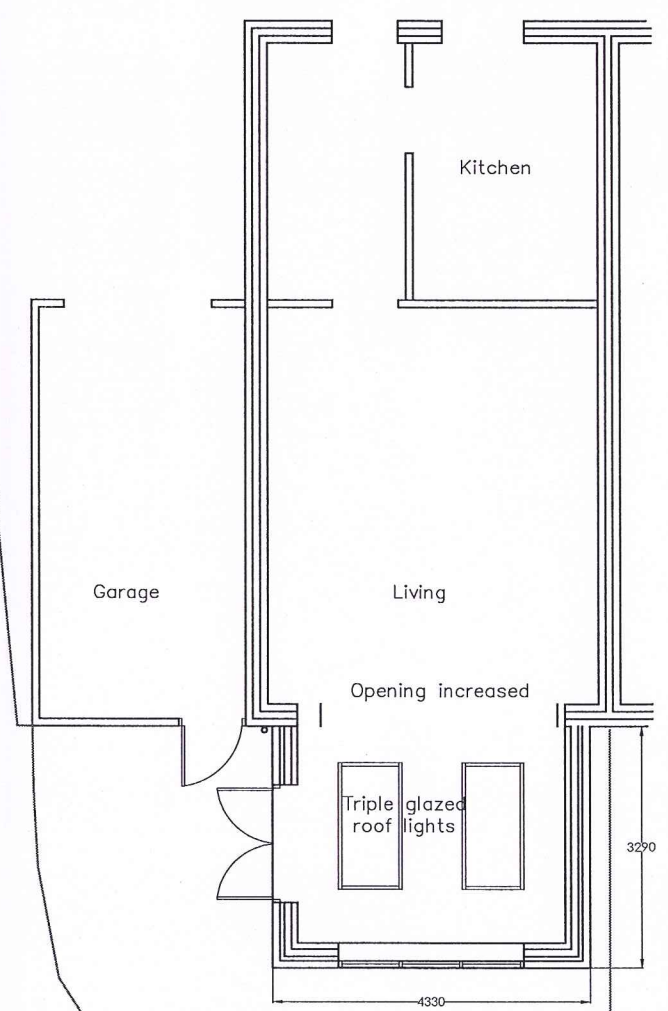

PROPOSED GROUND FLOOR PLAN

Materials
Roof :- Concrete tiles. New to closely match existing.
Roof light, PPC White.
Walls :- Face brickwork. New to closely match existing.
Fascia and Soffit :- Plastic, brown and White as existing.
Windows : White PVCu double glazed.
Door :- White PVCu double glazed.
Gutter :- Ogee white plastic.

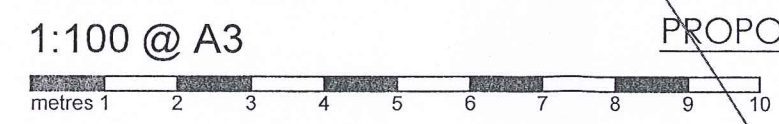

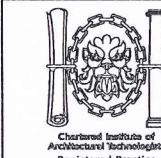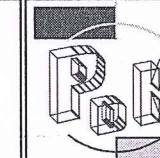A	17-12-14	Side window removed roof lights separated	pjc
REV	DATE	AMENDMENT	BY
PROJECT 5 WATERSMEAD CLOSE LITTLEHAMPTON SUSSEX. BN17 6GJ			
DRAWING PLANS AND ELEVATIONS EXISTING AND PROPOSED			
Date Dec 2014	Drawn By PJC	  29 Breach Avenue, Southbourne, Emsworth, Hampshire. PO10 8NB T: 01243 697164 M: 07879471666 www.pdkconsulting.co.uk	
Scale 100 @ A3	Iss. App. By DKC		
Drawing No 001 A	File Location 01124		
PDK Architecture and Surveying			