



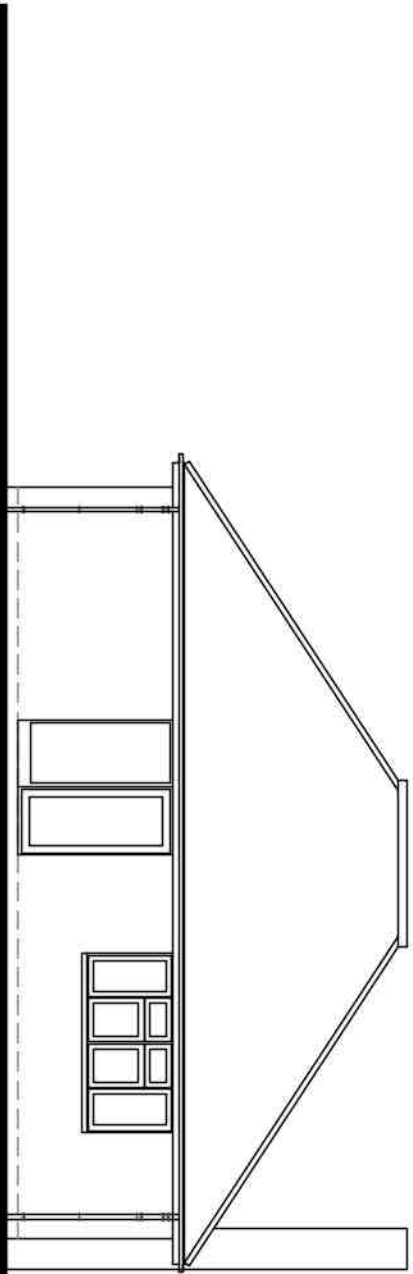

2 North Facing (front) Elevation

1m 2m 3m 4m 5m 6m 7m 8m 9m 10m


1:100 Scale Bar

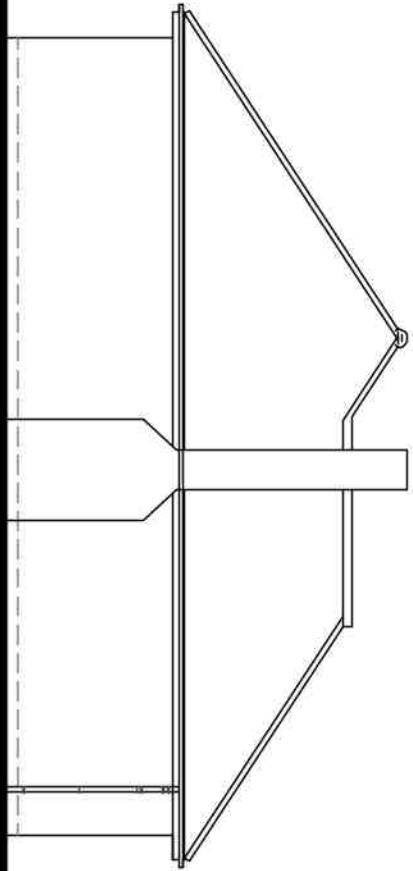

3 East Facing (side) Elevation

1m 2m 3m 4m 5m 6m 7m 8m 9m 10m


1:100 Scale Bar

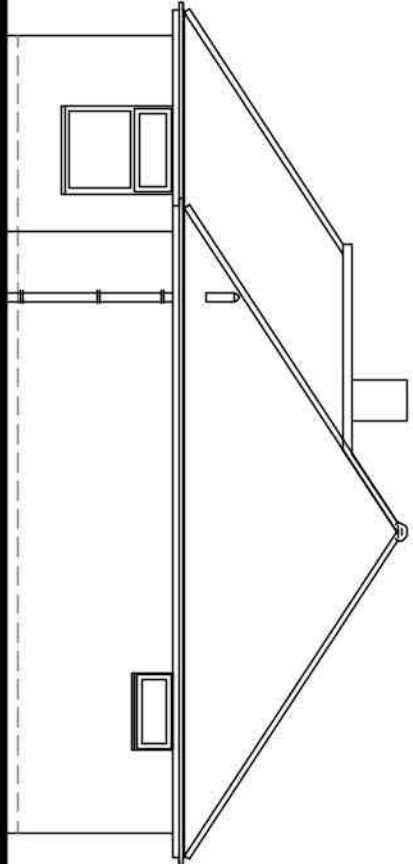

4 West Facing (side) Elevation

1m 2m 3m 4m 5m 6m 7m 8m 9m 10m

1:100 Scale Bar

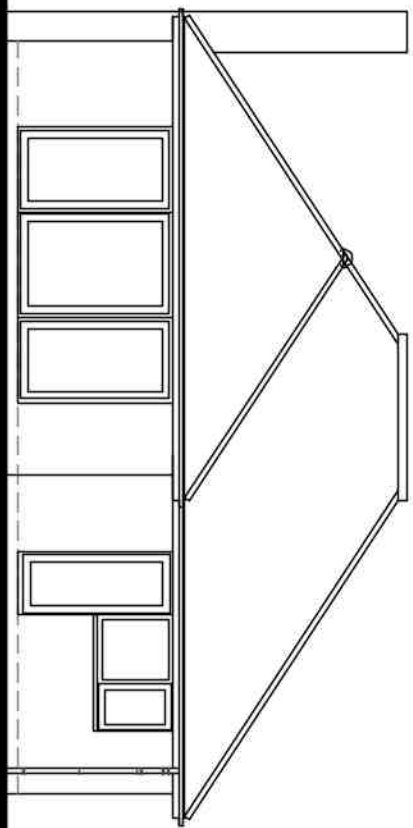


5 South Facing (rear) Elevation

1m 2m 3m 4m 5m 6m 7m 8m 9m 10m

1:100 Scale Bar

Rear Garden

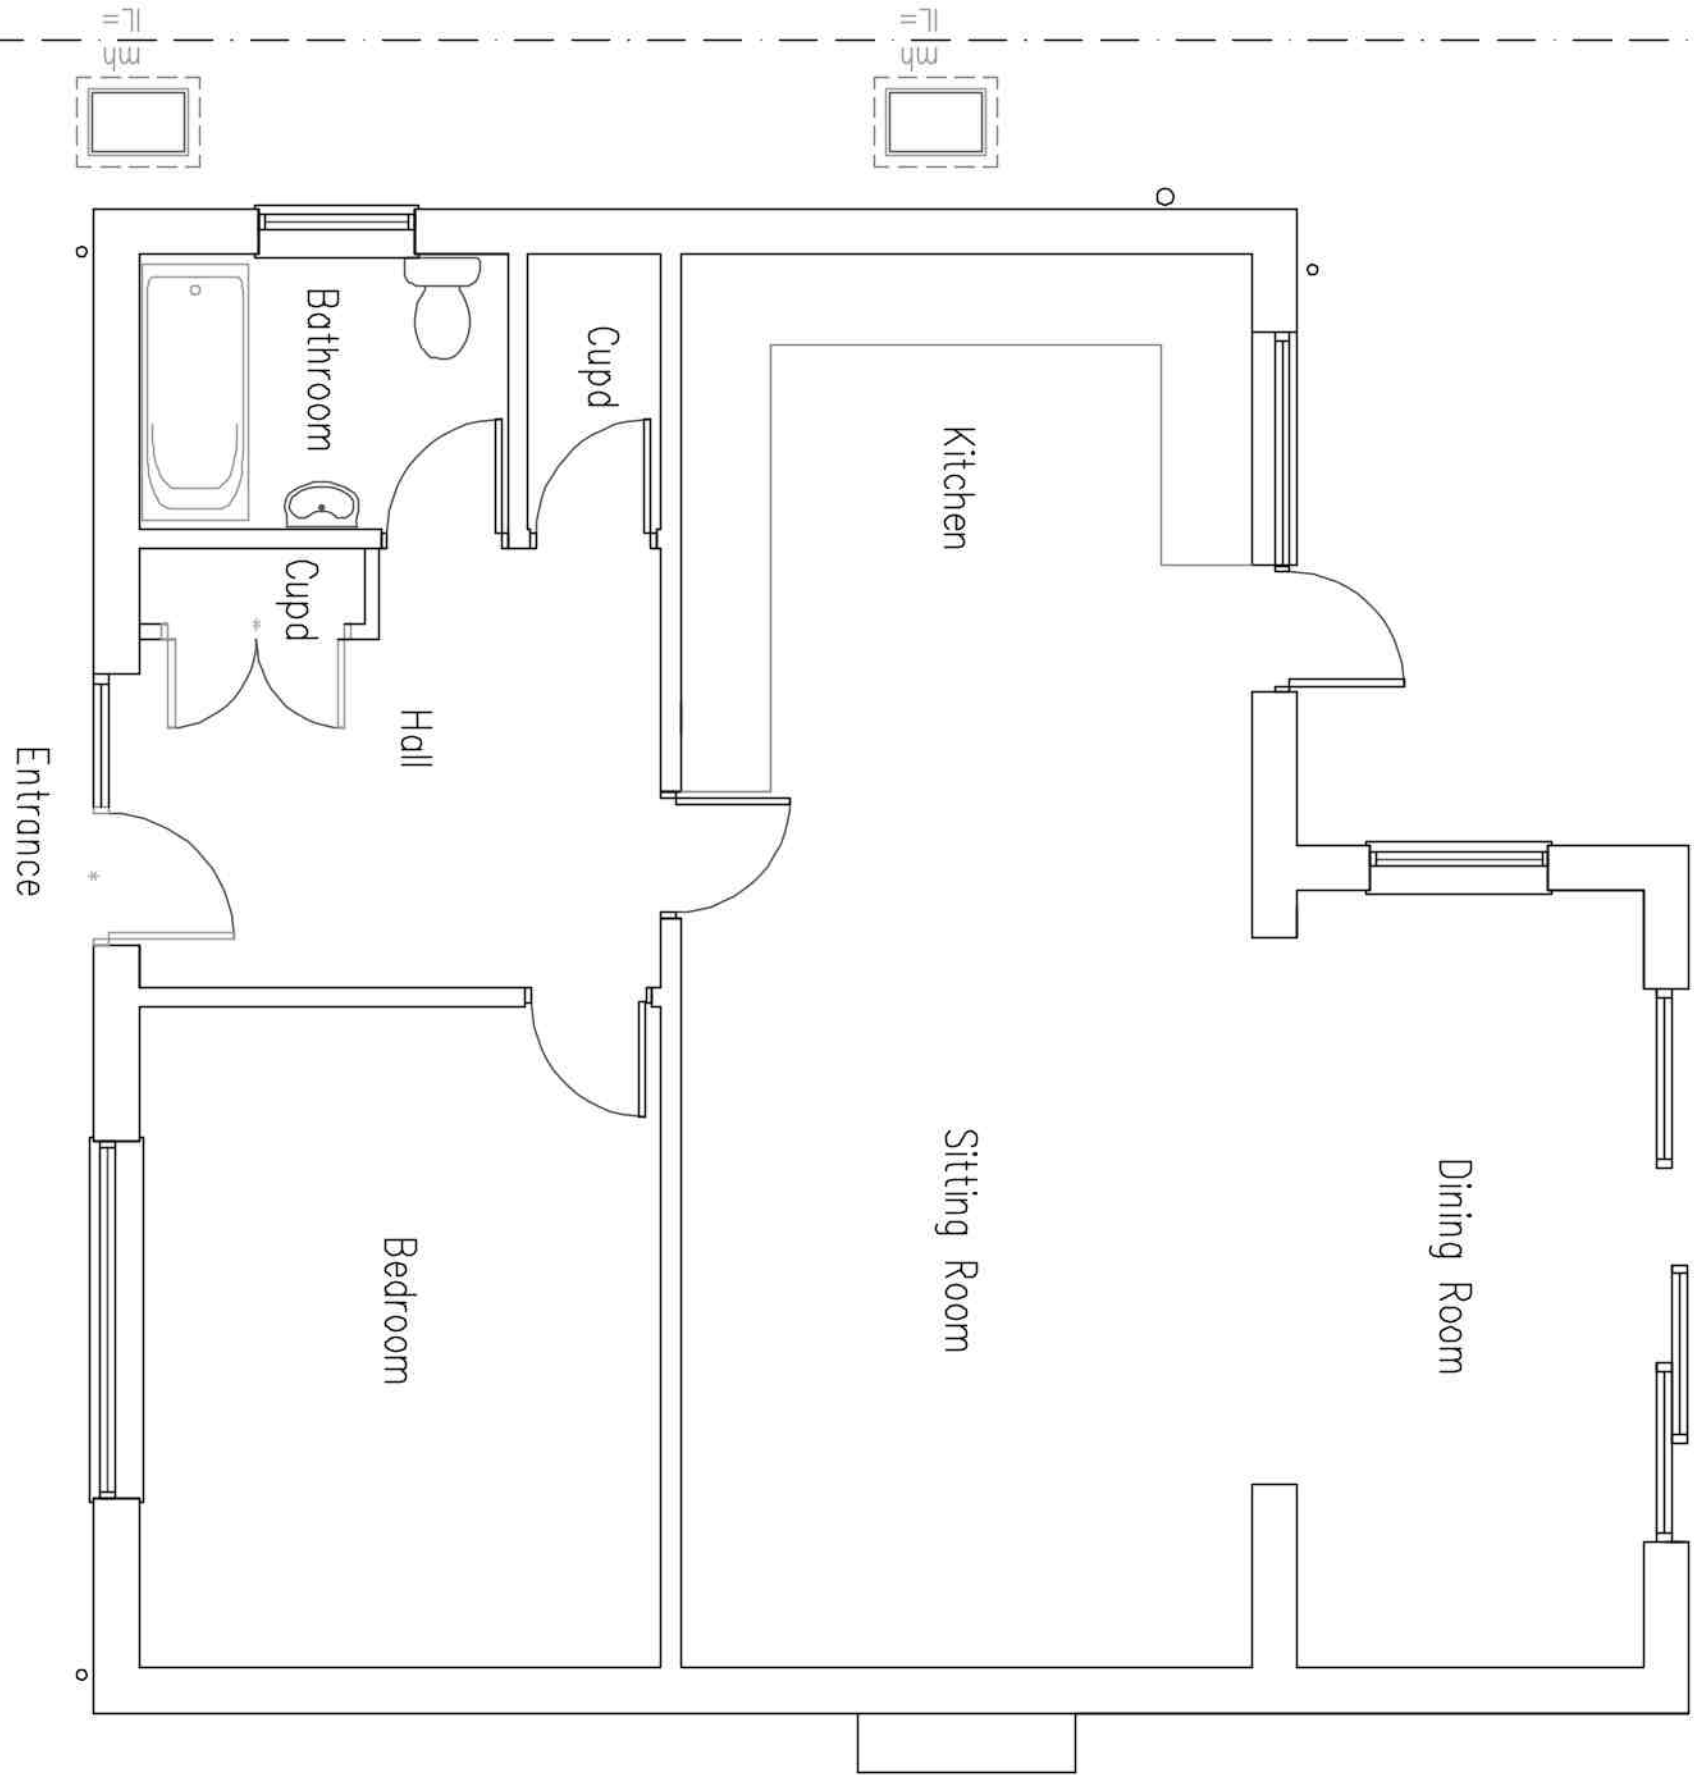

Drive

Front Garden

1 Ground Floor Plan

1m 2m 3m 4m 5m 6m 7m 8m 9m 10m

1:50 Scale Bar

DO NOT SCALE FROM THIS DRAWING EXCEPT FOR PLANNING AS PHOTOGRAPHS WILL BE SUBJECT TO DISTORTION. DRAWINGS TO BE READ IN CONJUNCTION WITH ALL OTHER ARCHITECT'S & STRUCTURAL ENGINEER'S CONTRACT DRAWINGS & SPECIFICATIONS. ALL DIMENSIONS MUST BE BROUGHT TO THE ATTENTION OF THE CONTRACTOR IMMEDIATELY. THE CONTRACTOR MUST VERIFY ALL DIMENSIONS BY SITE MEASUREMENT BEFORE ORDERING MATERIALS OR MANUFACTURING COMPONENTS. SUBSTITUTE MATERIALS & PRODUCTS TO THOSE NAMED WILL BE ACCEPTABLE IF PROVEN TO BE OF EQUAL OR BETTER PERFORMANCE AND NOT IN CONFLICT WITH OTHER ELEMENTS.

Project:
Proposed
Front Extension
& Internal Alterations At:
The View
Ropewalk
Littlehampton
West Sussex
BN17 5DE

Drawing Title:
Plans & Elevations As Existing

Client:
Neil Elphick

© Copyright of:
Architectural & Planning Services
7 Eritham Road
Shoreham By Sea
West Sussex
BN43 8ND
BJW
01273 441009
07868699101
e-mail: benw@bjwarchitectural.co.uk
website: bjwarchitectural.co.uk

Scale:
1:50 1:100

Paper size
A1

Date:
30.11.2021

Drawn:
BJW

Dwg. No.
01

Rev'n
Rev'n

Note: All dimensions to be finished unless stated.