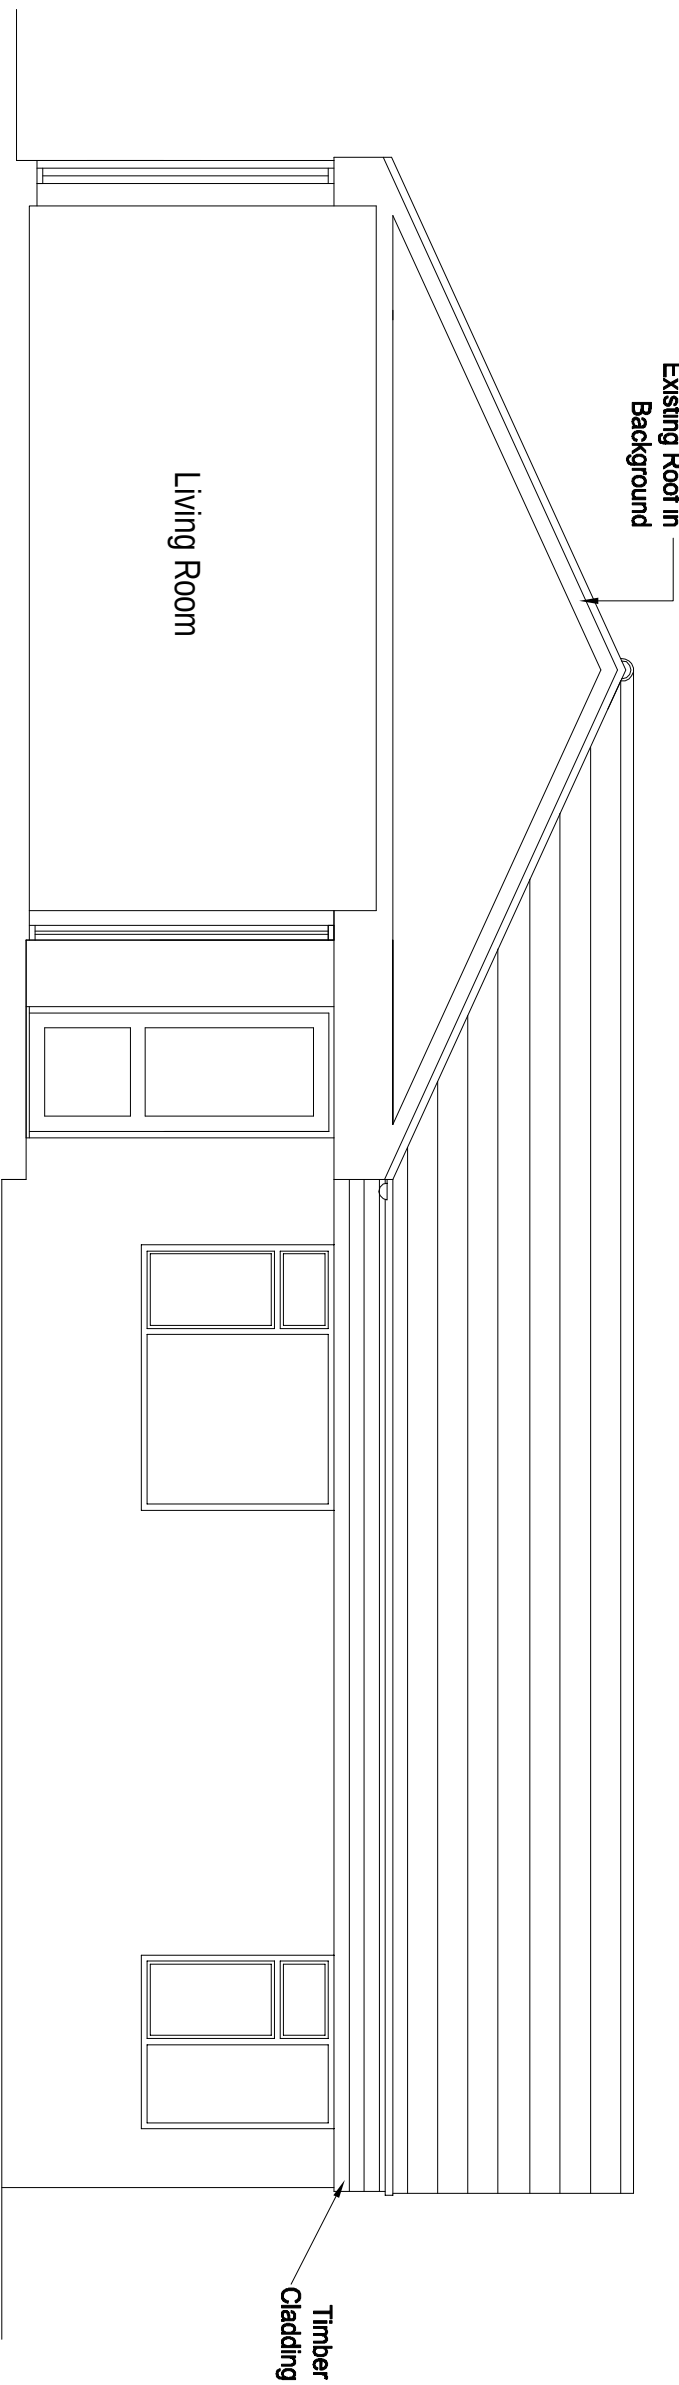
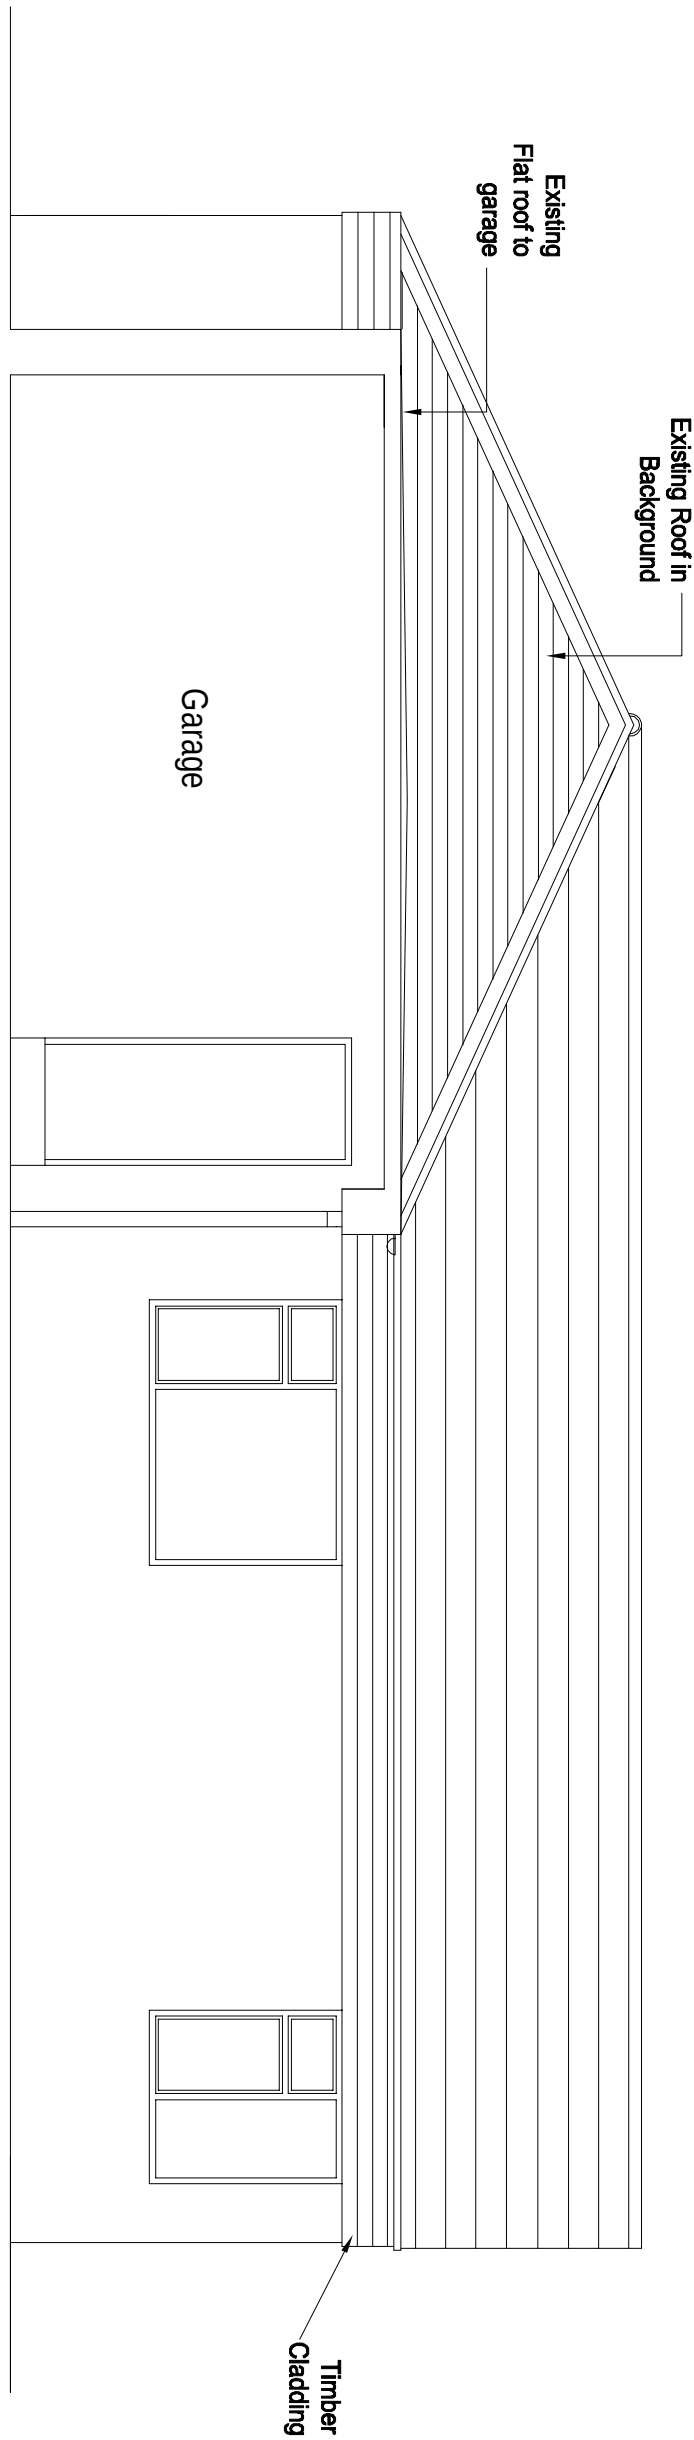
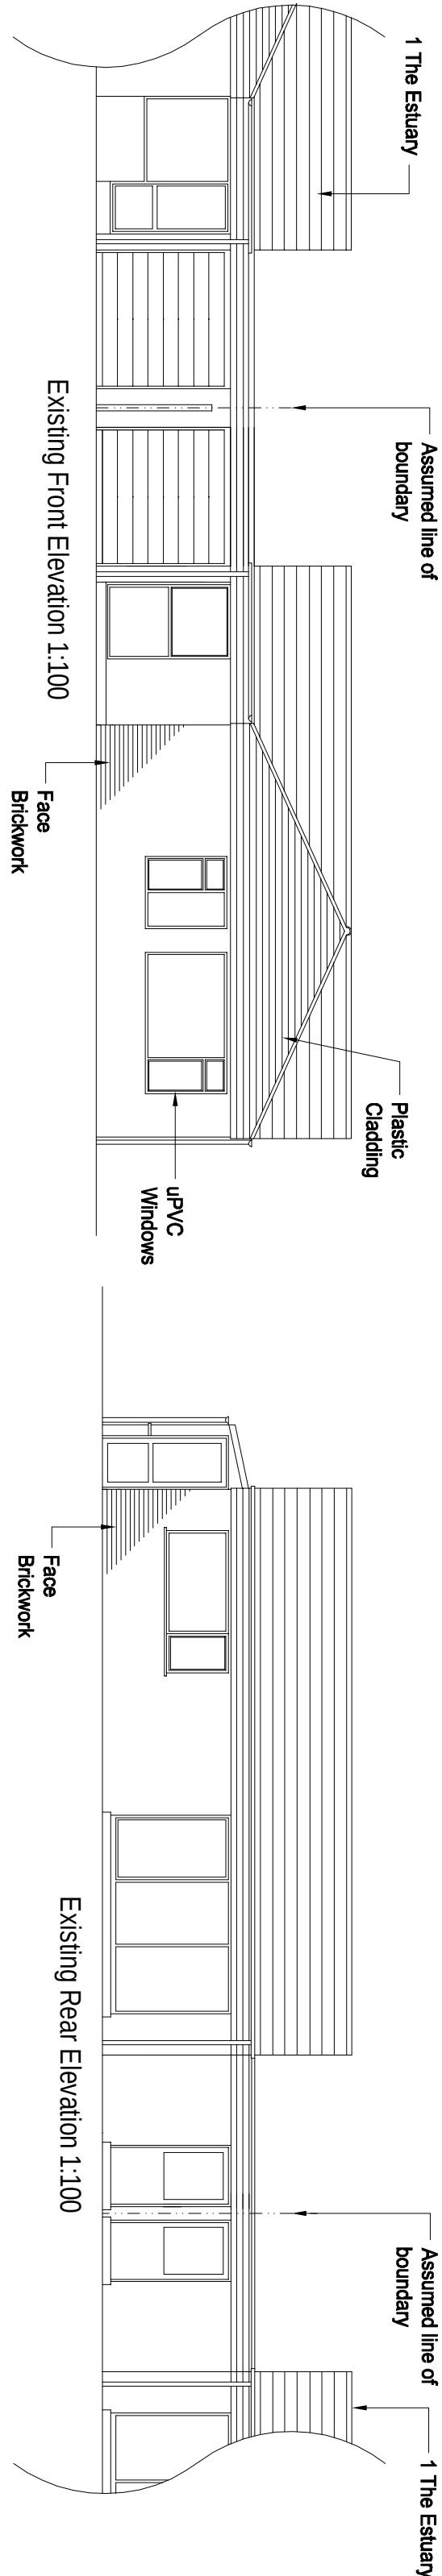
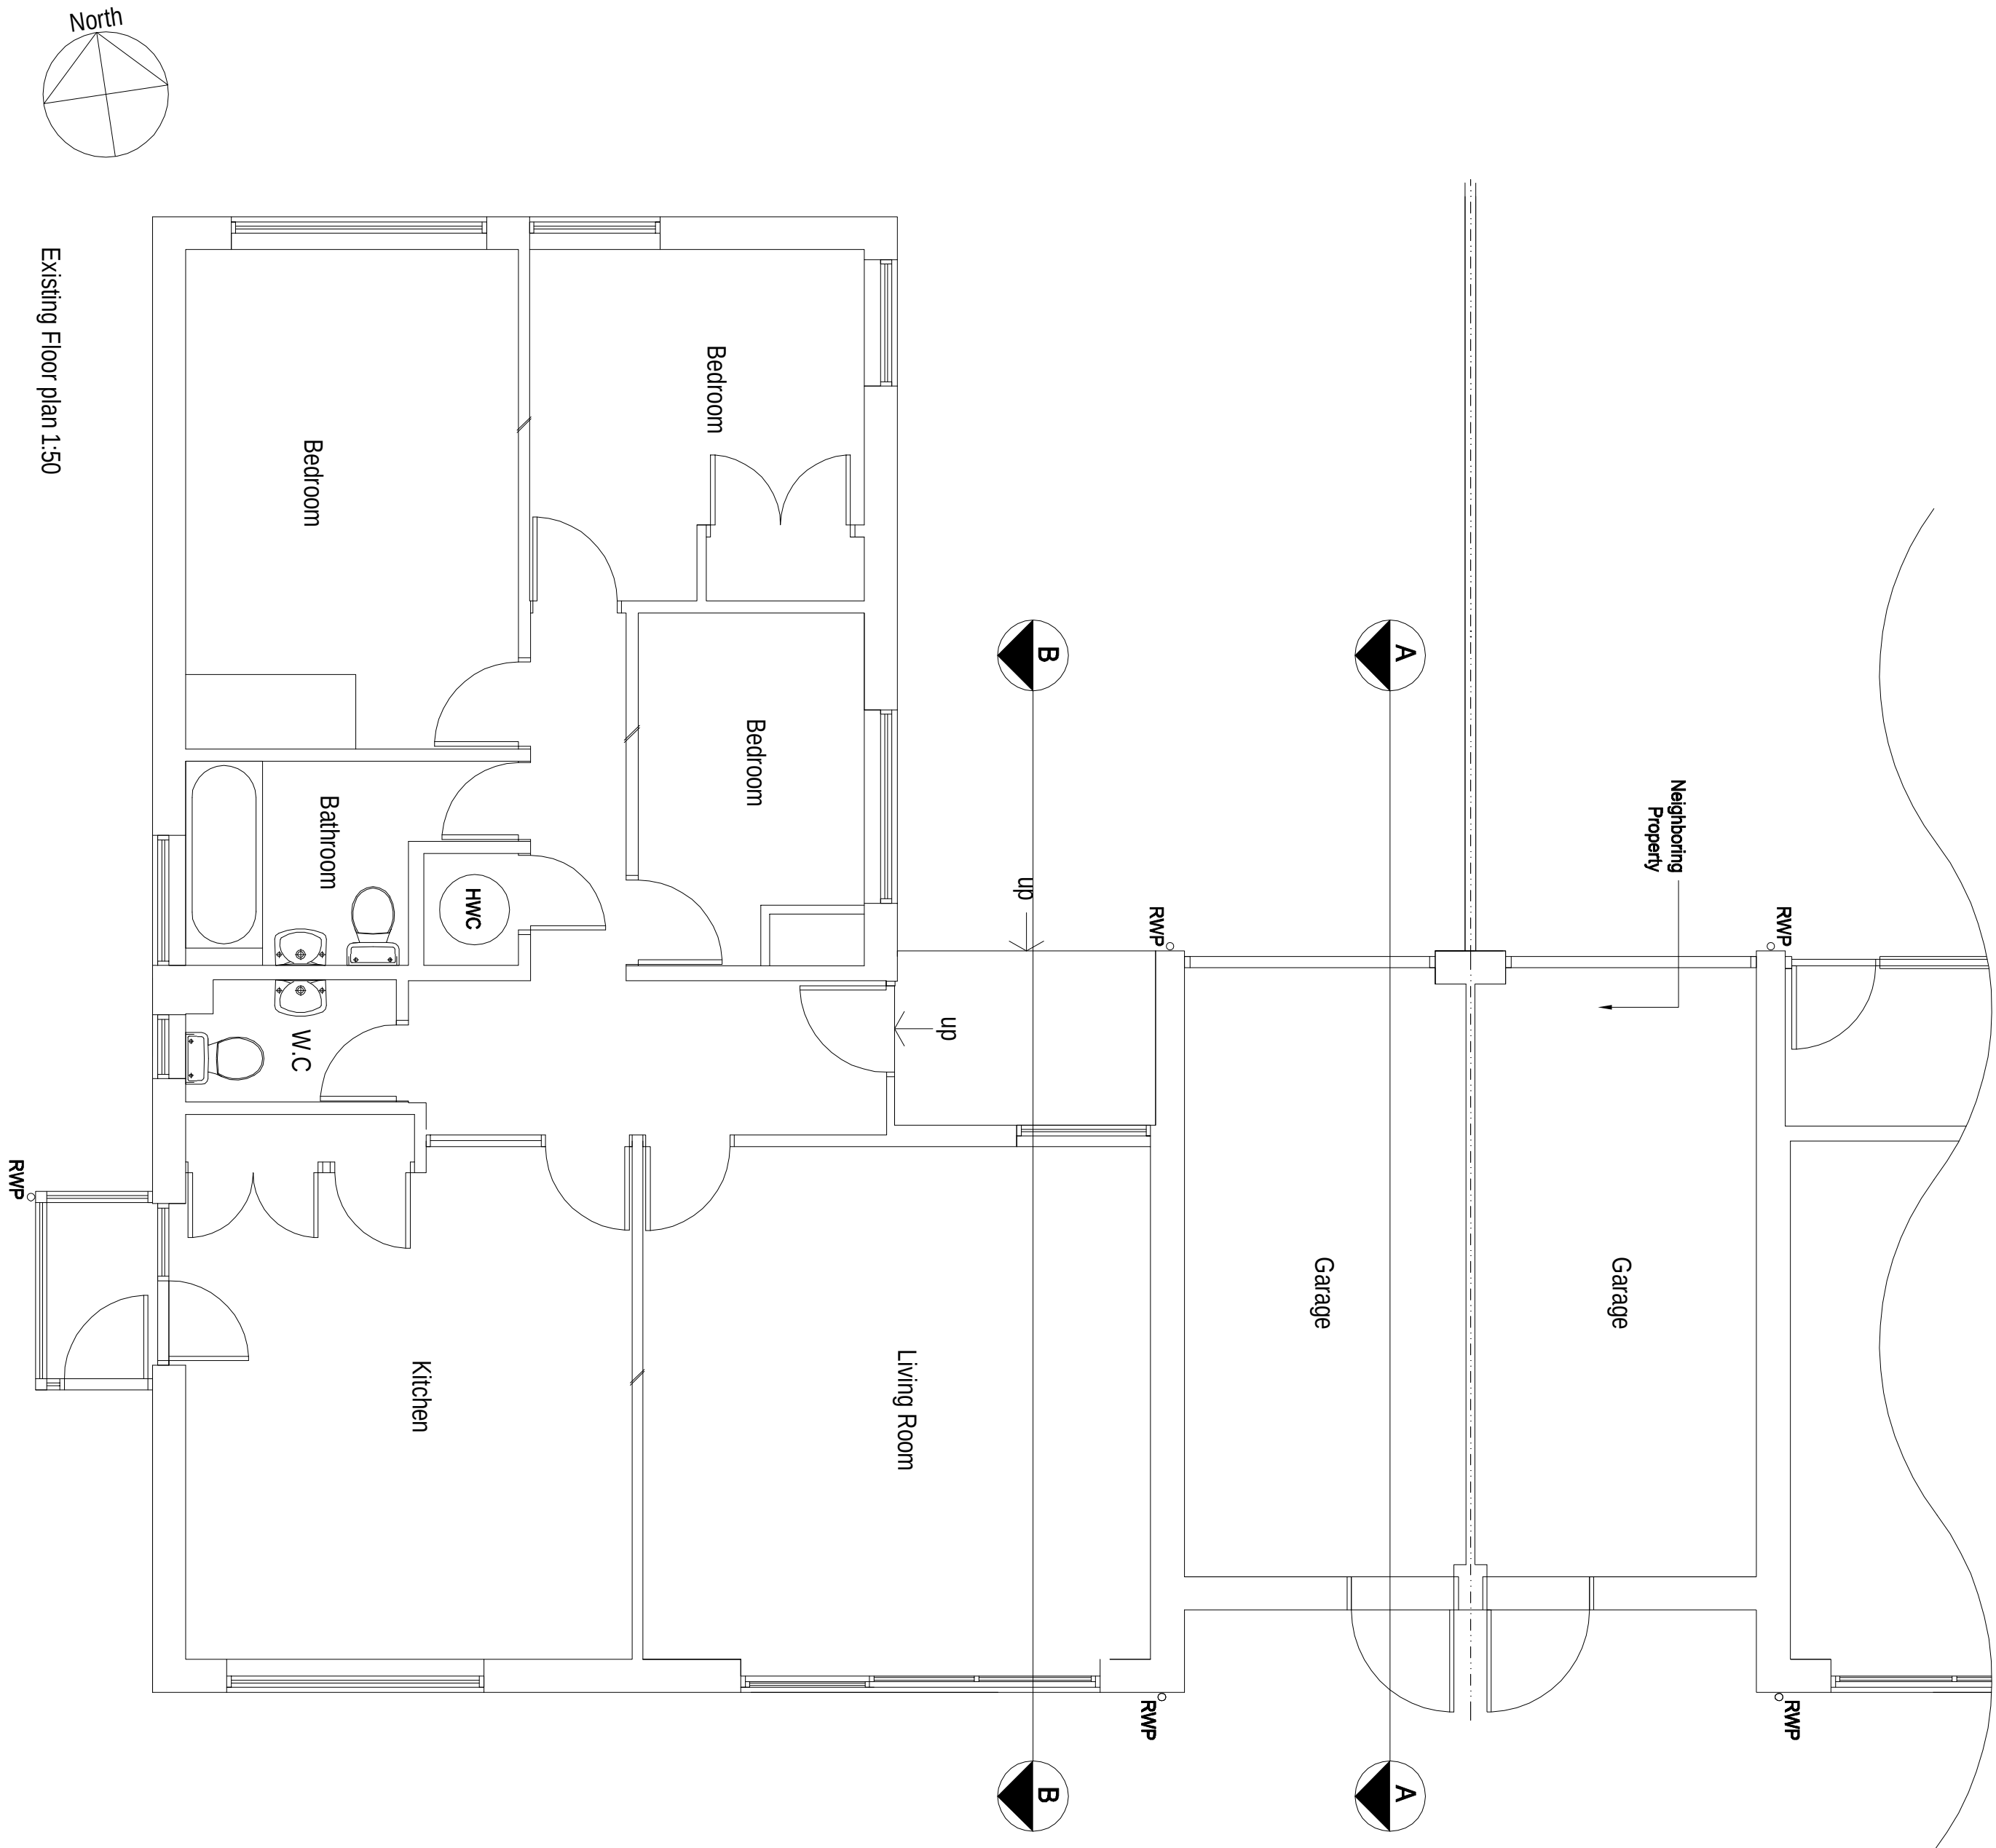


amarcus Construction and Architectural Services	
client	Mr and Mrs Capelin
Project	3 The Estuary Littlehampton West Sussex BN17 6NF
Project ref.	771
Drawing No.	01
drawing title	Existing floor plans, sections and elevations
drawn by	D Haslam
date	DEC 10
scale	1:50/100 @A1
Bays Project Management 10 The Esplanade Bognor Regis, West Sussex Tel: 01323 249939 Email: info@baysproject.co.uk	
Do not scale off drawing, check all points materials workmanship to all dimensions as set before all sections with current building regs and to current code.	