


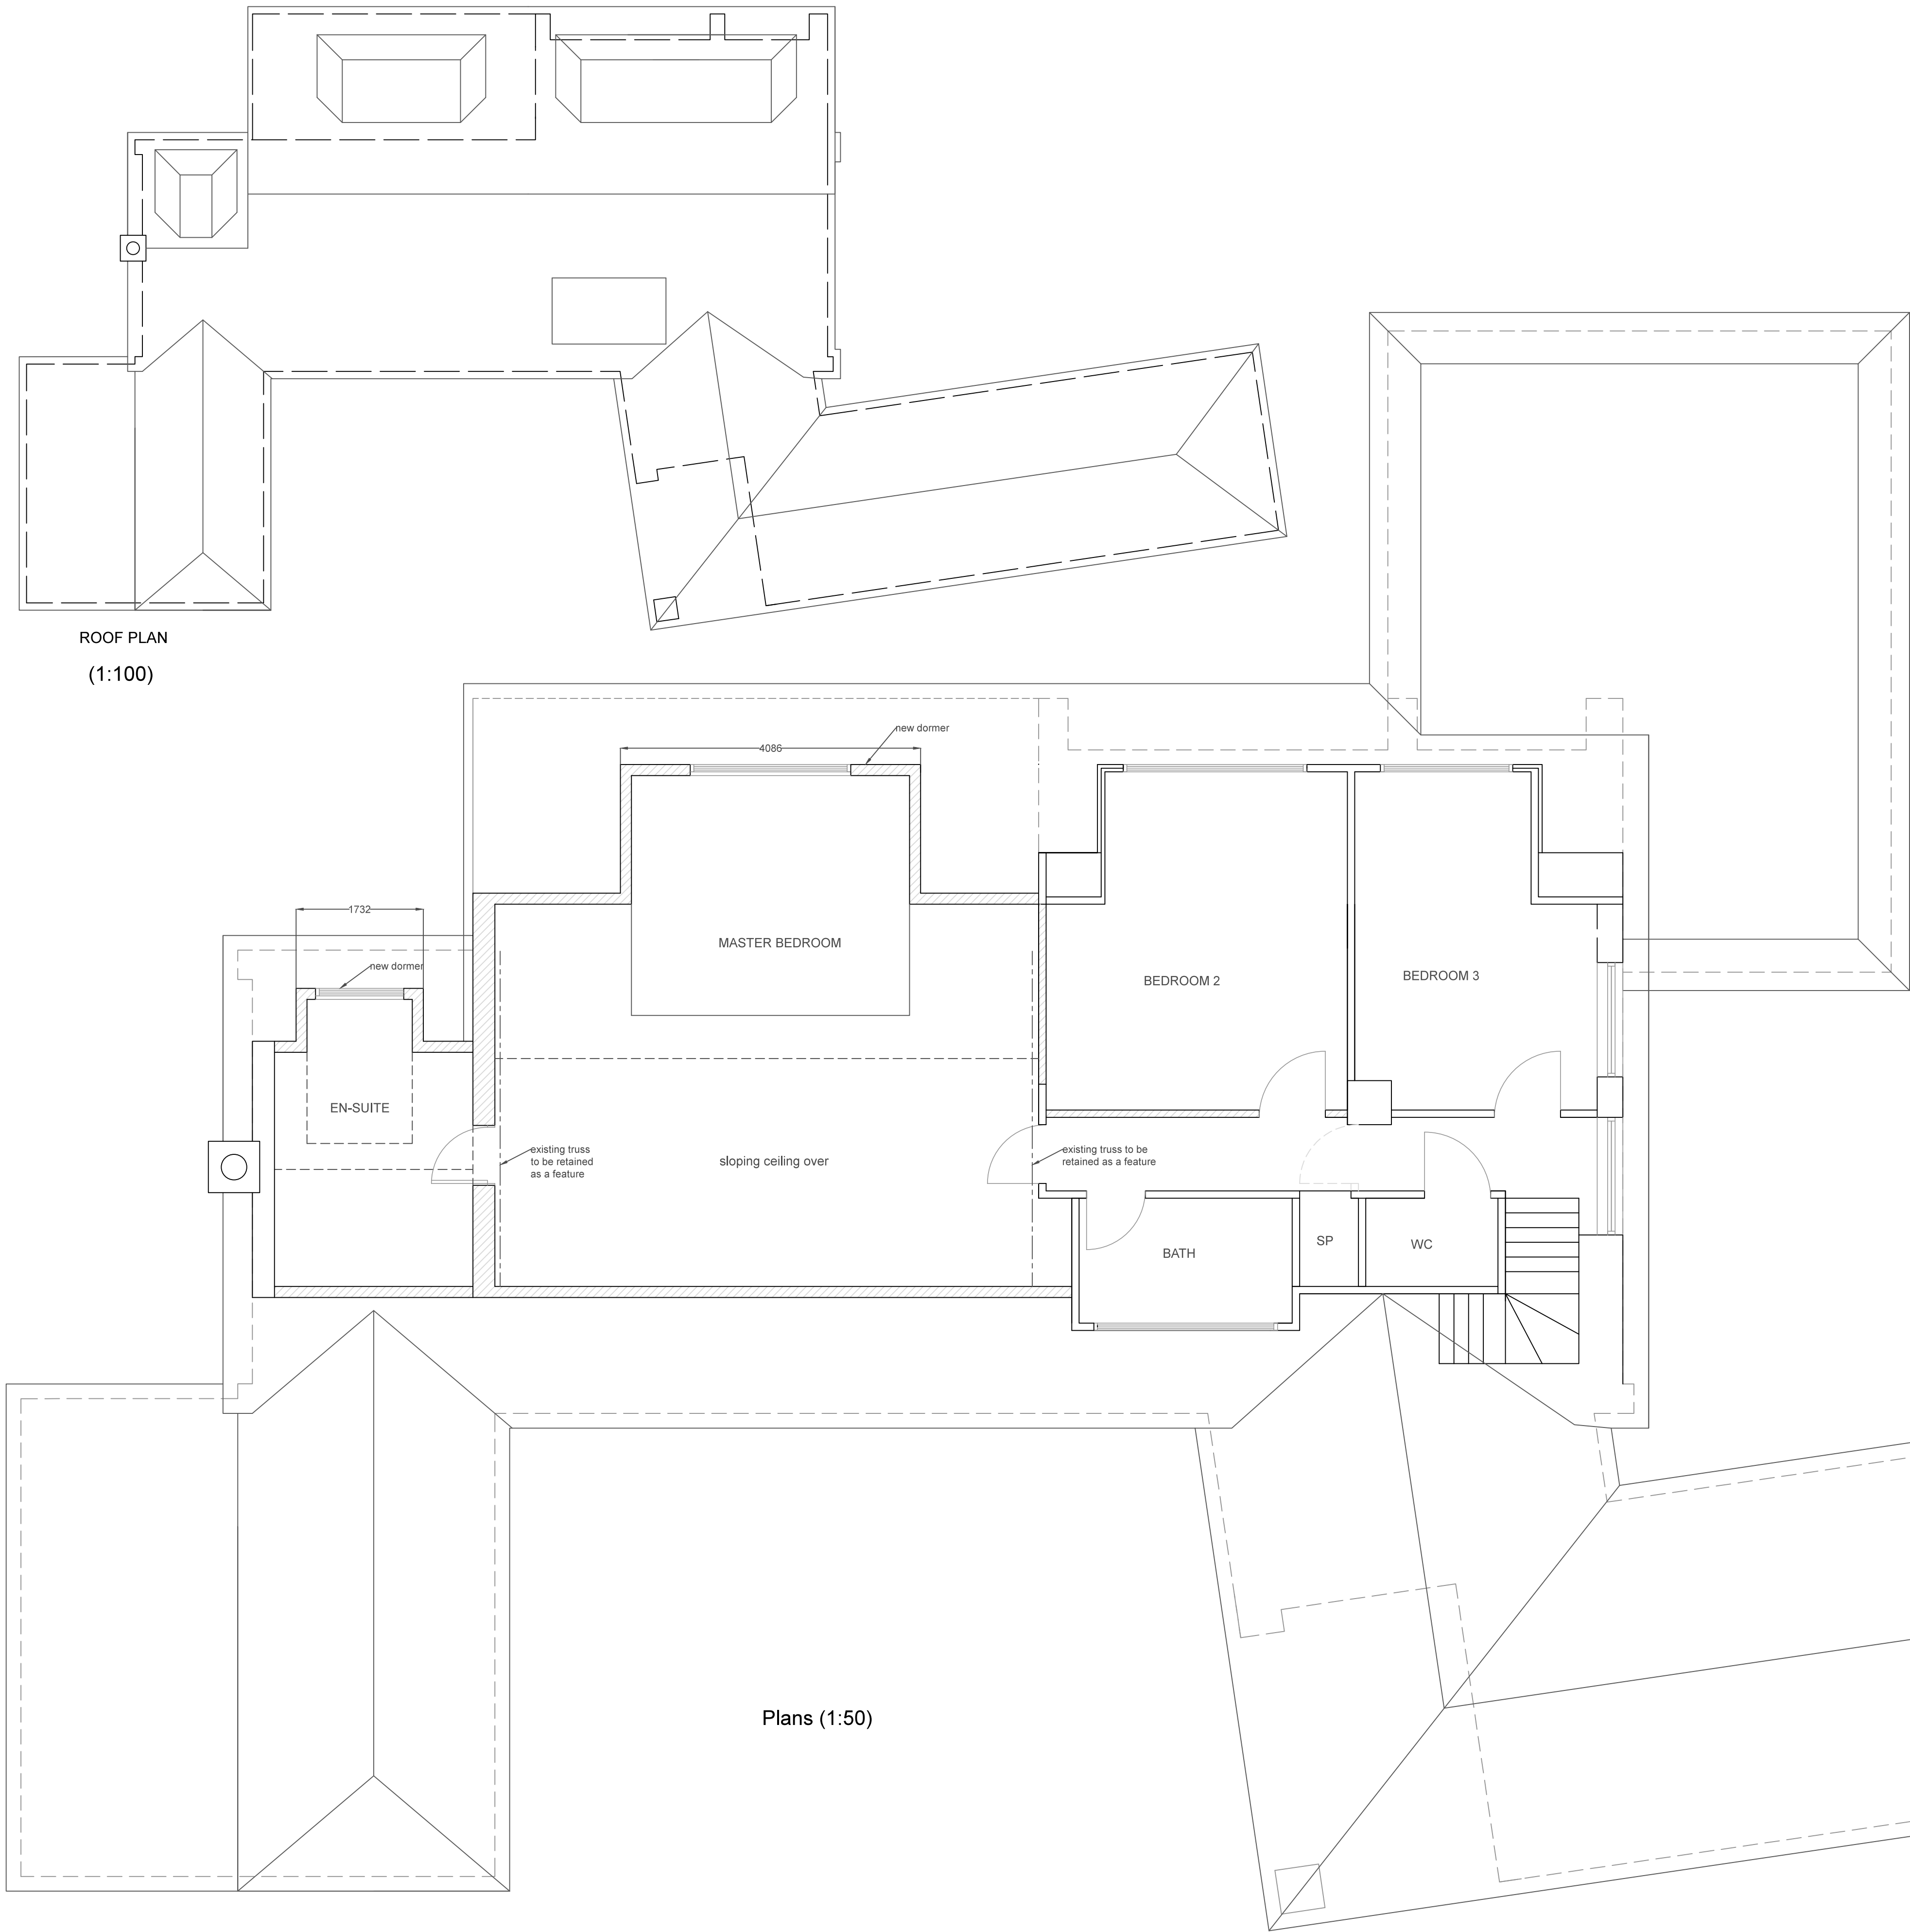

This drawing is the property of Inspired Design Studio Limited and must not be copied, reproduced or passed to a third party without their permission.

The Contractor is to verify all dimensions, alignment, levels and datums prior to commencement of work. Any discrepancies must be reported immediately to Inspired Design Studio Ltd for review.

Variations and modifications to the work shown on these drawings are not to be carried out without the prior approval from Inspired Design Studio Ltd

Drawings based upon survey drawings provided by a 3rd party. Inspired Design Studio Ltd cannot be held responsible for any discrepancies arising.

Revisions		
Rev	Description	By
a	Amendment	LW
All dimensions to be checked on site prior to commencement of work, except for planning purposes. This drawing is the copyright of Inspired Design Studio Ltd. and may not be copied, altered or reproduced in any way without written authority.		
Client: Mr C Celini		
Project Address: Flint Acre Toddington Lane Littlehampton		
Drawing Title: Proposed First Floor Plan, Roof Plan and Site Block Plan		
Drawing Number: 1137.04.a		
Scale: As stated printed @ A1		
Date: 17.10.2017		