




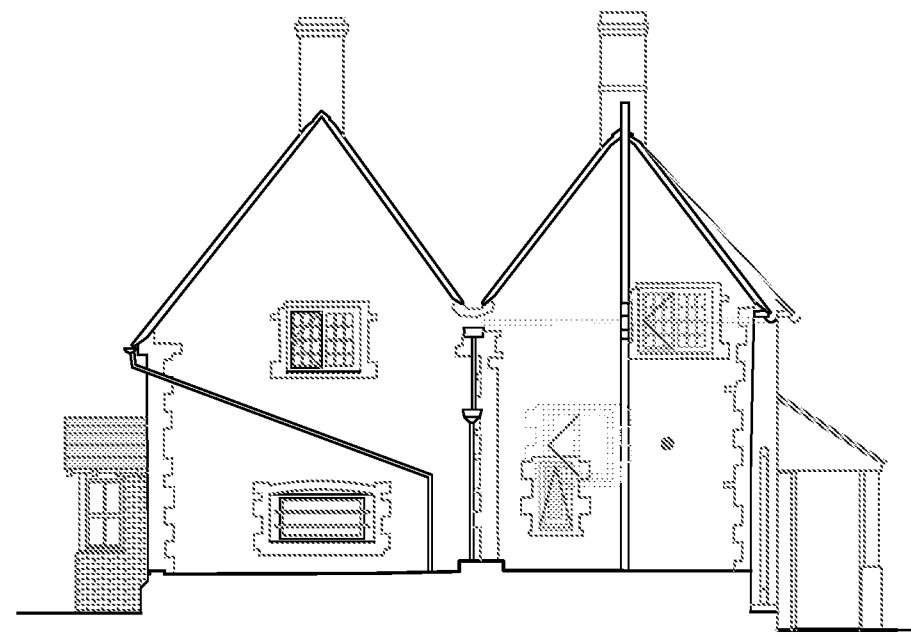


North Elevation

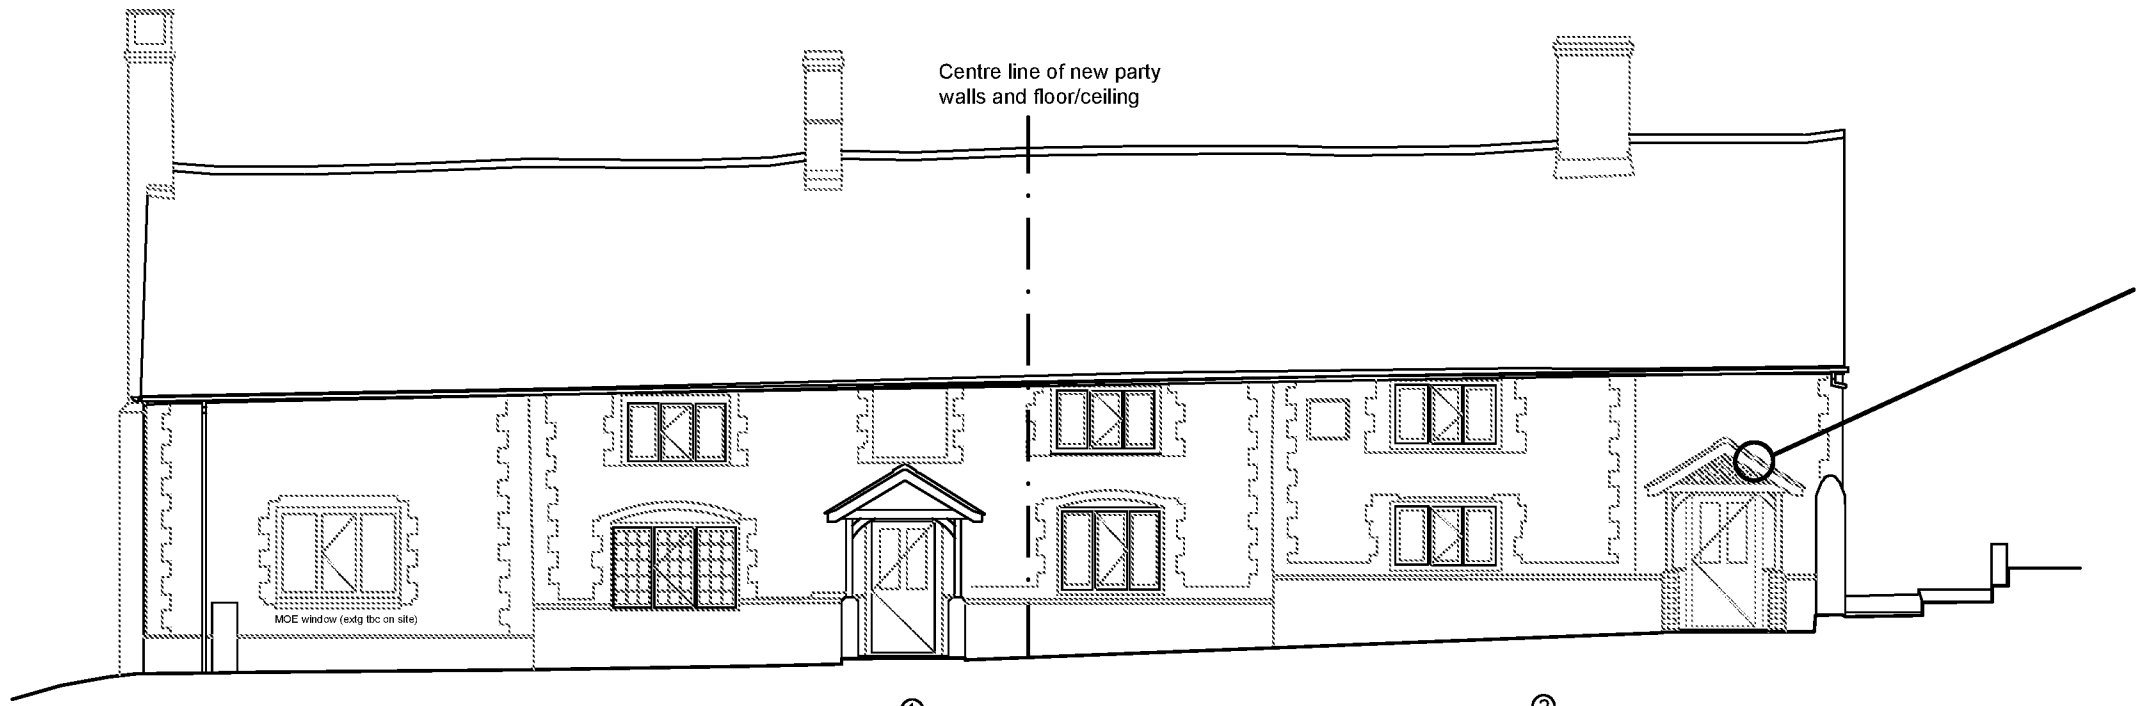


East Elevation

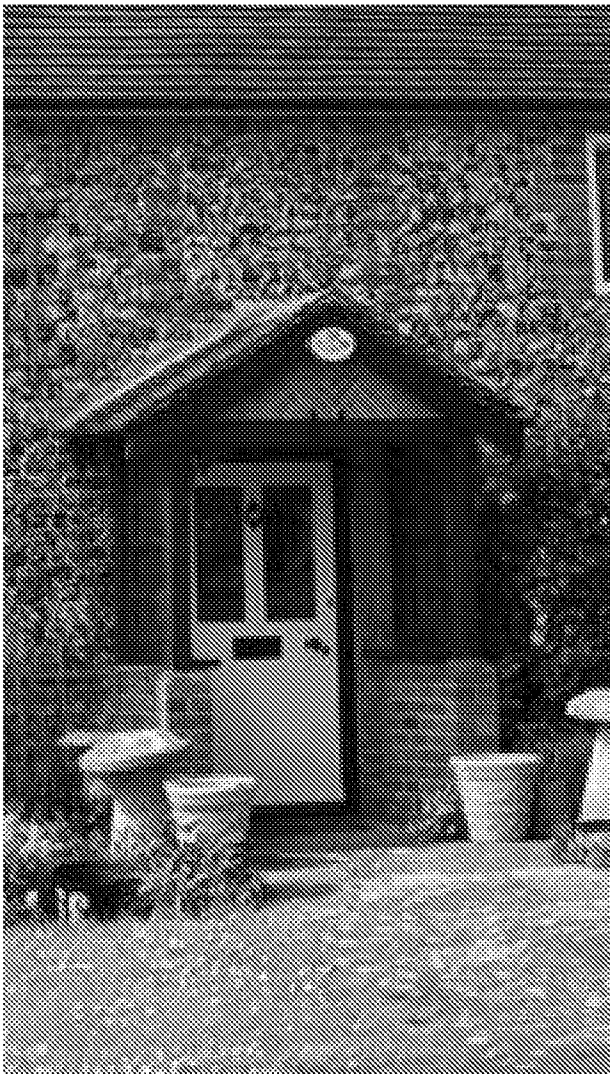

Existing Front Porch to Plot 1
(New Rear Porch to Plot 2 to match)

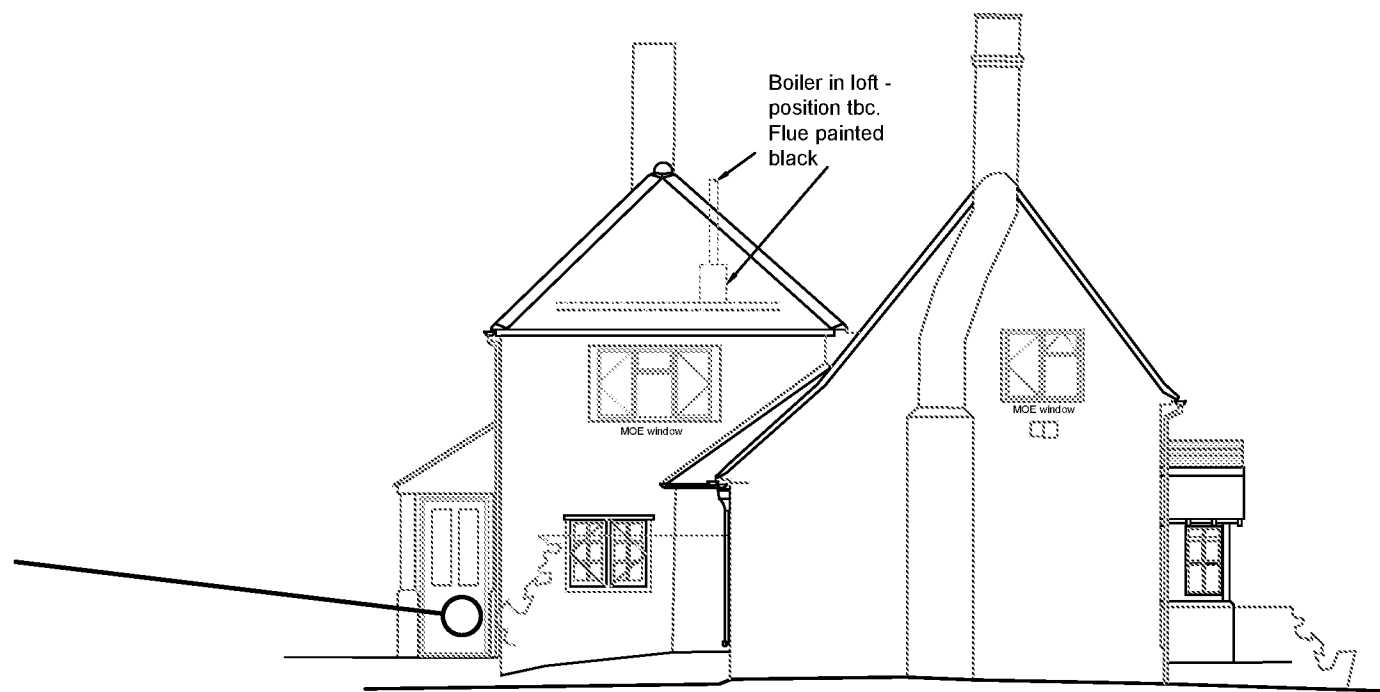

South Elevation

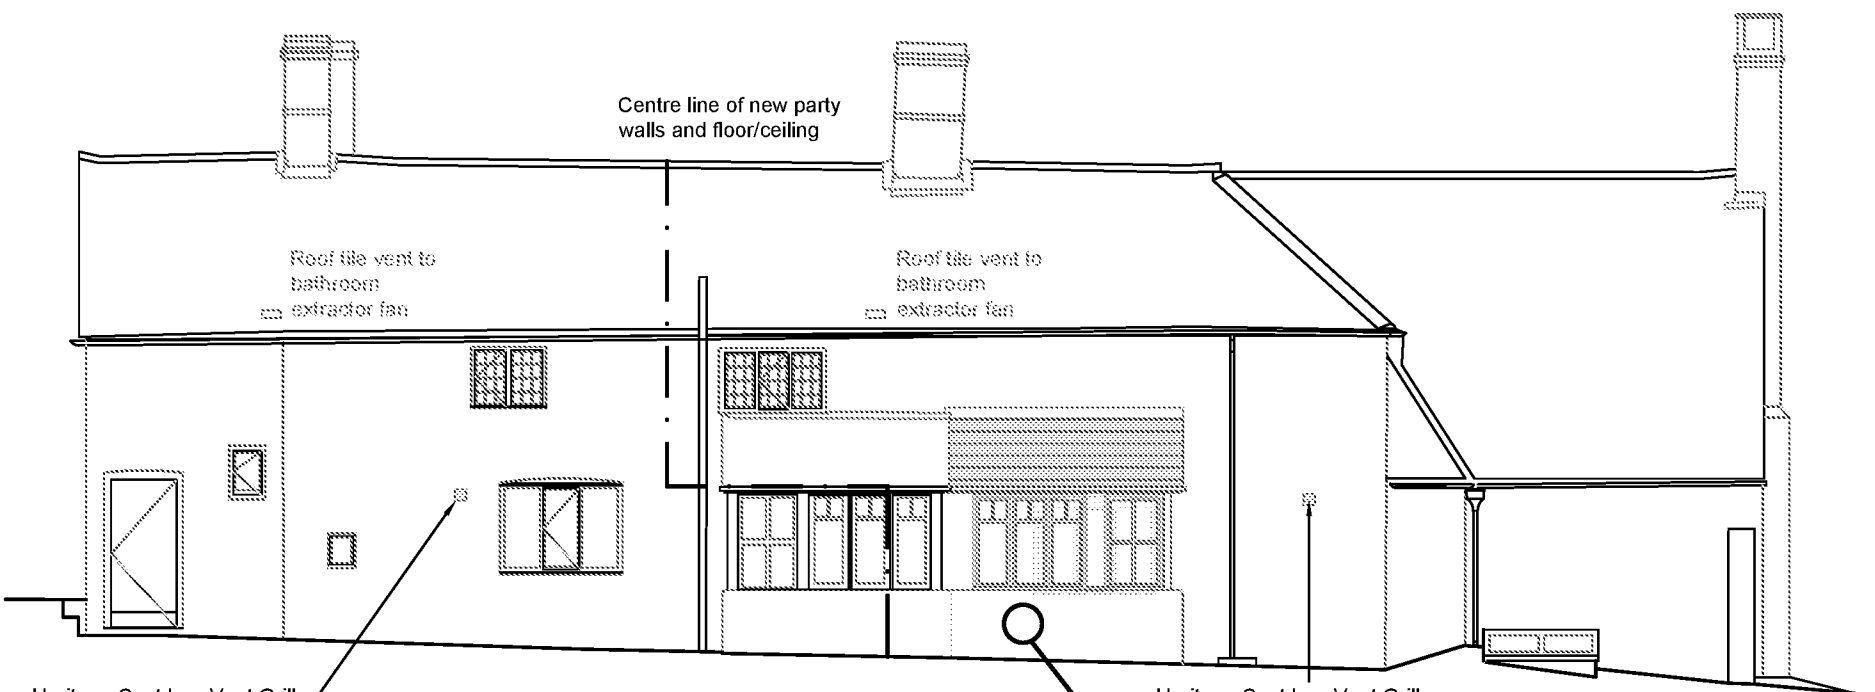

West Elevation




Proposed stable door style to new rear porch



Existing Rear Porch to Plot 2
(New Rear Porch to Plot 1 to match)

Elevations 1:100

 

Revisions:

This drawing is the property of Fuller Associates and is not to be copied, reproduced, retained or disclosed to any unauthorised person, either wholly or in part without prior consent. Do not scale from this drawing except for Planning purposes. Use all figured dimensions only. All figured dimensions to be checked on site prior to construction. All discrepancies, errors and omissions to be reported to Fuller Associates prior to construction. Layout and dimensions existing building to be checked on site.

Chartered Surveyors • Architectural Design

FULLER ASSOCIATES

10-11 The Parade, Willowhayne Crescent,
East Preston, West Sussex BN16 1NS

tel 01903 774754

email architectural@fuller-associates.co.uk
www.fuller-associates.co.uk

Job Title
The Farm, 39 East Street Littlehampton

Client
Ms G Helyer & Ms R Helyer

Drawing Name
Elevations - Proposed Discharge of Conditions

Drawing Status
Planning

Drawn by ALP Date Oct 21
Checked by EKW Date Oct 21

Drawing Scale
1:100 at A1

Drawing No Status Revision
203104/ 011