


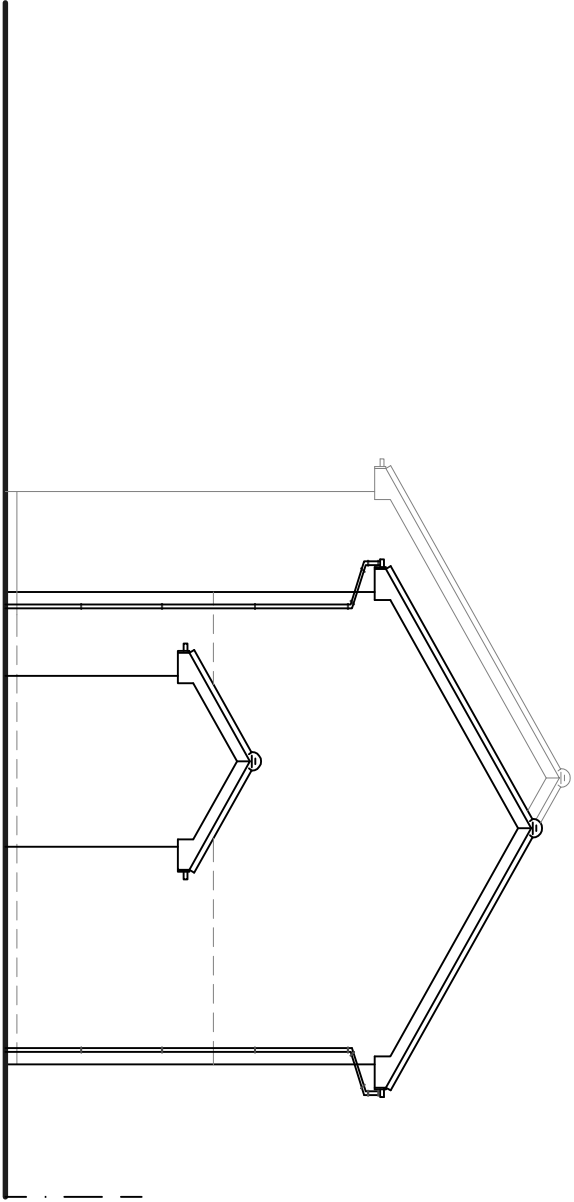


 


South (Side) Elevation

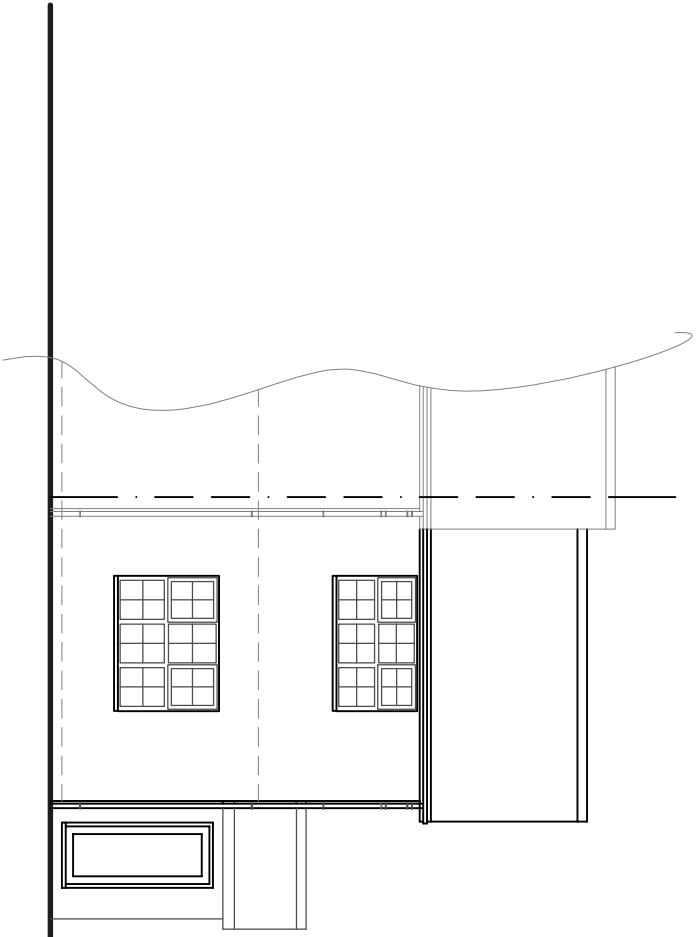



West (Front) Elevation

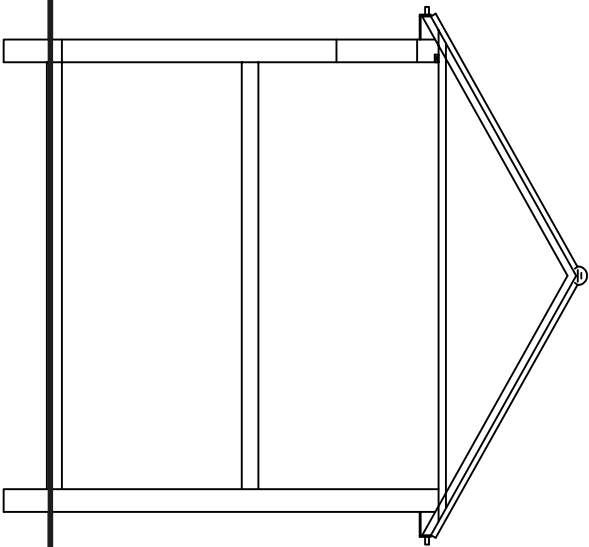


North (Side) Elevation

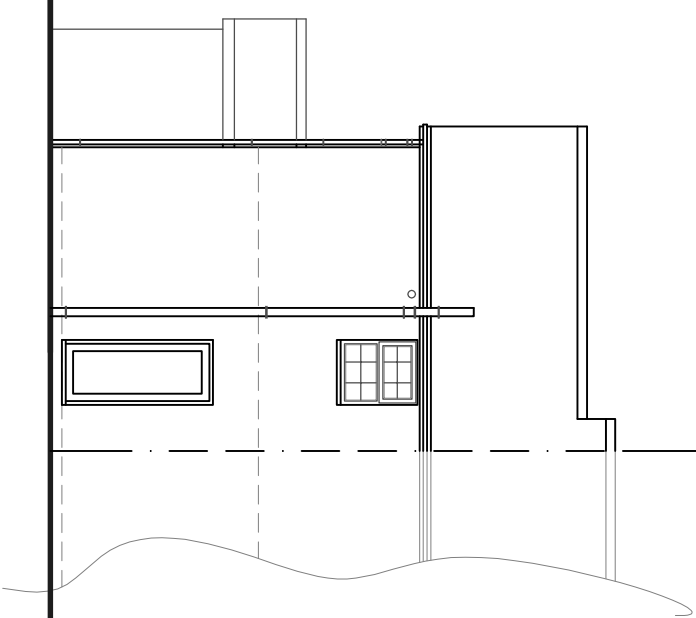

East (Rear) Elevation

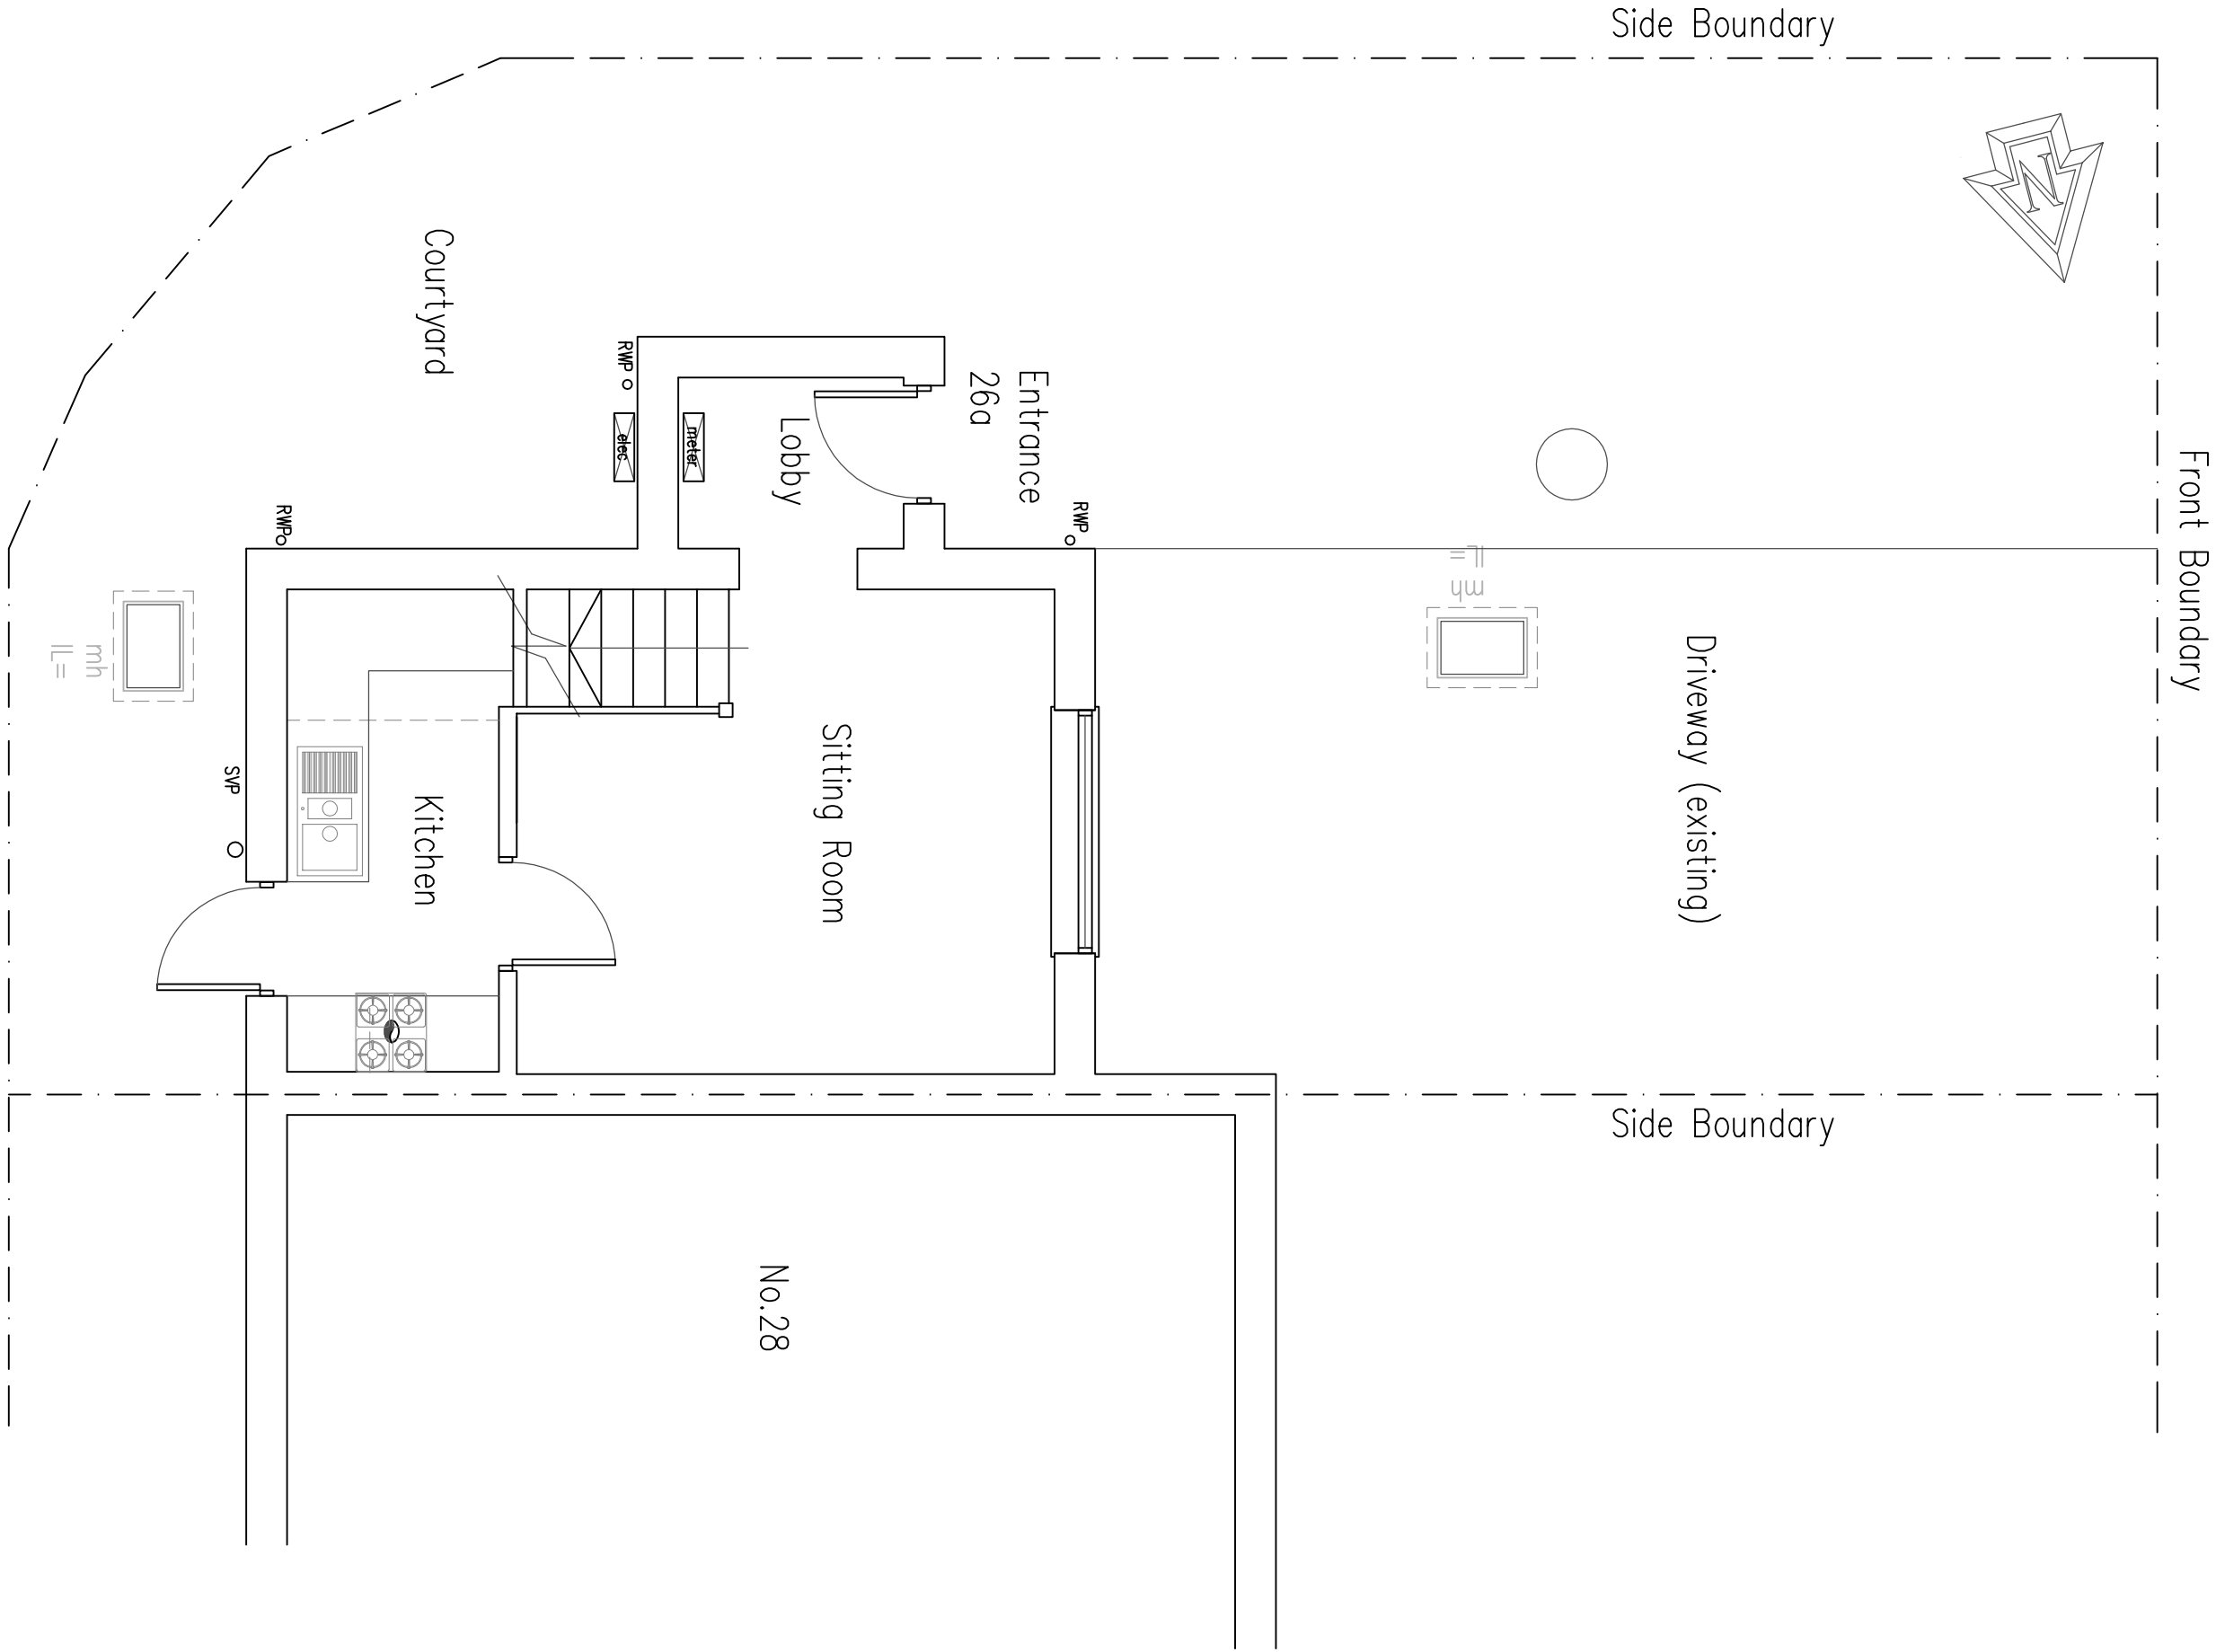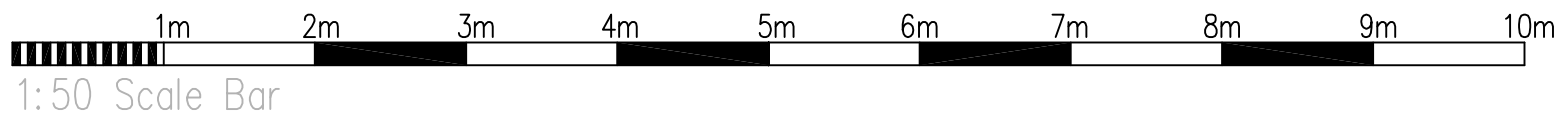

Ground Floor Plan

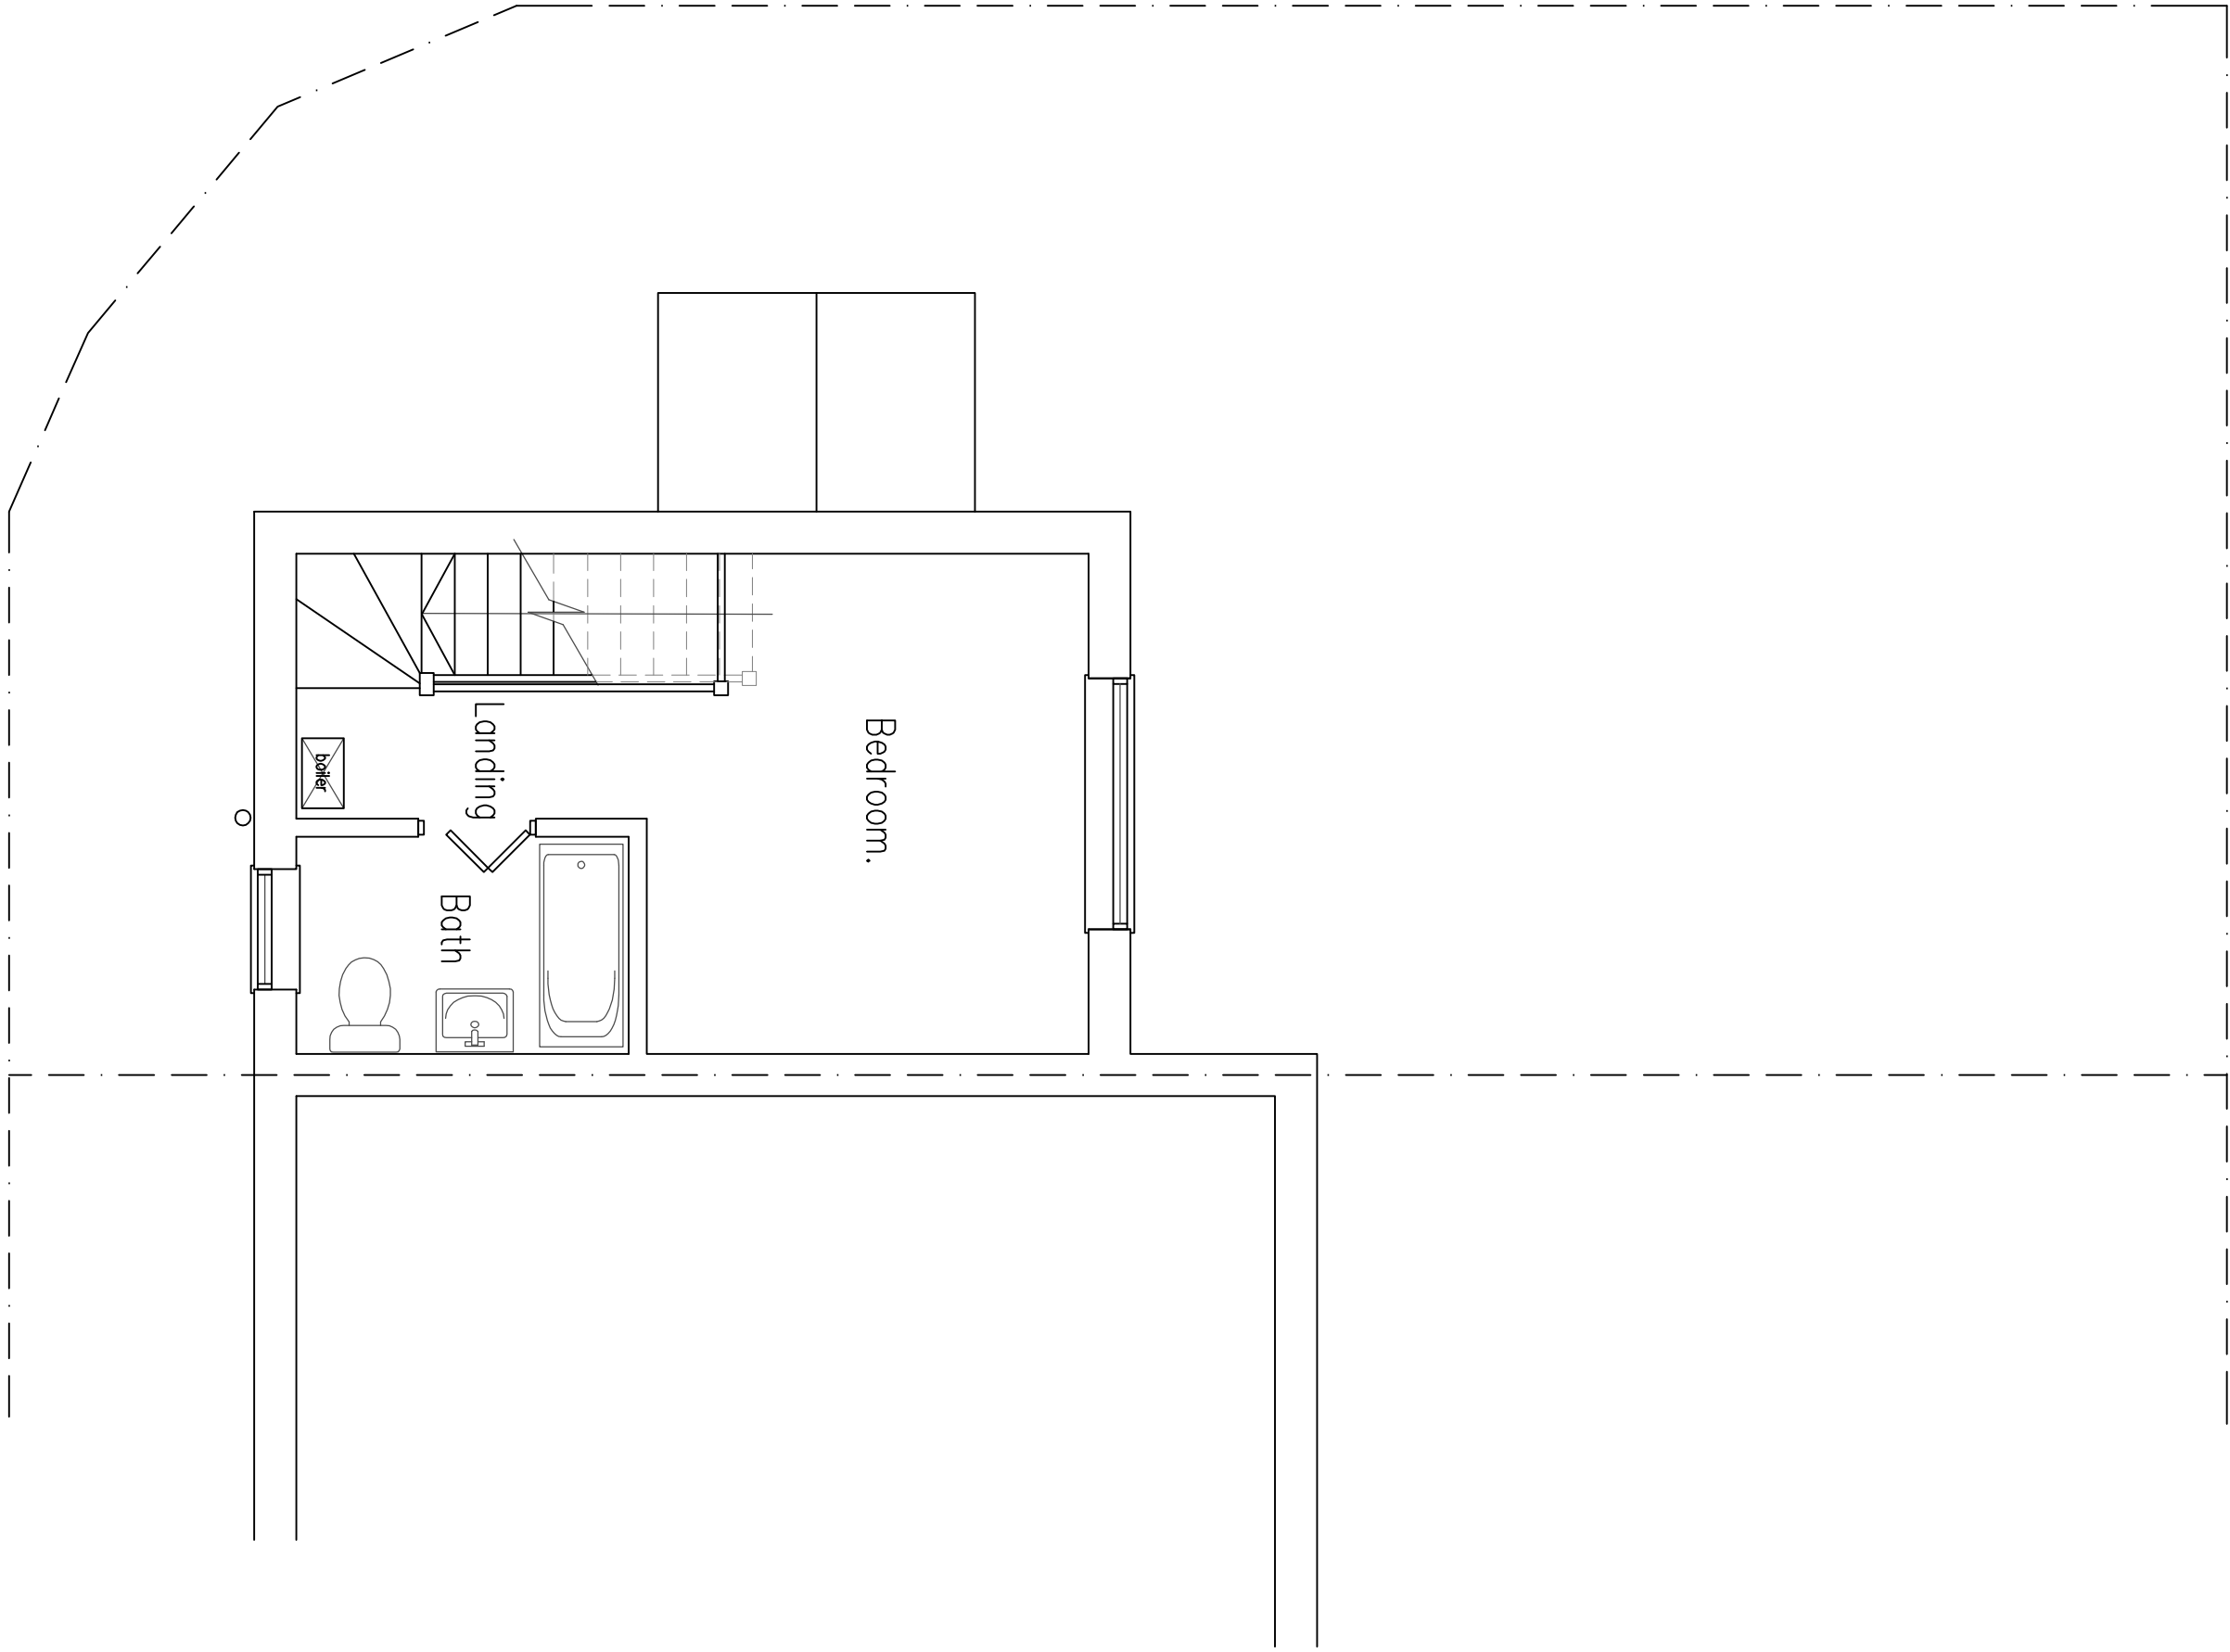

First Floor Plan

DO NOT SCALE FROM THIS DRAWING.
DRAWINGS TO BE READ IN CONJUNCTION WITH ALL OTHER
ARCHITECT'S & STRUCTURAL ENGINEER'S CONTRACT
DOCUMENTS. ANY DISCREPANCIES MUST BE BROUGHT TO THE
ATTENTION OF THE ARCHITECT IMMEDIATELY.
THE CONTRACTOR MUST VERIFY ALL DIMENSIONS BY SITE
MEASUREMENT BEFORE ORDERING MATERIALS OR
MANUFACTURING COMPONENTS.
SUBSTITUTE MATERIALS & PRODUCTS TO THOSE
SPECIFIED SHALL BE ACCEPTABLE PROVIDED TO BE OF EQUAL
OR HIGHER PERFORMANCE AND NOT IN CONFLICT
WITH OTHER ELEMENTS.

Project:

Proposed Two Storey
Side Extension At:
26a Eagles Chase
Wick
Littlehampton
West Sussex
BN17 7RF

Drawing title:

Plans & Elevations As Existing

Client:

Mr O. Costen

Copyright of:

Architectural & Planning Services
15 West Street
Shoreham By Sea
West Sussex
BN43 5WF
01273 441009 (after 6pm)
07856893101
e-mail: bernwillby15@bt.com

bjw

Scale:

1:100 1:50

Paper size:

A1

Date:

20.10.2010

Drawn:

BJW

Dwg. No.

01

Rev'n

Notes: All dimensions to be checked on site.