
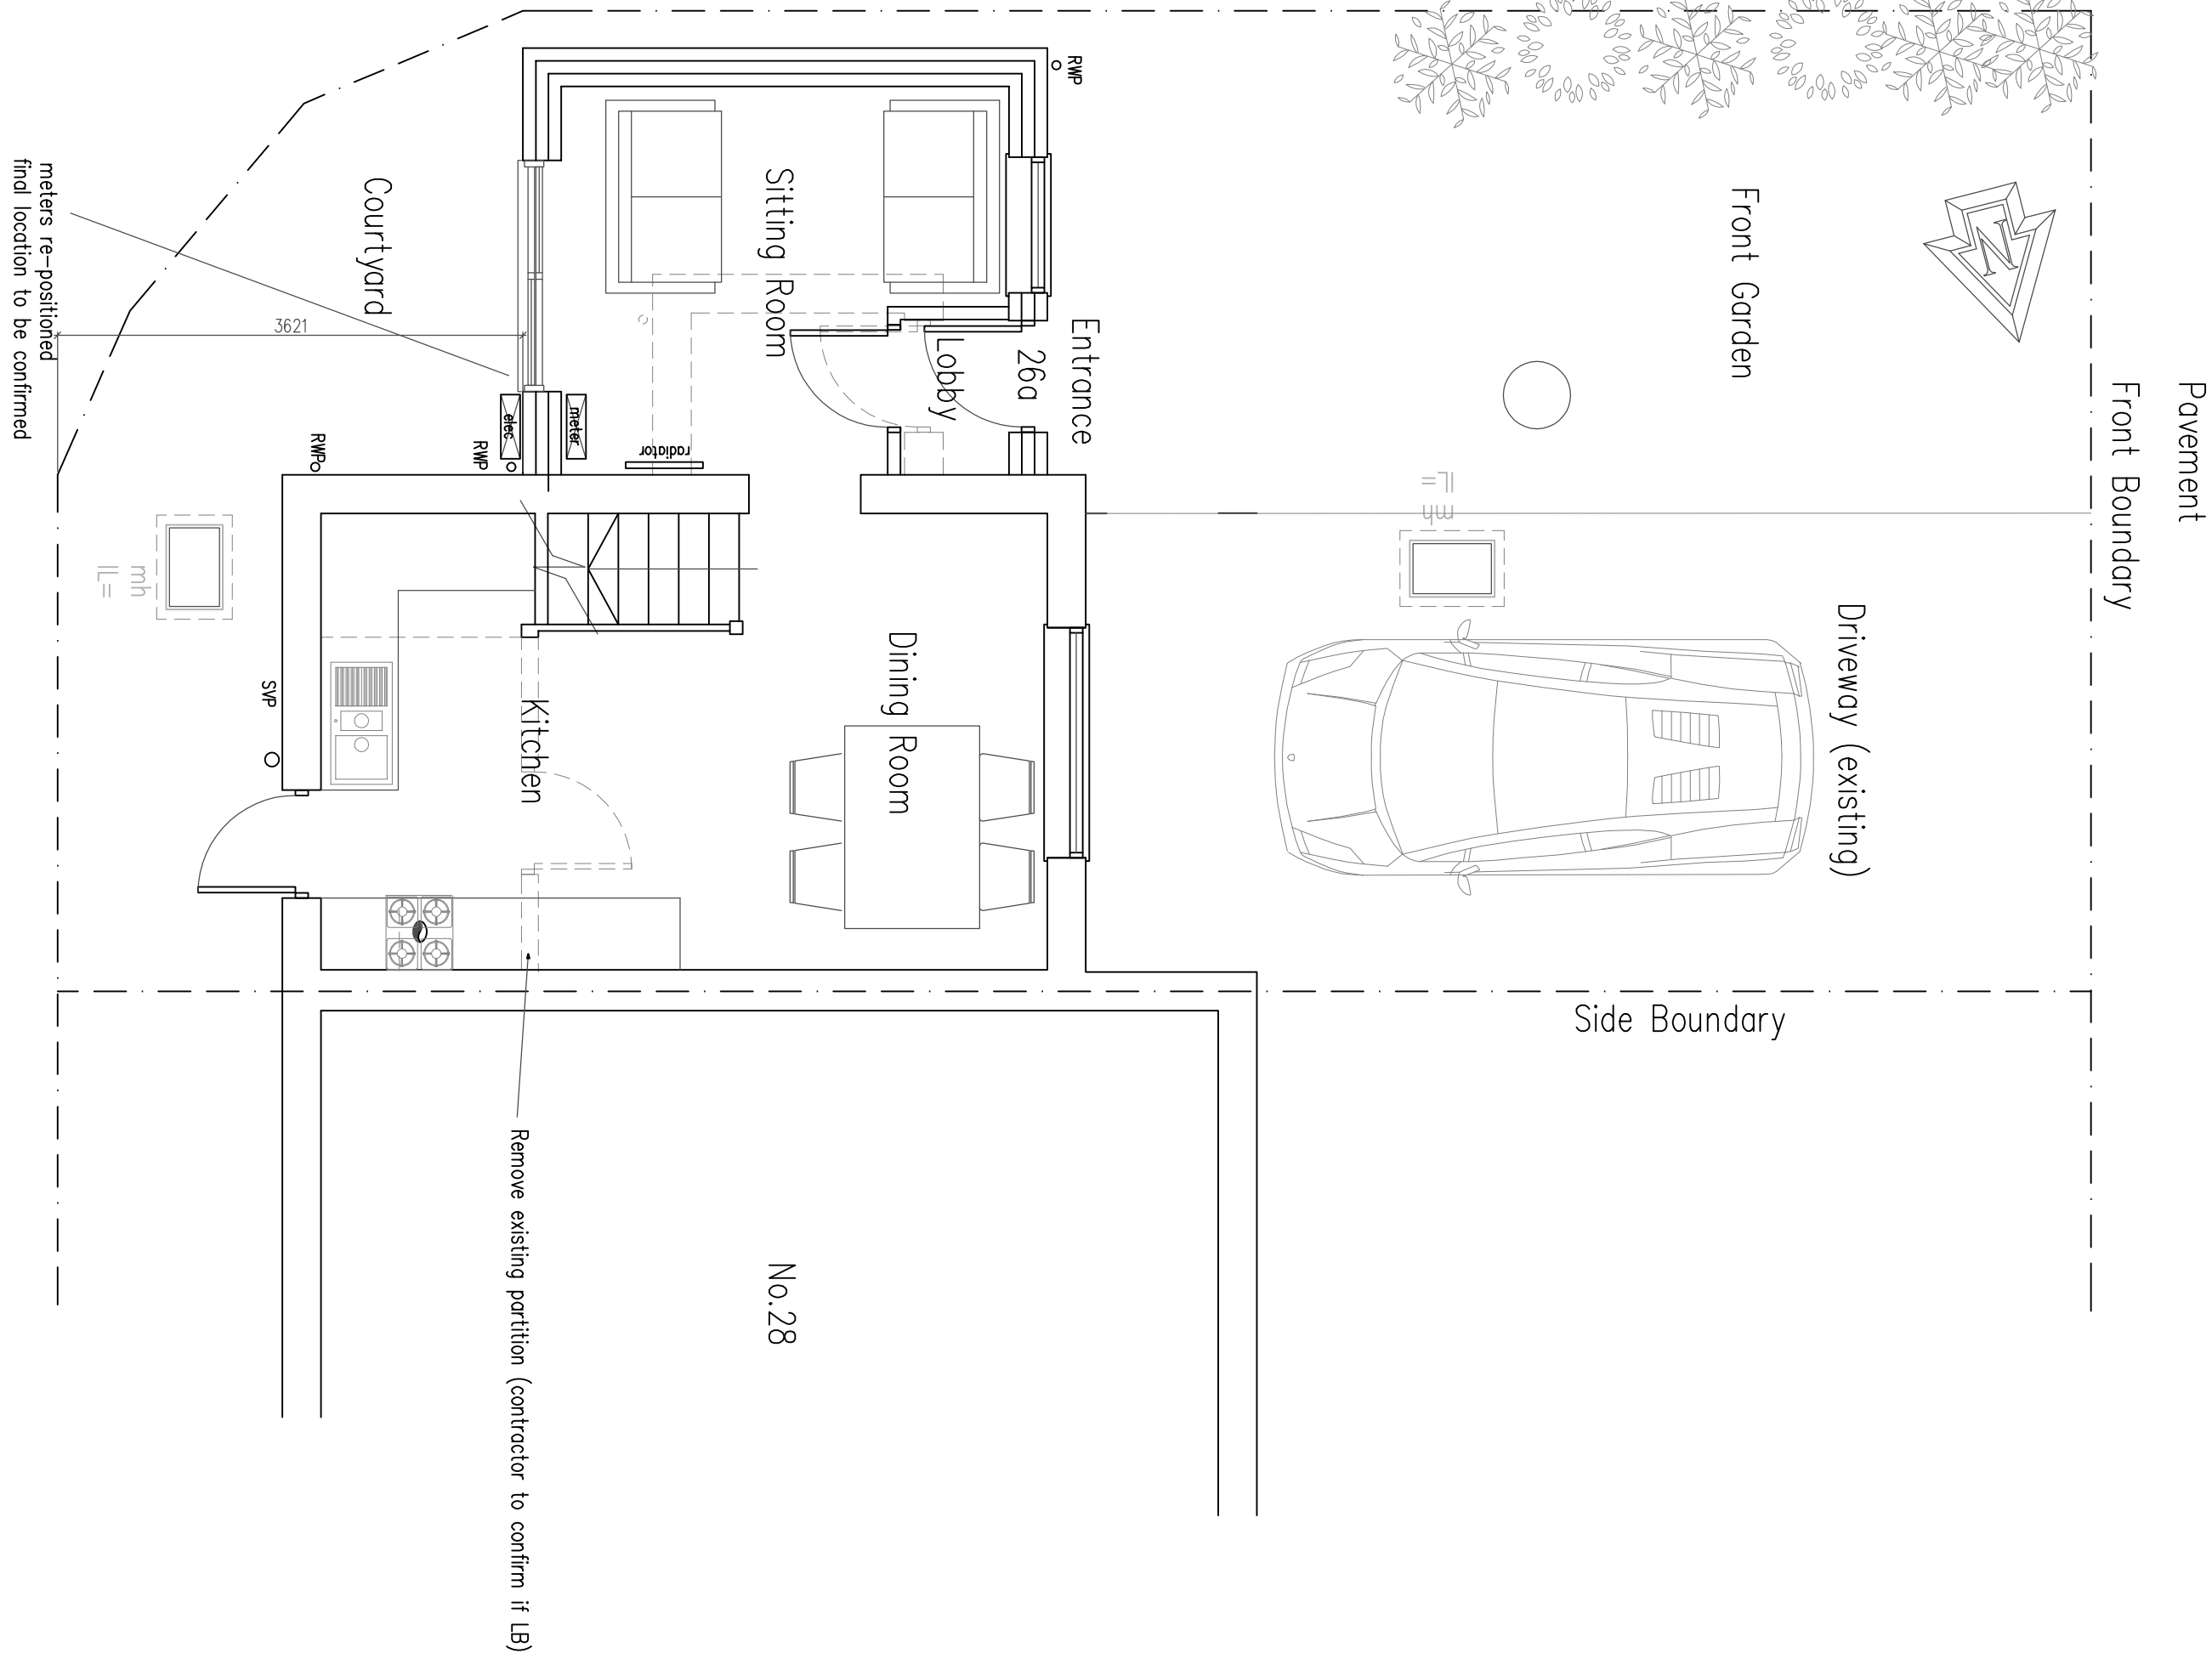


South (Side) Elevation 1:100


West (Front) Elevation

North (Side) Elevation


East (Rear) Elevation

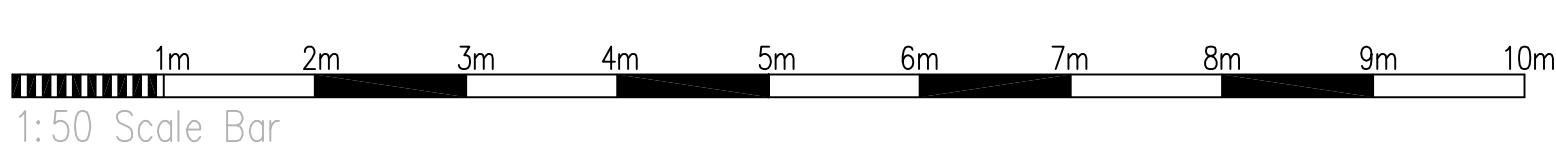

Ground Floor Plan 1:50

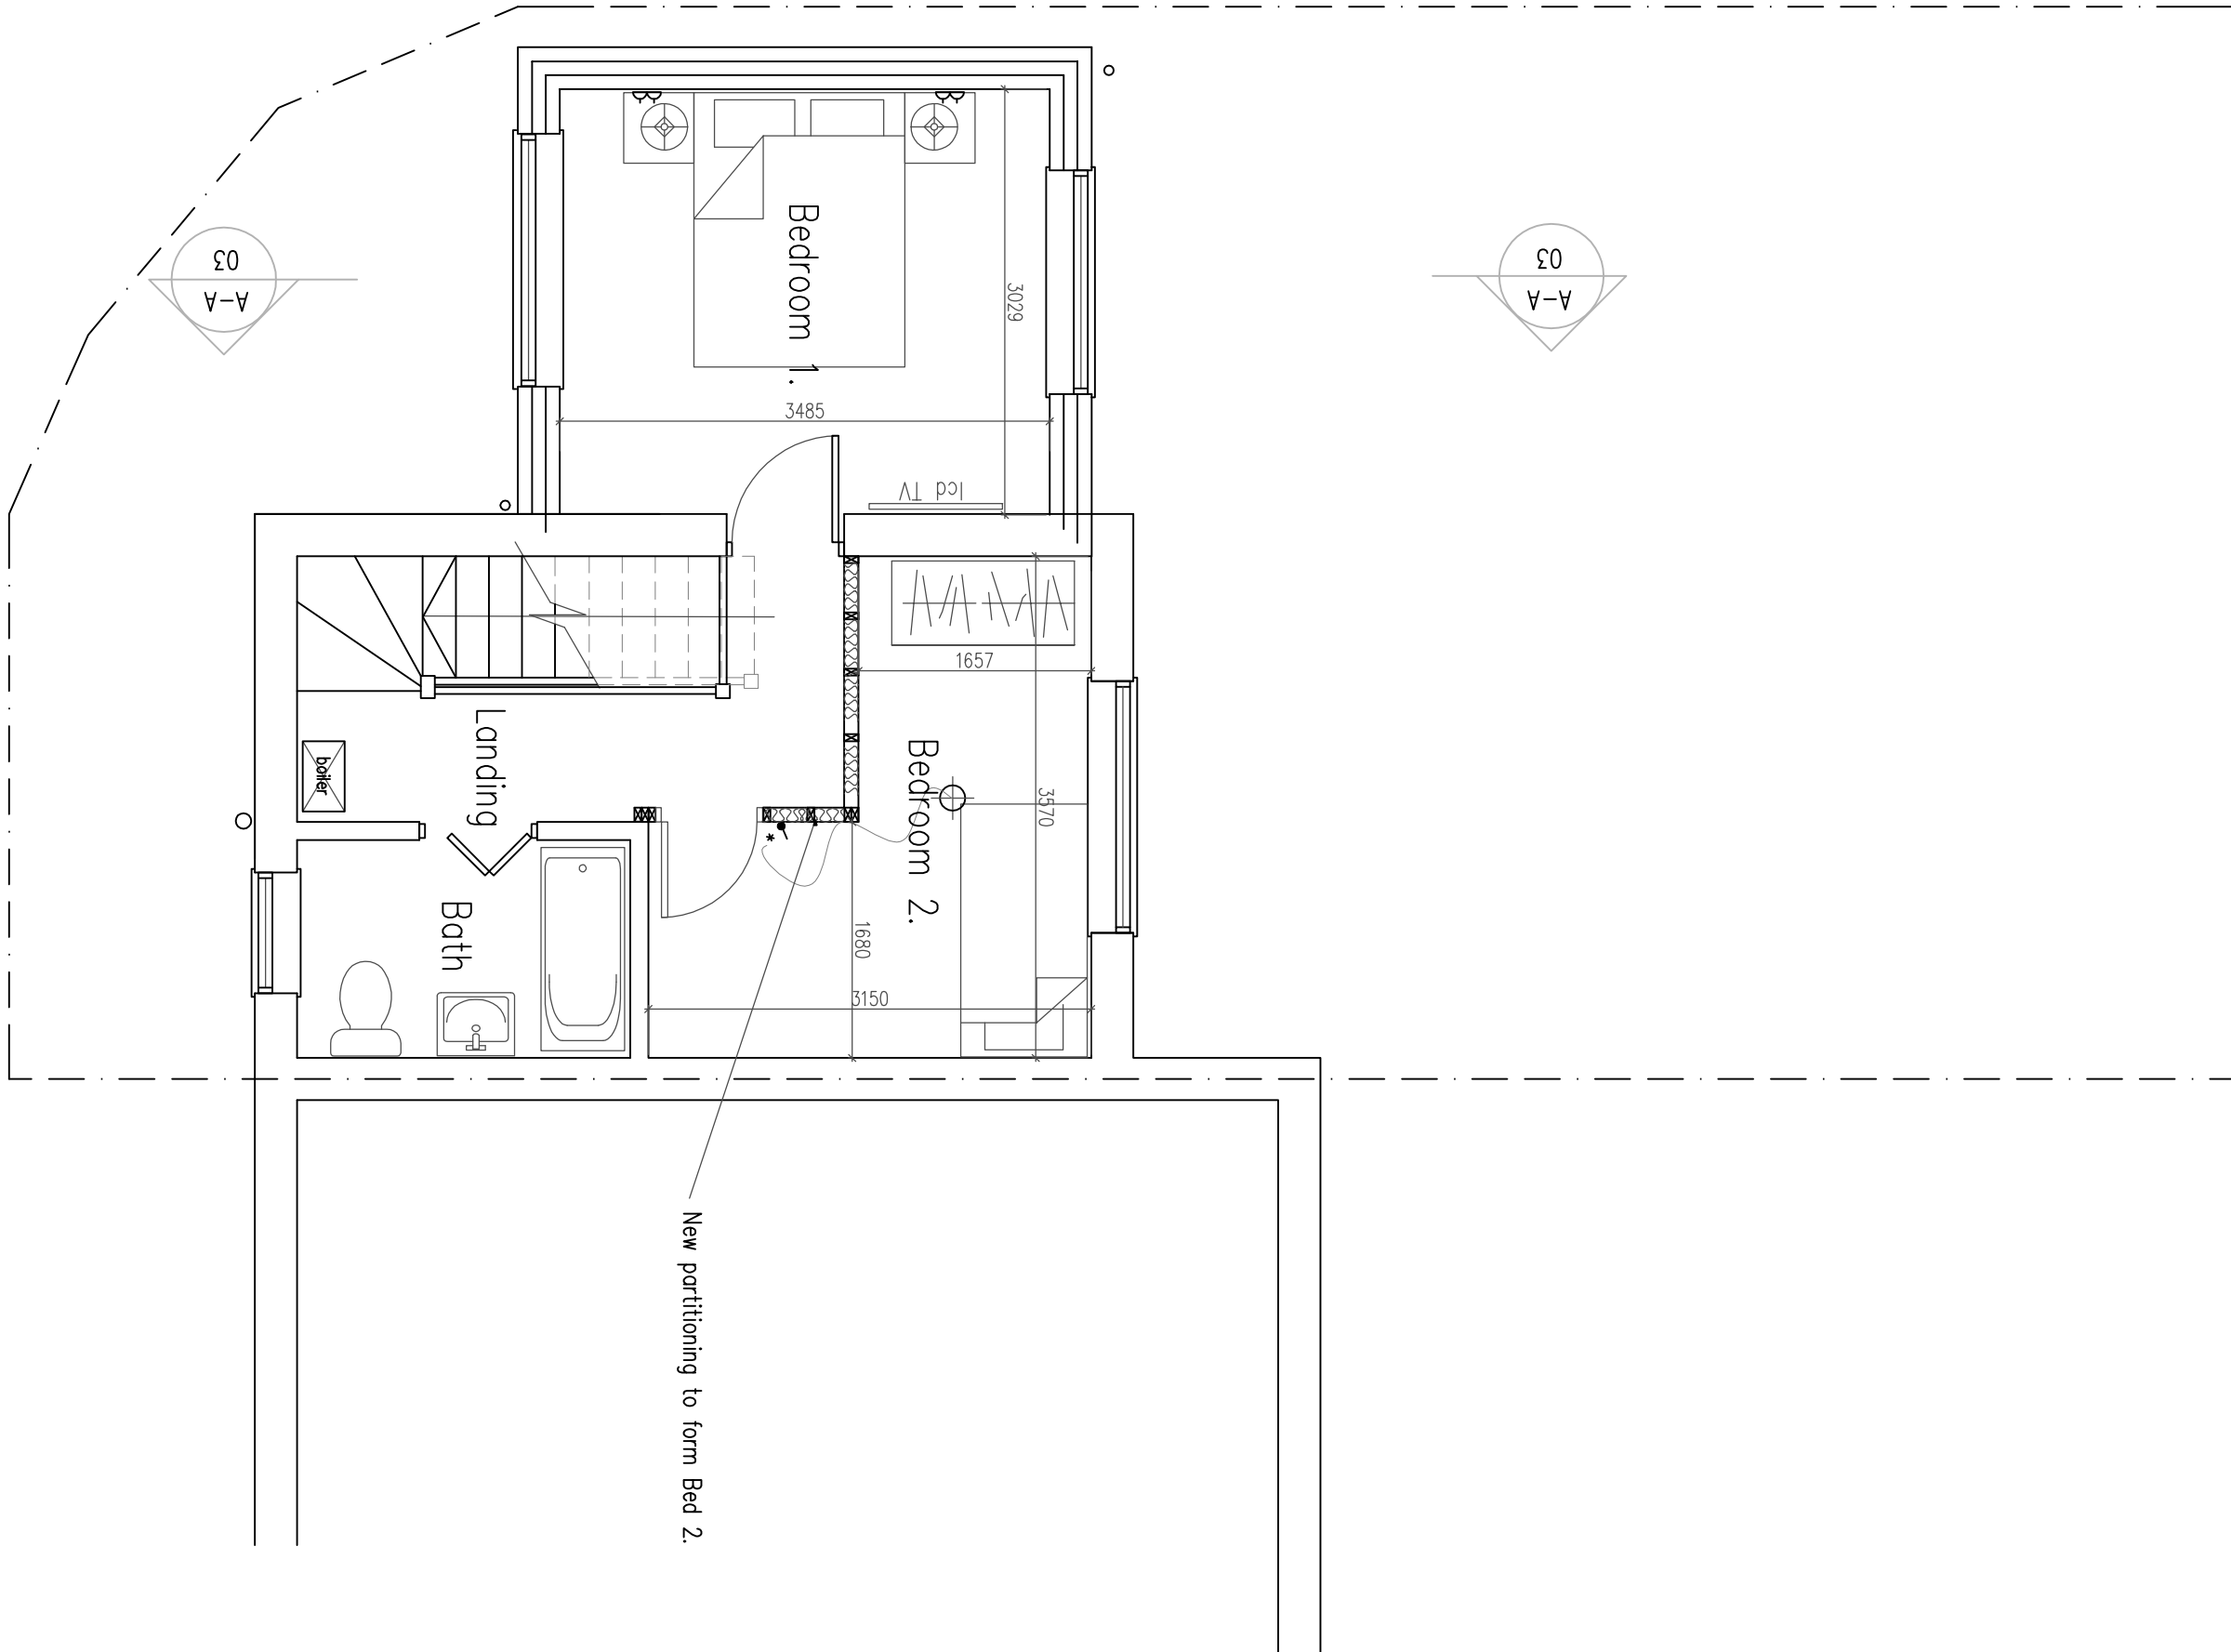

First Floor Plan 1:50

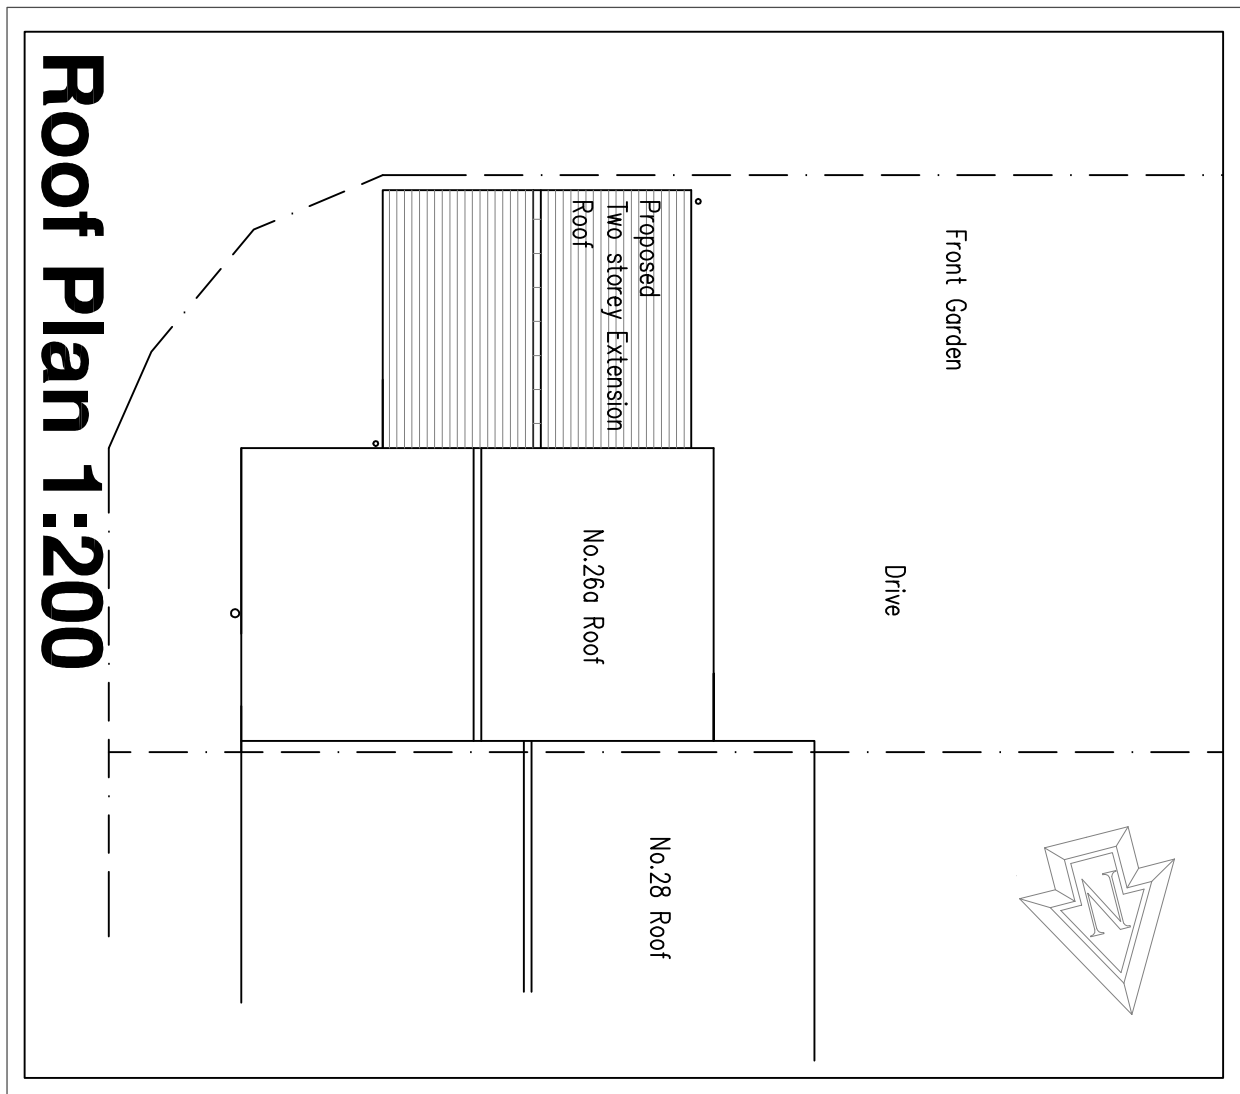

Services Key

- Denotes pull cord
- Denotes light switch (2 way)
- Denotes light switch (timer)
- Denotes telephone
- Denotes television aerial points
- Denotes double socket
- Denotes double socket (floor level)
- Denotes cooker point
- Denotes spur
- Denotes shower socket incorporating light
- Denotes external water tap
- Denotes wall light
- Denotes ceiling rose
- Denotes spotlight
- Denotes fluorescent tube
- Denotes radiator
- Denotes PIR detector
- Denotes extractor fan
- Denotes smoke detector
- Denotes heat detector
- Denotes meter

DO NOT SCALE FROM THIS DRAWING.
DRAWING TO BE READ IN CONJUNCTION WITH ALL OTHER ARCHITECT'S & STRUCTURAL ENGINEER'S CONTRACT DOCUMENTS. ANY DISCREPANCIES MUST BE BROUGHT TO THE ATTENTION OF THE ARCHITECT IMMEDIATELY. THE CONTRACTOR MUST VERIFY ALL DIMENSIONS BY SITE MEASUREMENT BEFORE ORDERING MATERIALS OR MANUFACTURING COMPONENTS. TO THOSE SUBMITTAL MATERIALS & PRODUCTS TO BE OF EQUAL OR HIGHER PERFORMANCE AND NOT IN CONFLICT WITH OTHER ELEMENTS.

[A] 2012/2010 | Two storey extension redesign

Roof Plan 1:200

Project:
Proposed Two Storey
Side Extension At:
26a Eagles Chase
Wick
Littlehampton
West Sussex
BN17 7RF

Drawing title:

Plans & Elevations As Proposed

Client:
Mr O. Costen

Copyright of:
Architectural & Planning Services
15 West Street
Shoreham By Sea
West Sussex
BN43 5WF
01273 44 1009 (after 6pm)
07856893101
e-mail: derrywill15@bt.com.co.uk

Scale: 1:100 1:50 Paper size: A1

Date: 20.10.2010 Drawn: BJW

Dwg No. 02 Rev'n A