






Proposed two storey extension

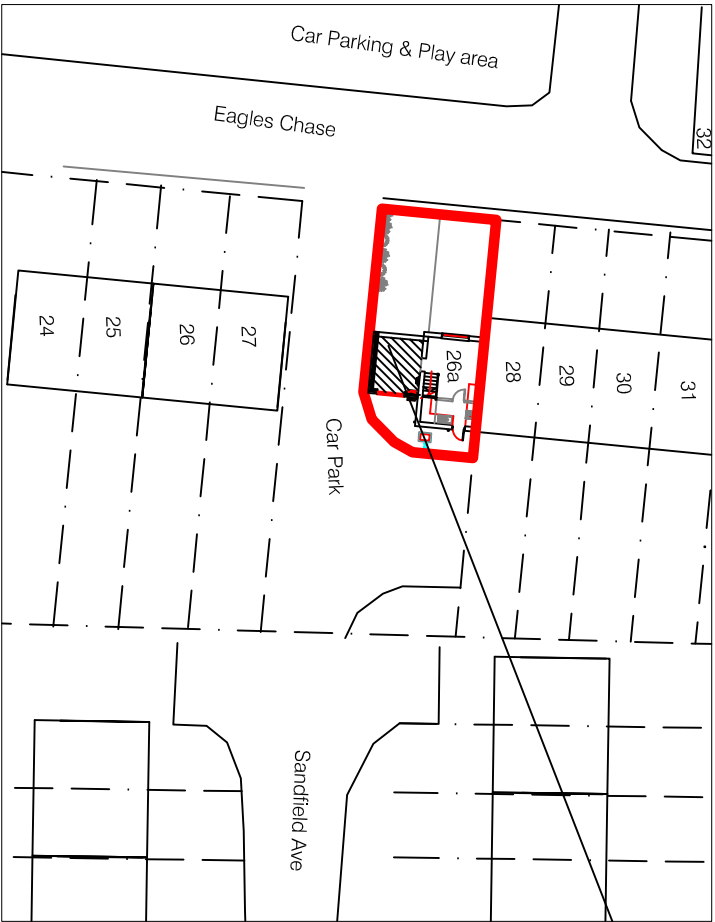

LOCATION PLAN 1:1250

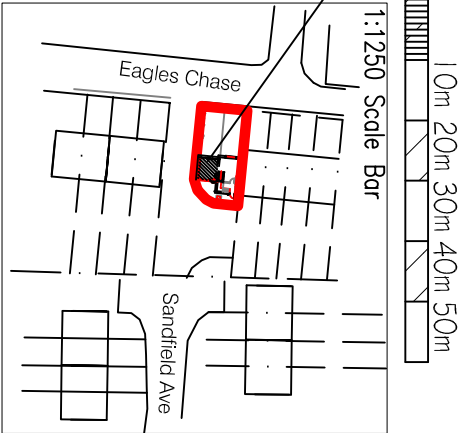

BLOCK PLAN 1:500

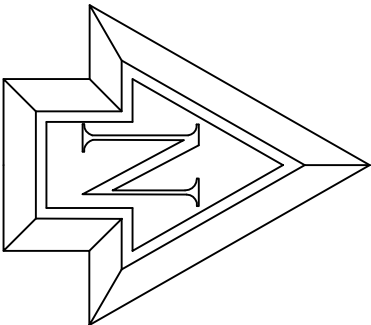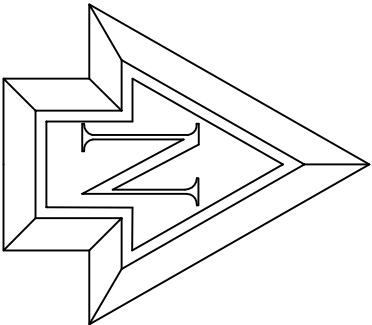 

Note: All dimensions to be checked on site.

**Copyright of:**

**Architectural & Planning Services**  
15 West Street  
Shoreham By Sea  
West Sussex  
BN43 5WF

**01273 441009 (after 6pm)**  
**07856899101**  
**e-mail: denwiltby15@yahoo.co.uk**

**Project:**

Proposed extension at:  
26a Eagles Chase  
Wick  
Sussex

**Title:**

**BLOCK & SITE PLAN**

**Client:**

Scale: 1:500 @ A3 paper size  
Date: 8.5.10 Drawn: BW  
Dwg. No. 03 Rev'n