



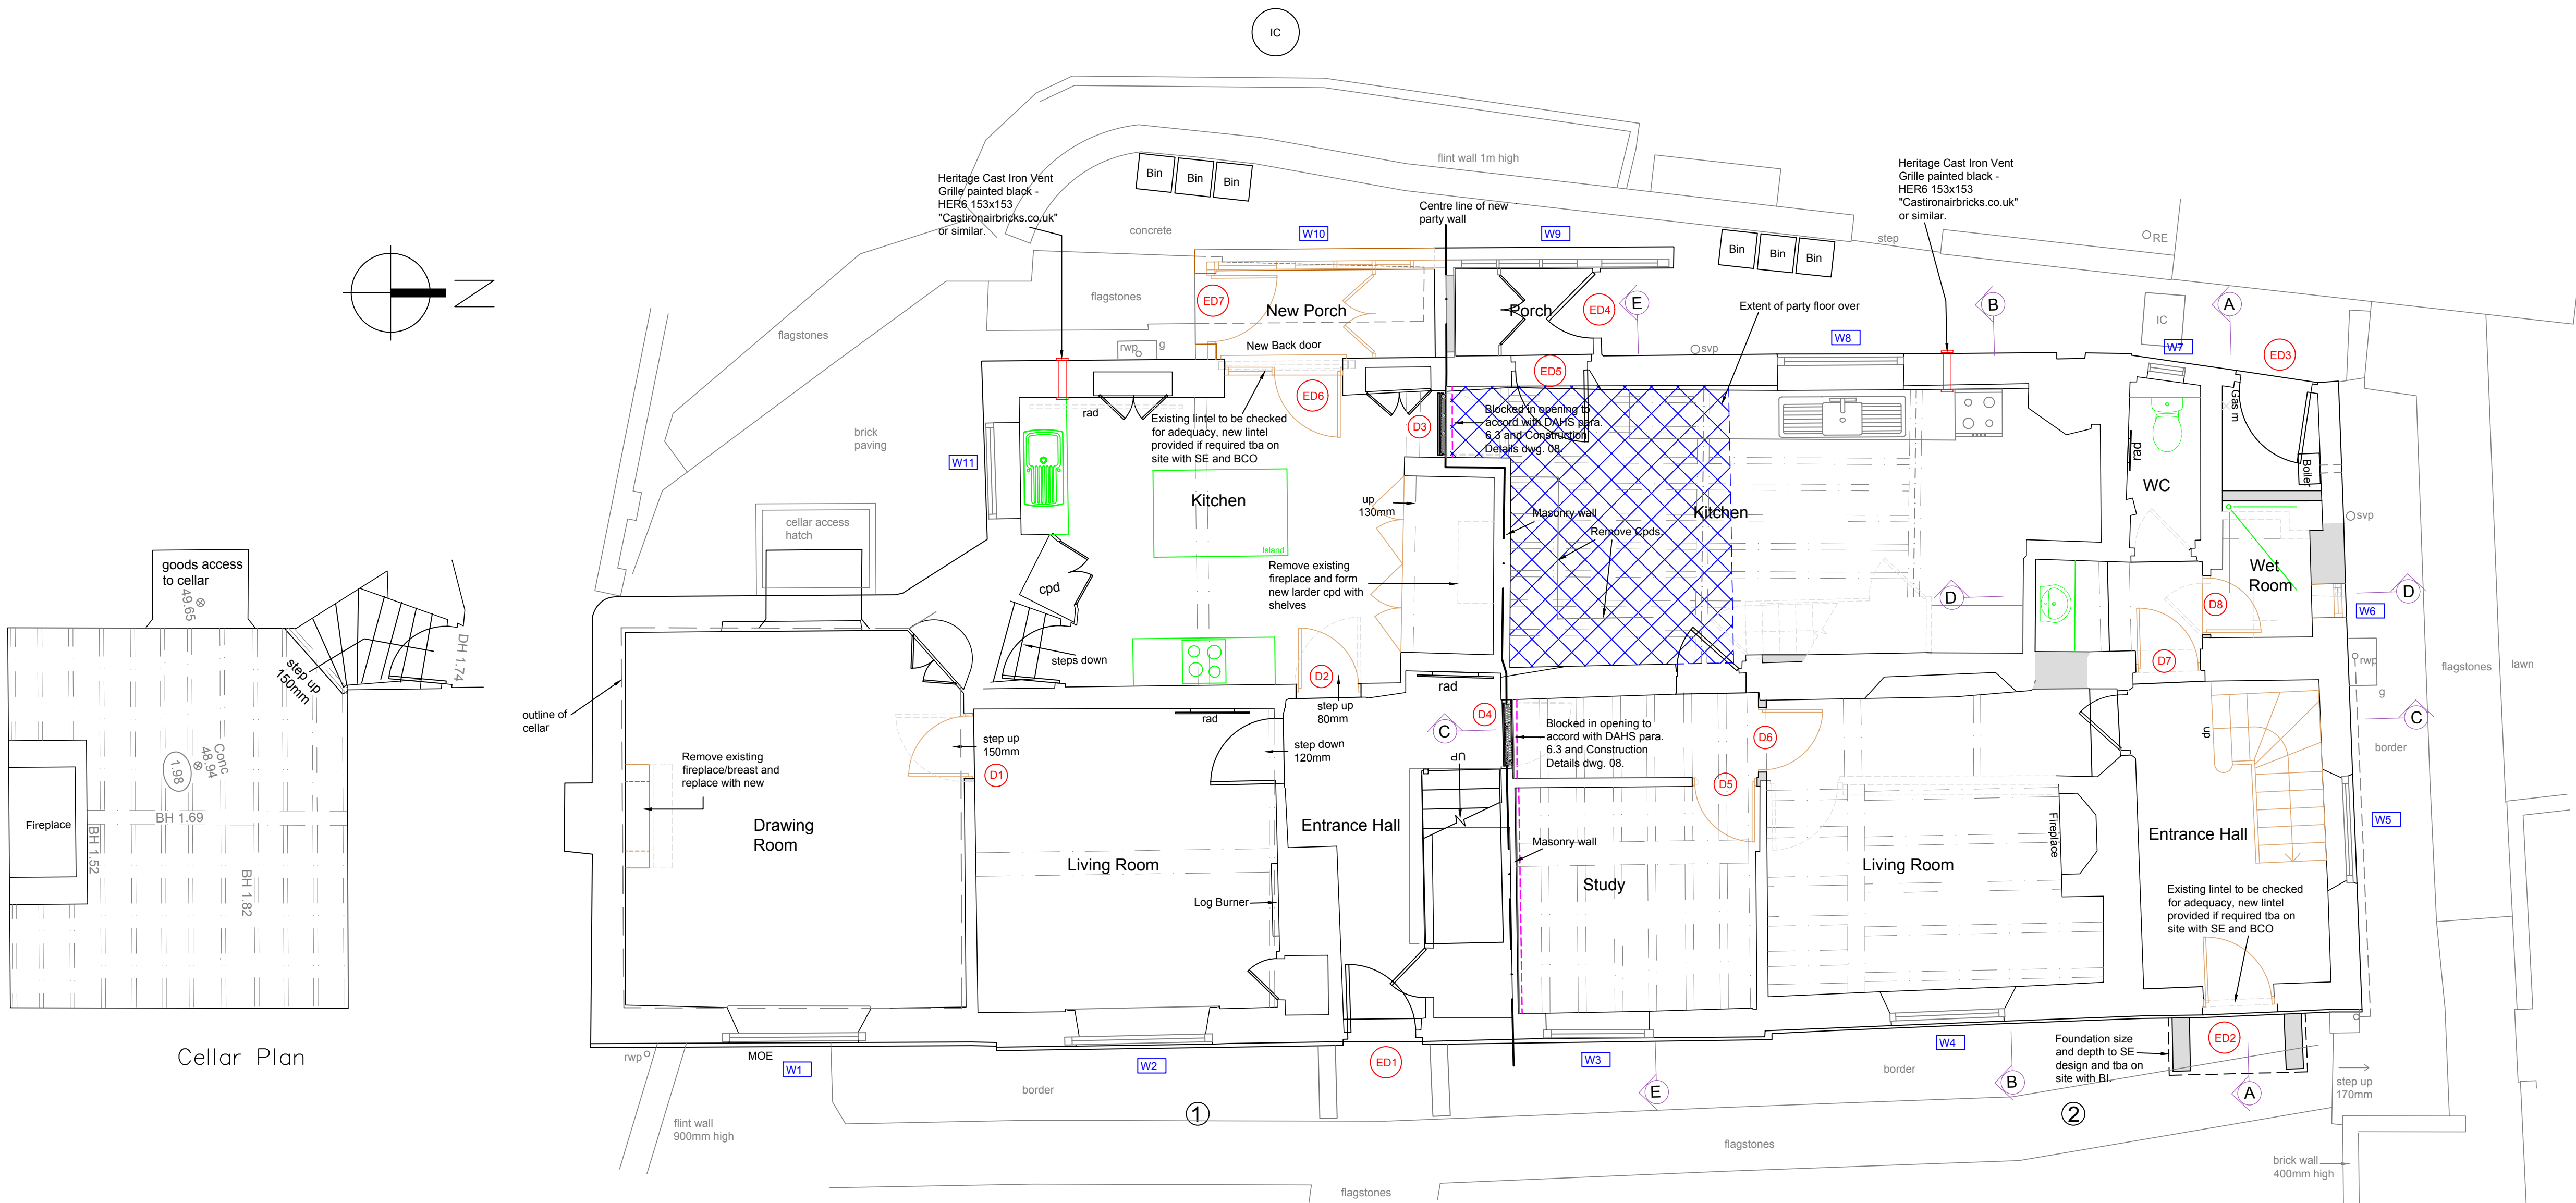


Cellar Plan

Ground Floor Plan

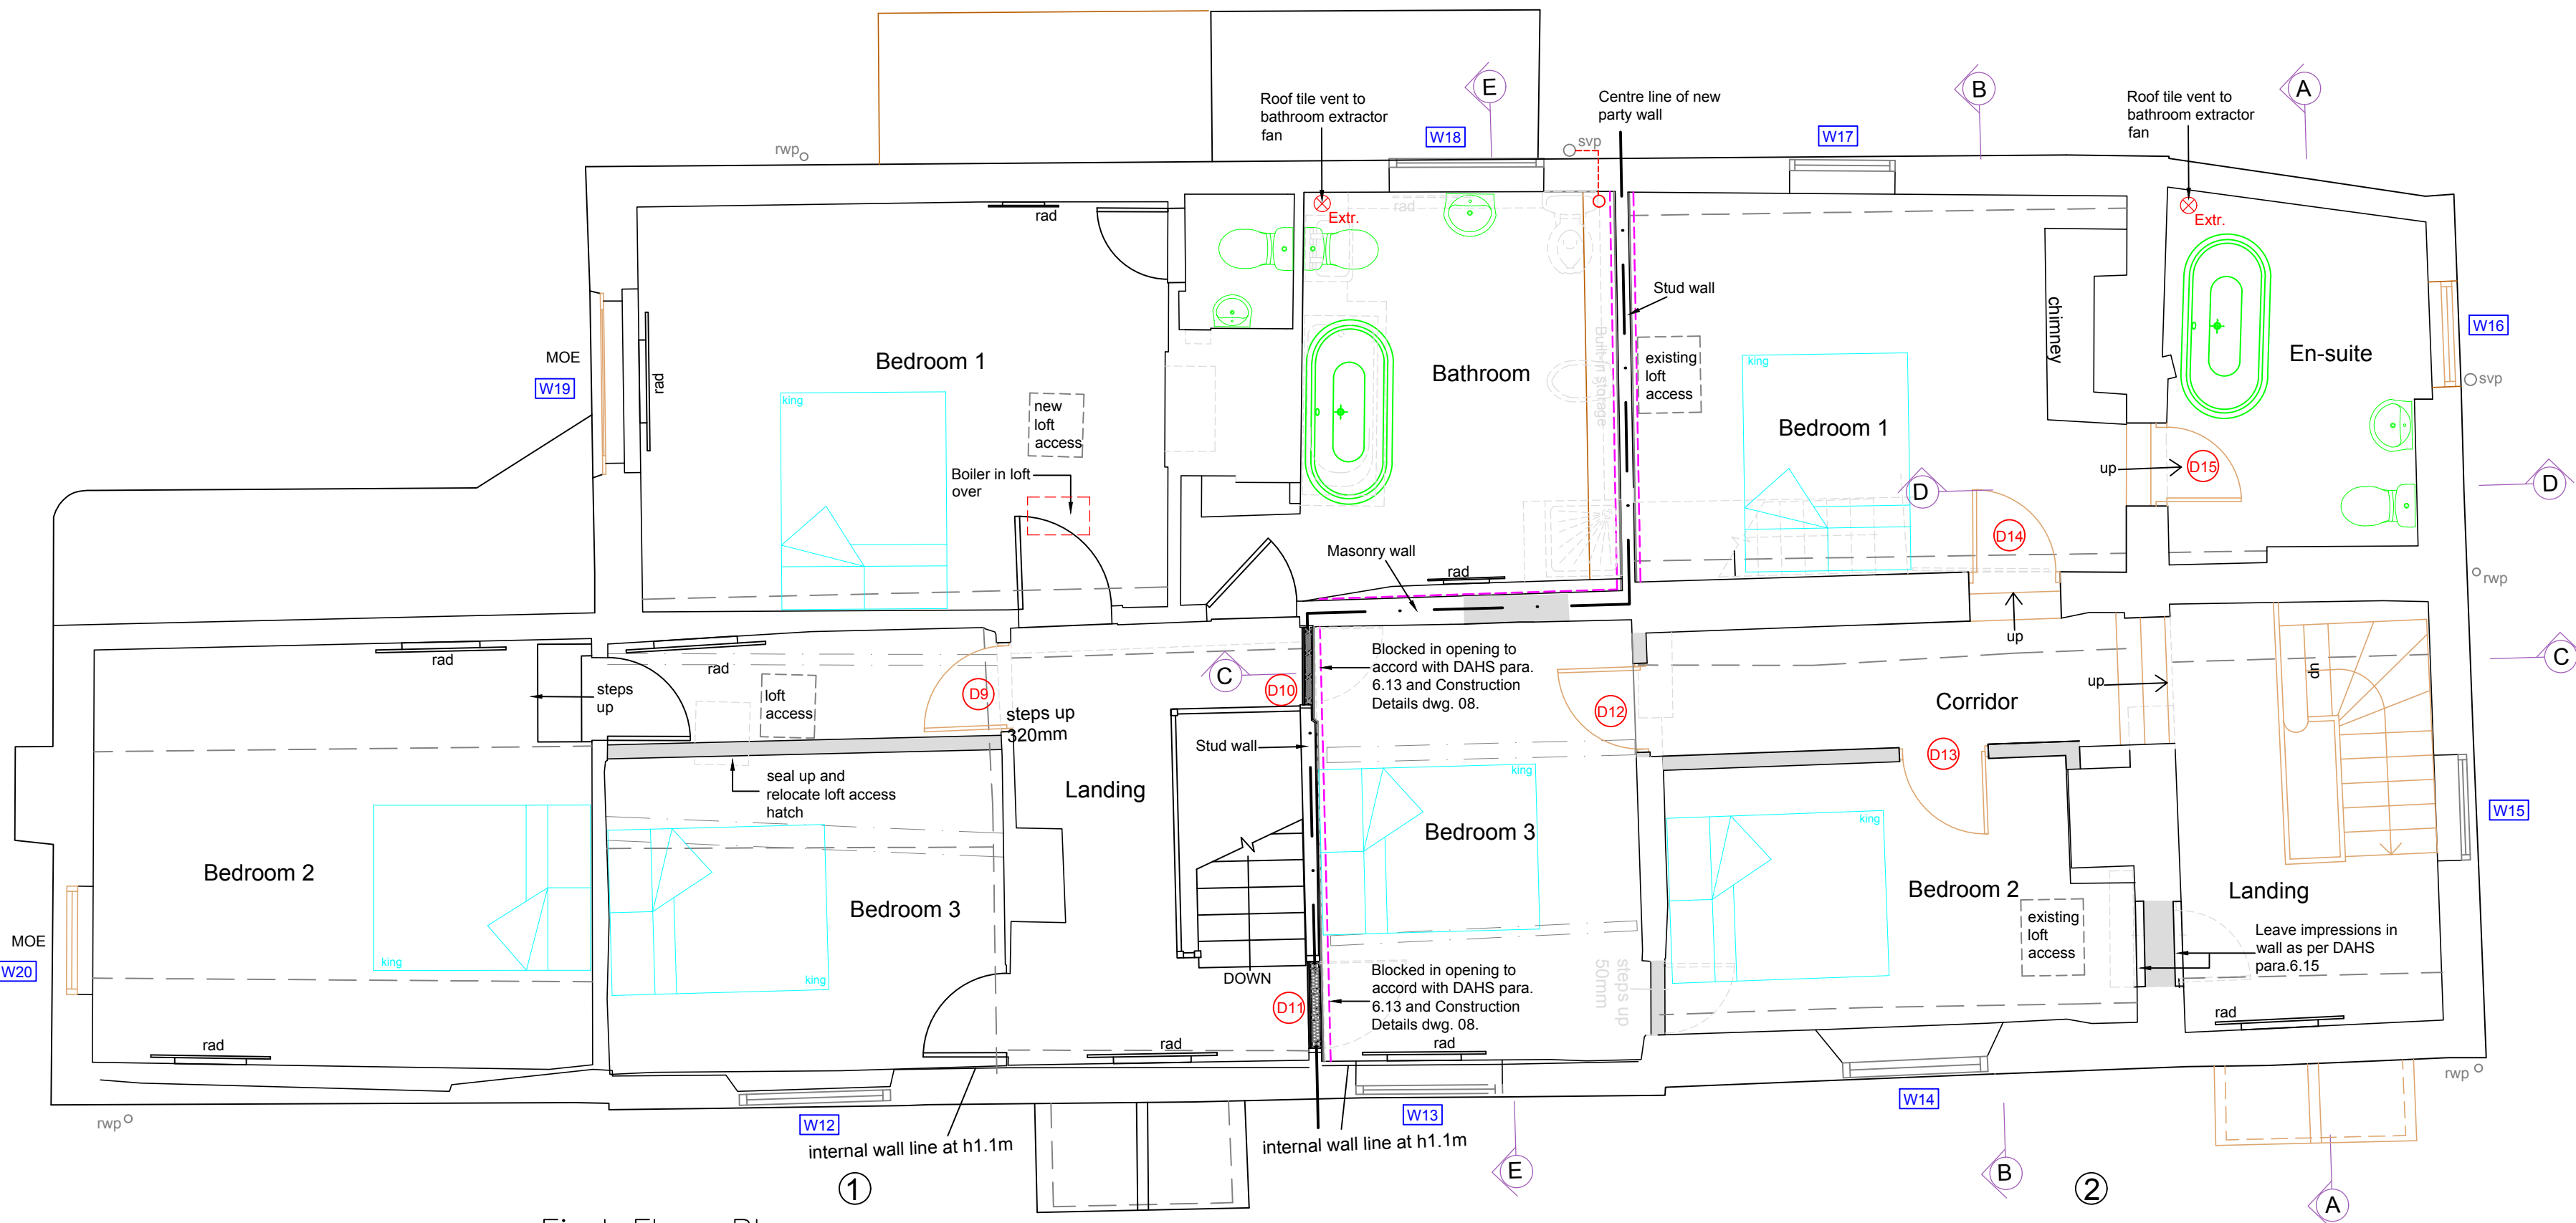

First Floor Plan

Plans 1:50

 

Key:

- Sound/fire proofing to party wall
- Sound/fire proofing to party floor

Notes:

Gross Internal Floor Areas:

Plot 1

GF 71 sq.m. FF 79 sq.m.

Plot 2

GF 79 sq.m. FF 68 sq.m.

Existing

GF 150sq.m. FF 147 sq.m.

Internal Door Schedule:

D1 - Handed

D2 - Handed

D3 - Retain existing - Detail 1

D4 - Retain existing - Detail 1

D5 - New

D6 - Re-use Living Room door

D7 - Re-use WC door

D8 - Handed

D9 - New

D10 - Retain existing - Detail 1

D11 - Retain existing - Detail 1

D12 - Re-use Bed2/Bed3 connecting door

D13 - New

D14 - Re-use Landing door

D15 - New

Revisions

This drawing is the property of Fuller Associates and is not to be copied reproduced, retained or disclosed to any unauthorised person either wholly or in part without prior consent. Do not scale from this drawing except for Planning purposes. Use all figured dimensions only. All figured dimensions to be checked on site prior to construction. All discrepancies, errors and omissions to be reported to Fuller Associates prior to construction. Layout and dimensions existing building to be checked on site.

Chartered Surveyors • Architectural Design

FULLER ASSOCIATES

10-11 The Parade, Willowhayne Crescent,
East Preston, West Sussex BN16 1NS

tel: 01903 774754

email: architectural@fuller-associates.co.uk
www.fuller-associates.co.uk

Job Title

The Farm, 39 East Street
Littlehampton

Client

Ms G Helyer & Ms R Helyer

Drawing Name

Cellar, Ground Floor and First Floor Plans -
Proposed
Discharge of Conditions

Drawing Status

Planning

Drawn by ALP Date Oct 21

Checked by EKW Date Oct 21

Drawing Scale

1:50 at A1

Drawing No Status Revision

203104/ 010