



Front Elevation


Plots: 41, 52, 102,
103

Plots: 40, 53, 101,
104

Rear Elevation

Plots: 40, 53, 101,
104

Plots: 41, 52, 102,
103

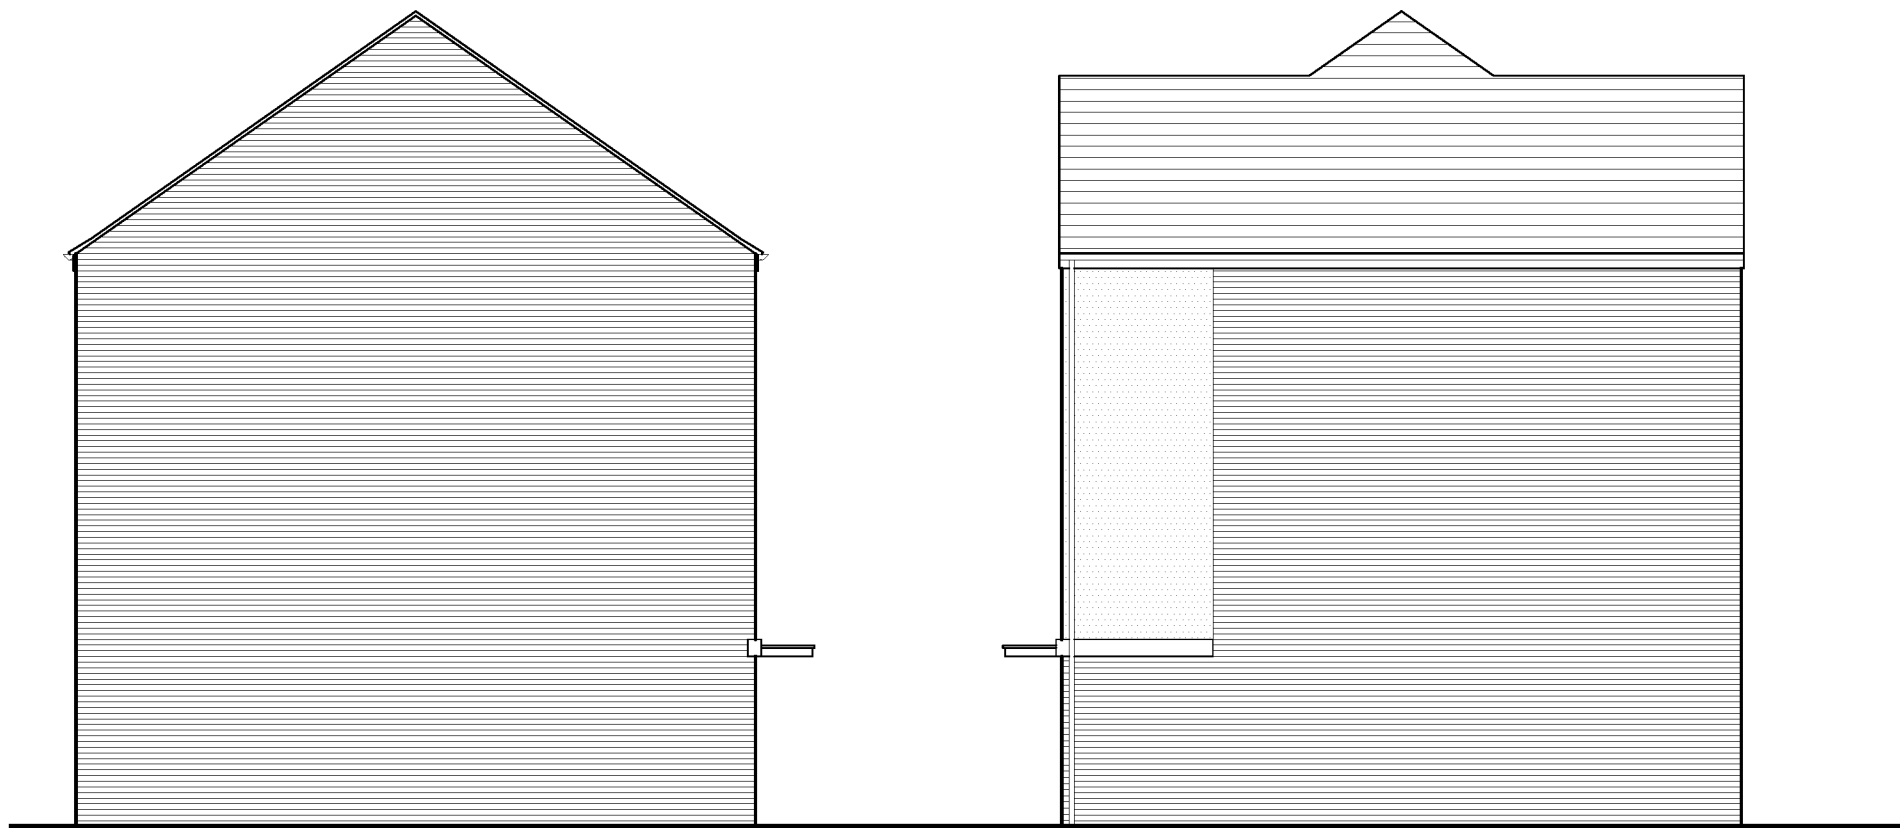

Side Elevation

Plots: 41, 52, 102,
103

Side Elevation

Plots: 40, 53, 101,
104

Local Centre Character Area

Plots: 40-41 (mirrored), 52-53,
101-102 (mirrored), 103-104

Wall finishes:

Brick
Render



Scale
1:100

-	-	-
B	Amended as per Local Authority comments	08.08.17
A	Amended as per Local Authority comments	02.06.17
Rev		Date



Persimmon Homes Thames Valley
Persimmon House, Knoll Road,
Camberley, Surrey GU15 3TQ
Tel: 01276 808080

Site:	Date:
Phase 2 Littlehampton	February 2017
Scale:	1:100 @ A3
Org No:	S43_PL_WOLVESLEY_E_200

Drawing Title: **Wolvesley
Proposed Elevations 1of2**

Drawing Status:	Drawn:
SUBMITTED	VW
	Rev:
	B