


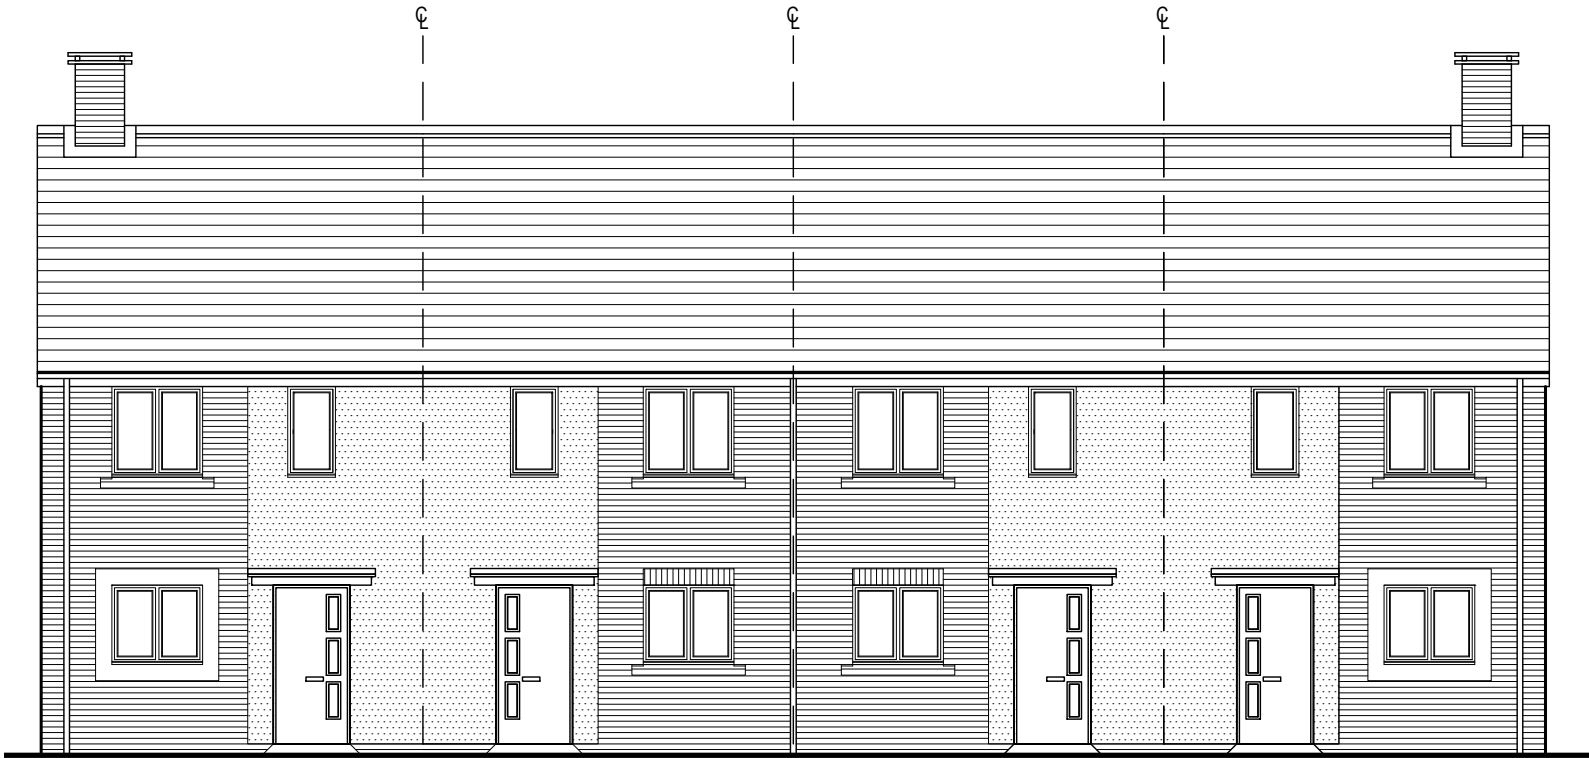


Front Elevation

Plot: 89


Plot: 90

Plot: 91

Plot: 92

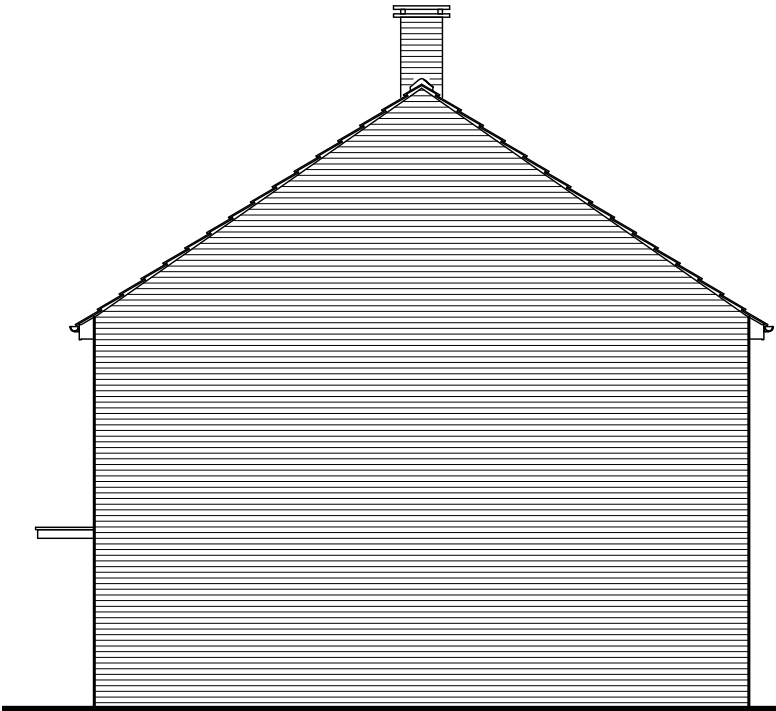

Side Elevation

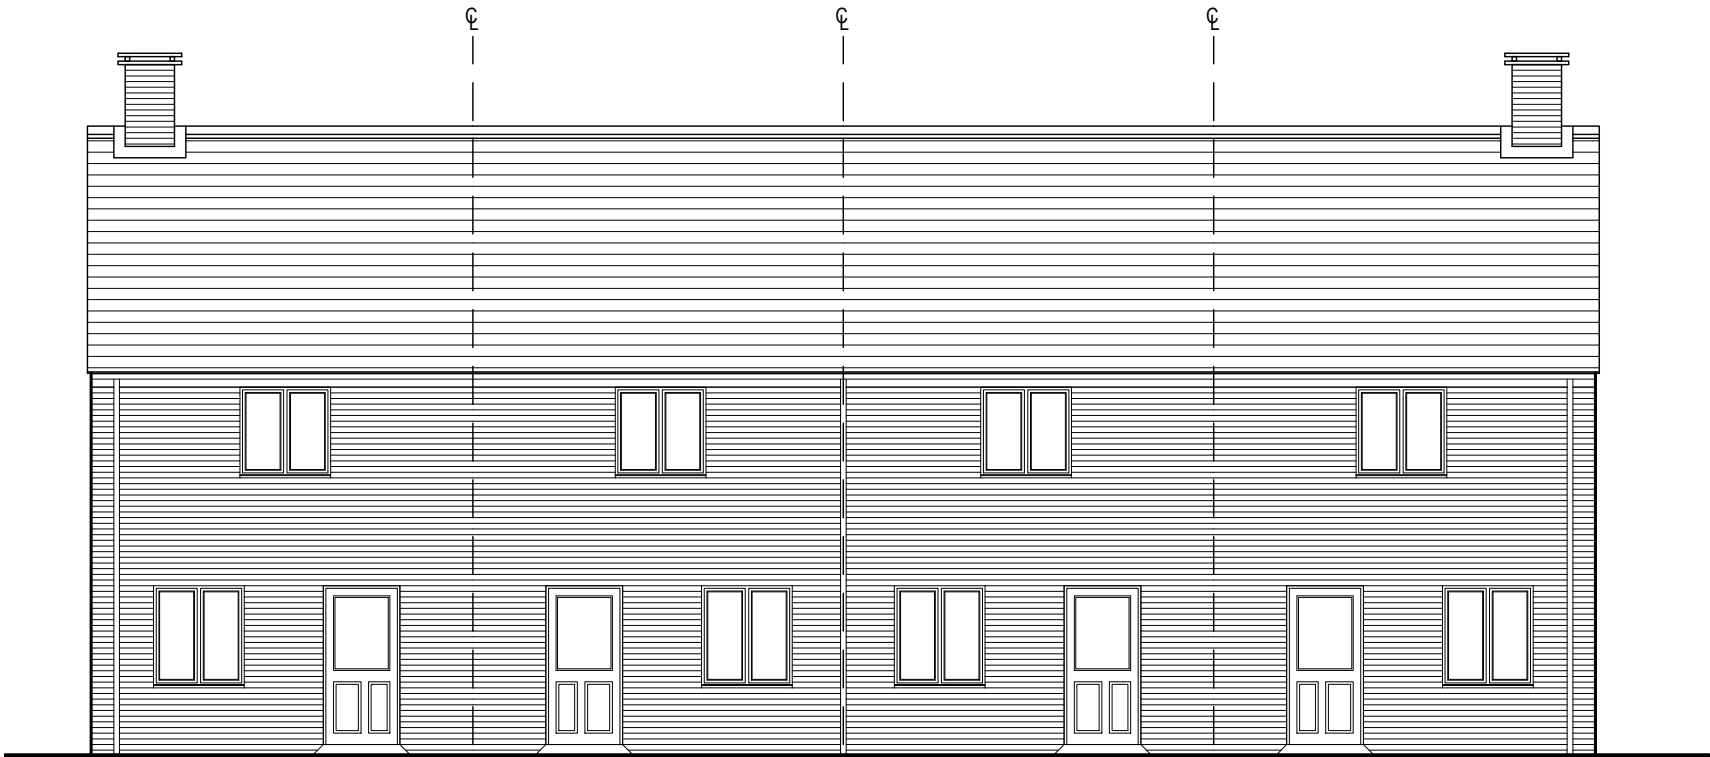

Rear Elevation

Plot: 92

Plot: 91

Plot: 90

Plot: 89

Local Centre Character Area

Plots:
89-92

Wall finishes:

- Brick
- Render



Scale
1:100

-	-	-
B	Amended as per Local Authority comments.	17.08.17
A	Elevation treatment revised.	30.06.17
Rev		Date



Persimmon Homes Thames Valley
Persimmon House, Knoll Road,
Camberley, Surrey GU15 3TQ
Tel: 01276 808080

Site:	Date:
Phase 2 Littlehampton	February 2017
Scale:	1:100 @ A3
Org No:	543_PL_WP2420A_E_203

Drawing Title: WP2420A
Proposed Elevations 4of4

Drawing Status:	Drawn:
SUBMITTED	VW
	Rev:
	B